

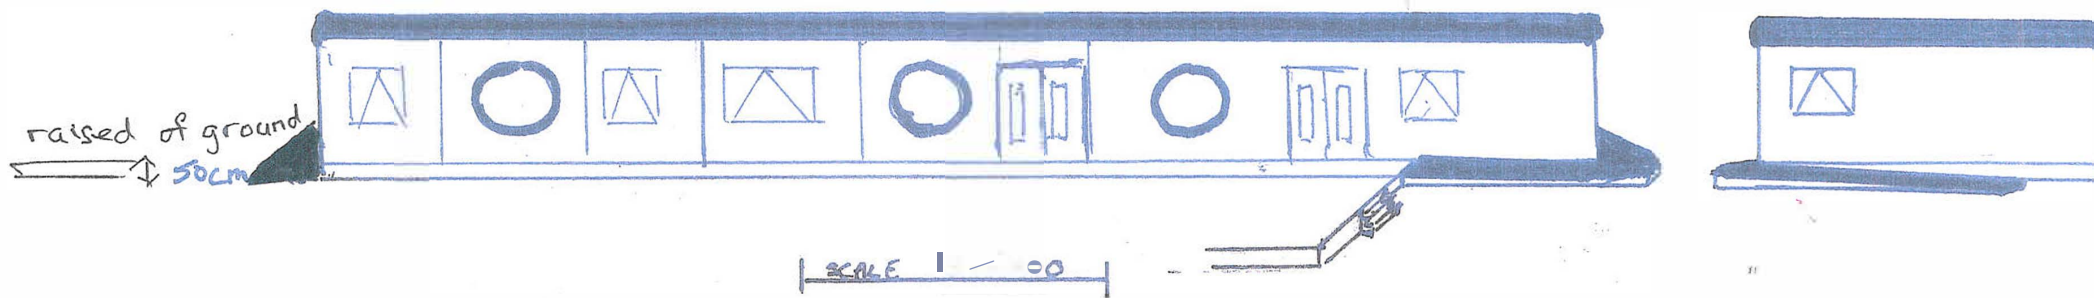


SUTTON BRIDGE SPORTS AND LEISURE CENTRE

Indicative plans

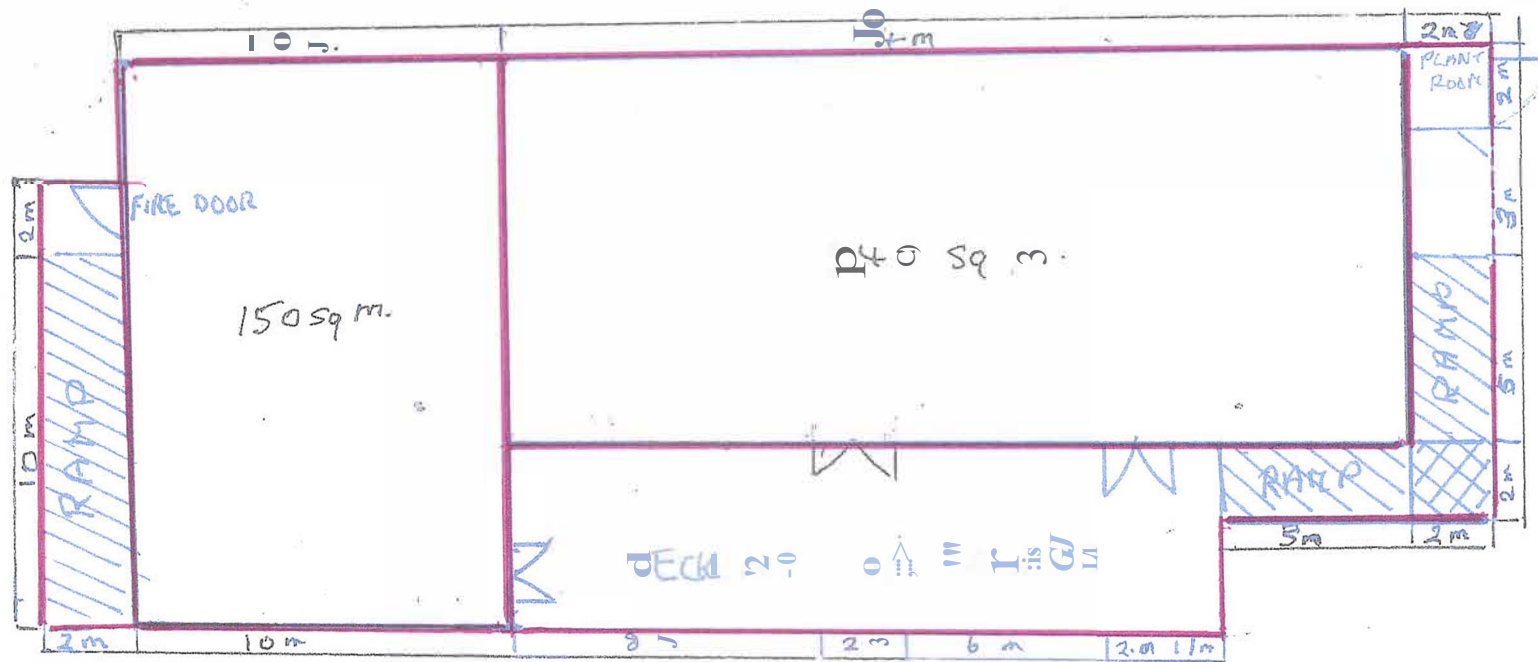

MOTHER & SON
PHYSIO
FIRST AID

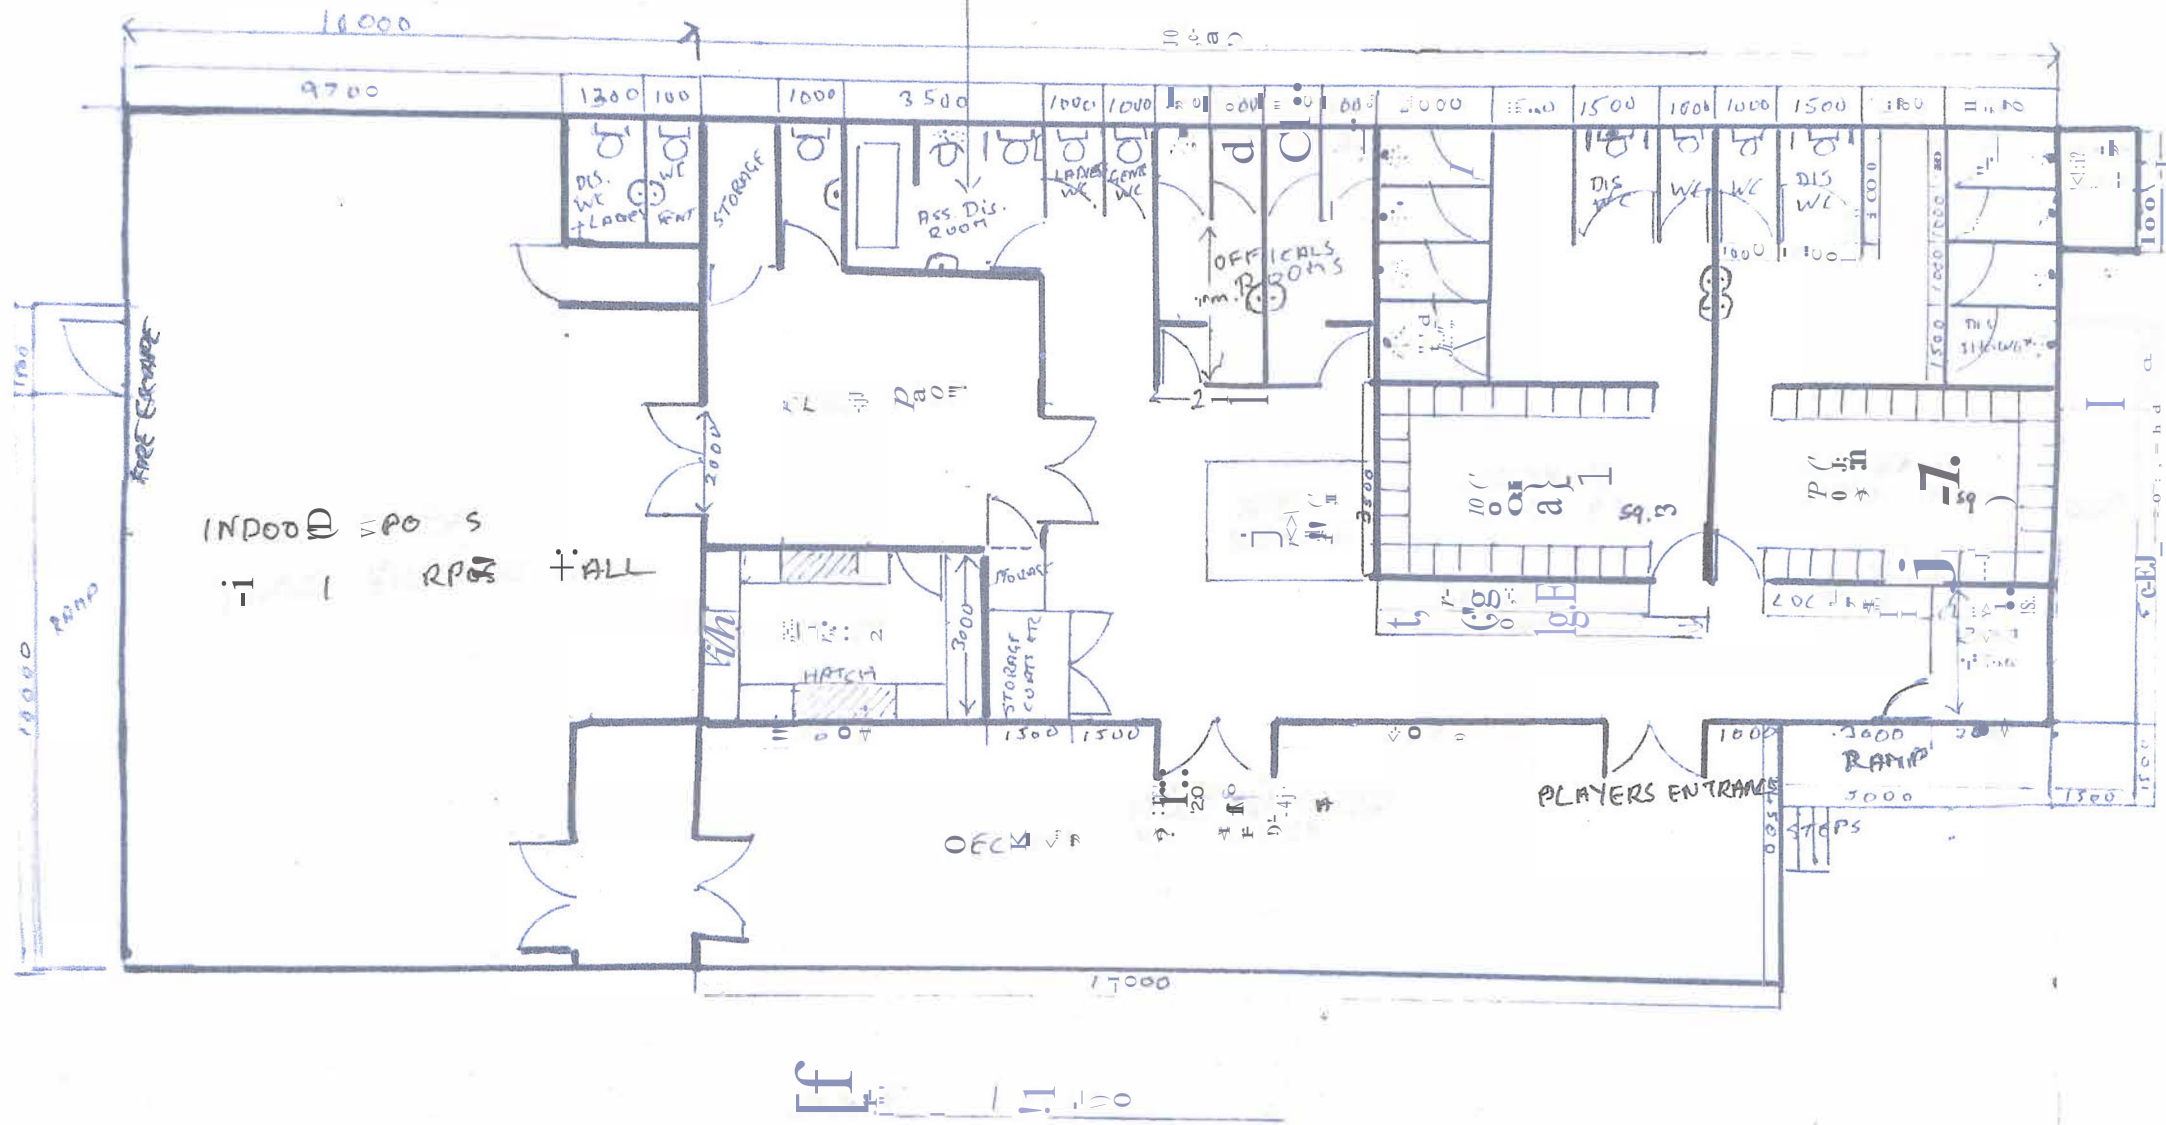

Indicative

