
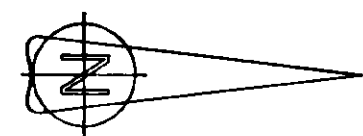


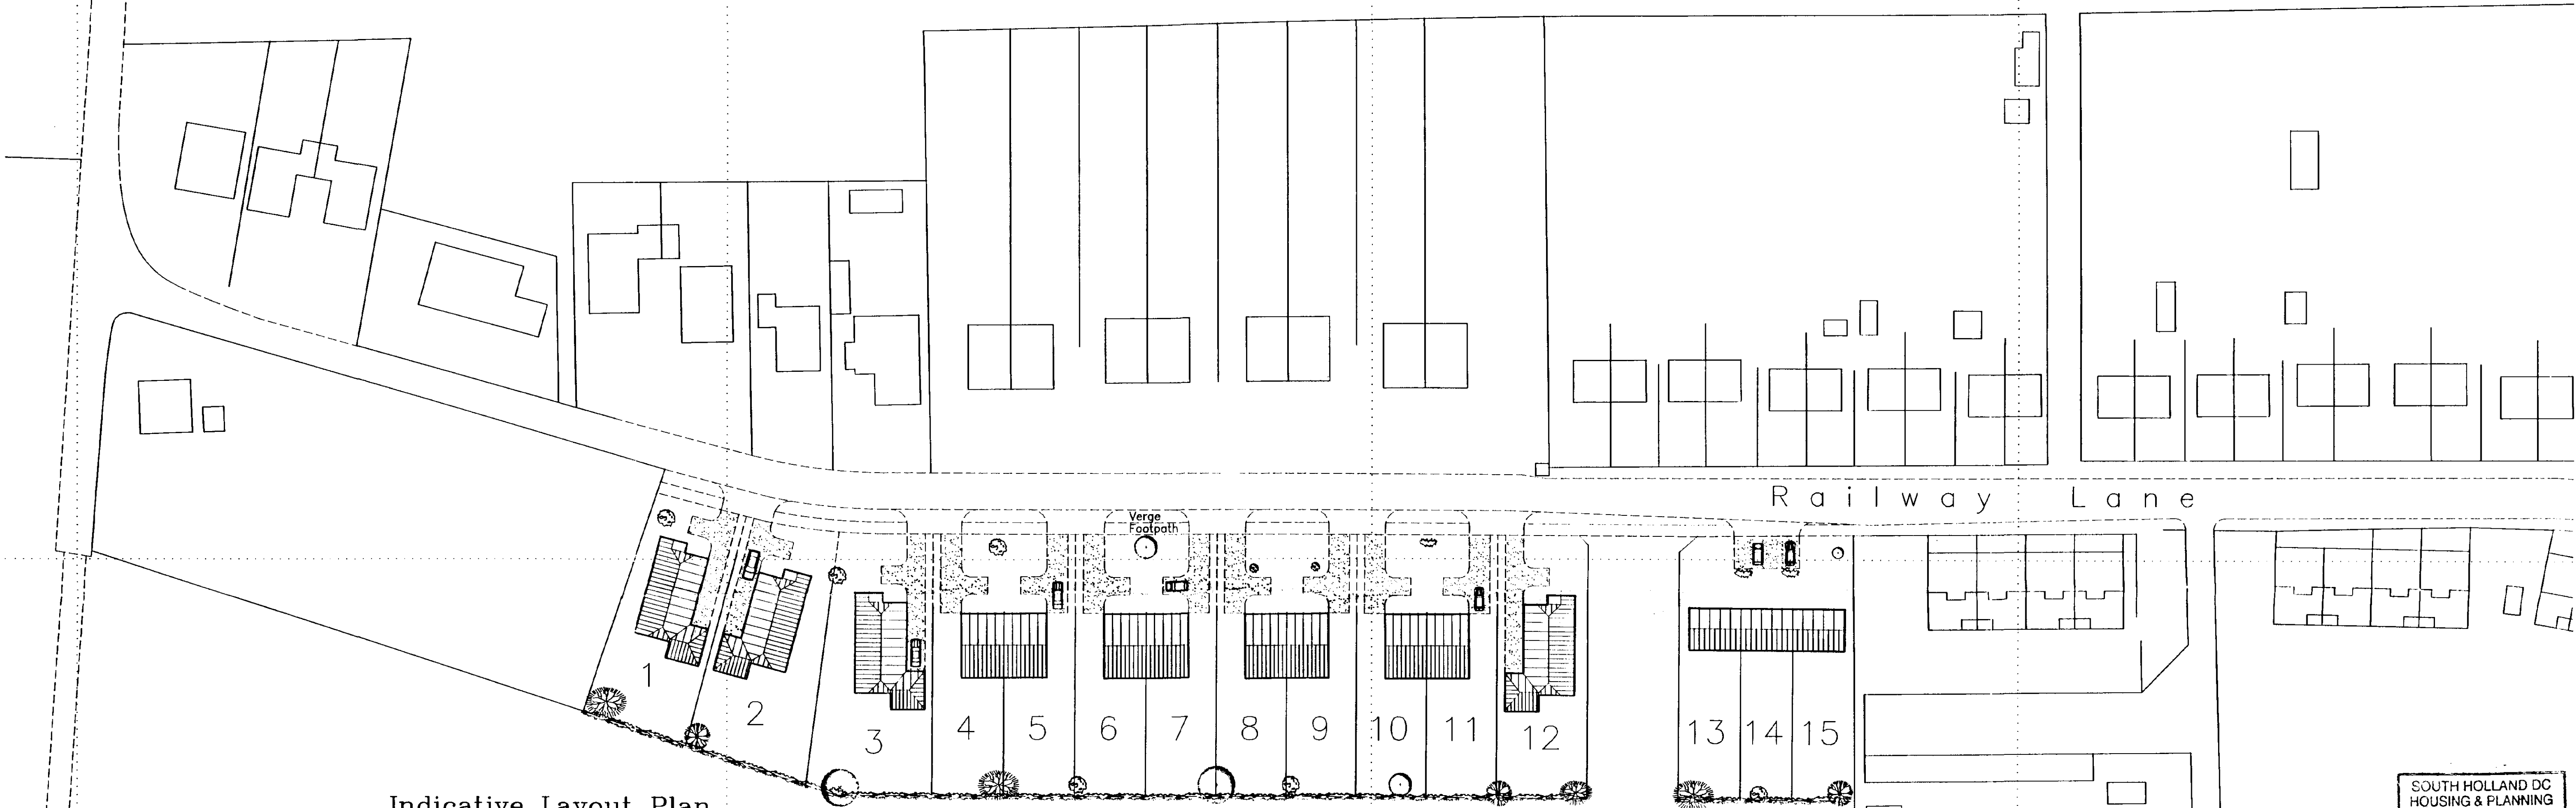

Indicative Layout Plan

Schedule of Plots

Plot	Description	Approximate dimensions		
		Width	Length	sq m
1	3 Bedroom Bungalow	13.4	35.5	550
2	3 Bedroom Bungalow	14.3	39.2	640
3	3 Bedroom Bungalow	14.5	39.2	690
4 - 11	2 Bedroom Semi-detached Bungalow	11.0	40.4	445
12	3 Bedroom Bungalow	12.6	40.5	565
13	2 Bedroom End of Terrace	9.6	40.5	385
14	2 Bedroom Terrace	8	40.5	325
15	2 Bedroom End of Terrace	9.6	40.5	385

Reproduced from the Ordnance Survey map with the permission of The Controller of HM Stationery Office, Crown Copyright Reserved Licence No. ES 776513

SOUTH HOLLAND DC
HOUSING & PLANNING
09 NOV 1998
Ref: 1103/98

RH & RW CLUTTON

The Estate Office
Sutton Bridge, Spalding, PE12 9QS
Telephone: 01406 351284 Mobile: 0836 675966
Email: skenny3051@aol.com

PROJECT TITLE
**Henry Smith's Charity
Proposed Residential Development
Railway Lane, Sutton Bridge**

DRAWING

Block Plan

REV	DESCRIPTION	DATE	BY

**DETERMINED
PLAN**

1 : 500

S.A.K.

DATE

01-10-98

DRAWING No.

98/104/005