

**FLOOD RISK ASSESSMENT  
FOR RESIDENTIAL DEVELOPMENT  
AT SUTTON BRIDGE GOLF CLUB, NEW ROAD,  
SUTTON BRIDGE, LINCS.**

**FINAL REPORT**

**GEOFF BEEL CONSULTANCY**

**OCTOBER 2016**

**GCB/SWANN EDWARDS**

**DISCLAIMER**

*This document has been prepared solely as a Flood Risk Assessment in support of a planning application for proposed Residential Development at Sutton Bridge Golf Club, New Road, Sutton Bridge, Lincs. "Geoff Beel Consultancy" accepts no responsibility or liability whatsoever for any use made of this document other than by the client "McCurry Developments Ltd" for the purposes it was originally commissioned and prepared. All comments and opinions made are based upon information available to "Geoff Beel Consultancy" during the necessary investigative process, and the conclusions and recommendations could therefore, differ in the event of material subsequently being found erroneous, incomplete or misleading. "Geoff Beel Consultancy" therefore, accepts no liability should this prove to be the case.*

## **CONTENTS**

- 1.0 INTRODUCTION
- 2.0 LOCATION
- 3.0 THE SITE AND SEQUENTIAL TEST
- 4.0 EXISTING FLOOD ALLEVIATION MEASURES
- 5.0 POTENTIAL SOURCE OF FLOODING
- 6.0 EXTENT OF KNOWN FLOODING
- 7.0 PROBABILITIES AND TRENDS OF FLOODING
- 8.0 IMPACTS OF FLOODING
- 9.0 RESIDUAL RISKS – EXTREME EVENTS
- 10.0 CONCLUSIONS AND RECOMMENDATIONS

Fig 1 - Site & Location Plan –  
Swann Edwards Architecture drg. no. SE-687.01

Fig 2 - Topographical Survey –  
Ratcliff Land & Engineering drg. no. 5762-1

Fig 3 - Environment Agency Flood Zone Map

Fig 4 - South Holland District Council Strategic Flood Risk  
Assessment Residual Flood Depth Map (2010)

Fig 5 - Environment Agency Tidal Hazard Mapping  
1 in 200 year event (2015) – CCN/2013/34827

Fig 6 - South Holland Internal Drainage Board District Plan

## 1.0 INTRODUCTION

- 1.1 An outline planning application is to be submitted by Swann Edwards Architecture Ltd on behalf of McCurry Developments Ltd for proposed residential development at the entrance to the Golf Club, New Road, Sutton Bridge.
- 1.2 Planning approval requires a Flood Risk Assessment to accompany the planning application for approval by the Environment Agency and meet the requirements and general principles contained in the Planning Practice Guidance to the National Planning Policy Framework (NPPF).

The site, as situated is shown within Flood Zone 3 of the Environment Agency Flood Zone Maps. The latest Agency Maps have been created to raise awareness of flood risk with the public and partner organisations such as Local Authorities, Emergency Services and Drainage Authorities. The Maps do not take into account any existing flood defences.

The site is also shown as liable to flooding due to a breach in the River Nene tidal defences of between 1.00m -1.50m on the South Holland District Council's Strategic Flood Risk Assessment Maps and located in the South Holland Internal Drainage Board district.

- 1.3 Geoff Beel Consultancy was appointed on 25<sup>th</sup> October 2016 to undertake the Flood Risk Assessment.
- 1.4 A previous Flood Risk Assessment prepared by the author for development at the site was agreed by the Environment Agency as part of outline planning approval H18-0145-16 dated 1<sup>st</sup> April 2016.

## 2.0 LOCATION

- 2.1 The development site is located on the east side of New Road being west of the River Nene tidal defences at Sutton Bridge. The National Grid Reference of the central point of the site is TF 48102240.
- 2.2 The position and extent of the site is shown on Fig 1 – Plans & Elevations at the end of the document.
- 2.3 The site, located within the South Holland Internal Drainage Board area is shown within Flood Zone 3 as detailed on the Environment Agency Flood Zone Maps and liable to flooding as a result of a breach to the River Nene tidal defences of between 1.00 - 1.50m on the Council's Strategic Flood Risk Assessment (2010).

## 3.0 THE SITE AND SEQUENTIAL TEST

- 3.1 The site is currently a landscaped area alongside the Golf Club entrance.
- 3.2 The area of development is 0.30 hectare with proposed vehicular access to New Road. Land level at the site is generally at 3.50m aOD.

- 3.3 The proposed site layout consists the construction of 4 no. two-storey dwellings.
- 3.4 The Sequential Test and Exception Test will require to be applied by the Local Planning Authority but the development may be permitted as the site is protected against both the 1 in 100 year fluvial and 1 in 200 year tidal events meeting the requirements of NPPF.

No other development site in Sutton Bridge is at a lower risk of flooding and hence the Sequential Test is met with flood mitigation measures incorporated to satisfy the Exception Test. Outline planning approval has already been given for the proposed development at the site, only the site layout is being amended as part of this application.

#### 4.0 EXISTING FLOOD ALLEVIATION MEASURES

- 4.1 The site is within a defended floodplain, as defined in Appendix 1 of the Environment Agency's 'Policy for the Protection of Floodplains' and is considered to be passive until such time as a flood greater than that for which the defences were designed occurs. The likelihood of flooding due to overtopping or failure of a flood defence embankment is considered to be small.

The South Holland Internal Drainage Board area at Sutton Bridge is protected by the west embankment of the River Nene tidal defences at a level of 6.30m aOD.

- 4.2 The site and surrounding areas of development drain in a generally northerly direction to discharge into the tidal River Nene as part of the Westmere catchment of the Internal Drainage Board.
- 4.3 The existing standard of drainage for the South Holland Internal Drainage Board is 1 in 50 years return period, compatible with the Department of the Environment, Food and Rural Affairs target level of service for rural drainage and flood defence works. Freeboard of 900mm is provided to the lowest land levels.
- 4.4 Current maintenance standards within the South Holland Internal Drainage Board and of the Environment Agency tidal defences are generally very good.

During the operation and maintenance of its pumping stations, associated structures and channel systems, particularly those that could affect property, the Board seeks to maintain a general standard capable of providing flood protection to its district. A routine maintenance programme is in place to ensure that the Boards assets are commensurate with the standard of protection that is sought. However, bank slips, blocked culverts etc may occur from time to time and these matters are usually dealt with promptly.

## 5.0 POTENTIAL SOURCES OF FLOODING

5.1 Four potential sources of flooding have been identified as a result of this assessment:

- a) local blockages to existing riparian drains
- b) local blockages to IDB main drain
- c) storm return period of 1 in 50 years being exceeded
- d) overtopping of River Nene tidal defences at Sutton Bridge

5.2 The probability of flooding from sources a) and b) is low due to the maintenance standards already achieved and managed by landowners.

The probability of flooding from c) is also low due to the South Holland IDB main drain design standard incorporating a minimum 900mm freeboard to the lowest land level which provides adequate storage in events greater than 1 in 50 years.

5.3 Previous historic rainfall events of 1968 and 1978, estimated to be greater than 1 in 100 year events, caused no flooding to any residential properties at the time and the Boards policy is to provide a standard of drainage which satisfies NPPF requirements of a 1 in 100 year return period for fluvial protection inclusive of the effects of climate change and development. The Boards policy regarding the connection of future developments to the arterial system enables a flexible approach to be adopted and meet the criteria for “sustainable urban drainage”.

5.4 The possible overtopping and breaching of the tidal River Nene defences at Sutton Bridge is also considered to be low. The Environment Agency has carried out the River Nene Strategic Study Report (1995) and concluded that the defences provide a level of protection against 1 in 200 years period tidal event.

5.5 Breach and overtopping analysis has been carried out by consulting engineers preparing the South Holland District Council Strategic Flood Risk Assessment (2010). The Residual Flood Depth affecting the site as a result of the 1% Fluvial/0.5% Tidal event in 2115 shown in Fig 4 is between 1.0m and 1.5m.

Floor level of the proposed two-storey dwellings will be raised 1.00m above existing ground level at 4.50 m aOD with flood resilient measures incorporated into the design and construction up to 500mm above finished floor level. Safe refuge will be available at first floor level in the event of flooding.

5.6 More recent Tidal Hazard mapping produced by the Environment Agency in Fig 5 shows the site as flooded between 0.50 – 1.00m depth of water.

## 6.0 EXTENT OF KNOWN FLOODING

- 6.1 During the preparation of this assessment, evidence was discovered of part of the site being flooded and adjoining properties during the tidal surge event of January 1978 since when tidal defences have been raised and strengthened to a 1 in 200 year standard of protection.

The more recent tidal surge event of 5<sup>th</sup> December 2013 reached a level of 6.10m aOD and the town was protected by the improved defences.

## 7.0 PROBABILITIES AND TRENDS OF FLOODING

- 7.1 The probability of this development flooding from localised drainage systems is very low.
- 7.2 The probability of the site flooding with water from any South Holland main drain is less than 1% because of the standards of the existing flood defence systems, storage within existing drainage channels and the location of the site.
- 7.3 The probability of the site flooding within the next 100 years with tidal waters from any main river system is less than 0.5% because of the standards of the existing flood defences and the location of the site
- 7.4 If under very extreme events, levels of floodwater from the South Holland main drains or arterial systems rose to such an extent that the site was affected, the situation would not be sudden. It is very probable that sufficient time would be available to take precautionary actions to limit the extent and potential impact of flooding.
- 7.5 The water levels in the drainage channels will tend to rise as a result of the impacts of climate change. However the existing systems and defences together with the raising of floor levels 1.00m above existing ground level at 4.50 m aOD will be appropriate for the design life of the development (i.e. 100 years).

## 8.0 IMPACTS OF FLOODING

- 8.1 No significant impacts of flooding are anticipated.
- 8.2 Floor levels of the development will be 1.00m above existing ground levels at 4.50 m aOD offering additional protection against impacts arising from any extreme short duration, localised events.
- 8.3 The general location of the site within the catchment is such that if flooding occurred from any of the South Holland main drain systems, then probably 2 to 3 days warning time would be available.

- 8.4 The developer should ensure that the eventual occupiers of the dwellings are sufficiently aware of the risk of flooding and the standard of the existing defences. The Environment Agency provides a Flood Warning Service which includes Flood Warning Codes and uses direct warning methods where the risks and impacts of flooding are high. Indirect warnings are provided to all flood risk areas, even those at low risk of flooding. The main method is media broadcasts via local radio and also be television.

In addition to direct and indirect flood warnings, the Environment Agency operates a 24 hour a day Floodline Service providing advice and information on flooding, contact tel no.: 0845 988 1188 and the occupiers of the dwellings should register with the Floodline Direct Warning Service to receive any future flood warnings.

- 8.5 If any future flood warning is received, safe access/egress to evacuate the property would be available onto New Road in a southerly direction to Bridge Road and Sutton Bridge town centre where land is located in Flood Zone 1.
- 8.6 A Flood Warning and Evacuation Plan will be agreed with the Local Authority's Emergency Planner.

#### 9.0 RESIDUAL RISK – EXTREME EVENTS

- 9.1 The residual risk from extreme events is medium to high on this site, because of its location, existing tidal flood defences and the standard of surface water drainage already provided.
- 9.2 Although within Flood Zone 3 according to NPPF classification, the site actually has a present day very low risk of flooding due to the current standards of drainage and flood defence and land levels. The site is not located within a Functional Flood Plain of any 'main river' or 'main drain'. The Environment Agency Flood Zone Maps have been produced irrespective of existing flood defences and standards of protection.
- 9.3 South Holland District Council in conjunction with the Environment Agency and the local IDB's within the Council area have recently completed a Strategic Flood Risk Assessment of the whole District by appointed Consulting Engineers.

The Strategic Flood Risk Assessment has produced more definitive Flood Risk Maps than those published by the Environment Agency and at the same time has analysed flood return periods of all tidal and fluvial defences for 2115 to account for the effects of climate change.

Breach scenarios of embankments failing and/or being overtopped have also been carried out to establish Flood Risk Zones.

- 9.4 As a result of the Strategic Flood Risk Assessment the South Holland IDB area has been determined as providing present day protection against a 1 in 100 year return period event whilst the River Nene tidal defences at Sutton Bridge provide protection against a 1 in 200 year return period event.

## 10.0 CONCLUSIONS AND RECOMMENDATIONS

10.1 As a result of the assessment, the following conclusions have been reached:-


- The proposed development is not in a Functional Floodplain. It is located in the Passive Floodplain protected by River Nene tidal defences to a 1 in 200 year return period, (0.5%) and fluvial defences of 1 in 100 year return period (1.0%).
- Although the site is located within an Internal Drainage District with a minimum standard of drainage of 1 in 50 years, this accords with Defra guidelines for rural development. Freeboard to design water level of 900mm to lowest land level is available for events greater than 1 in 50 years providing further storage within the drainage channels. The Boards policy is to continue to provide a standard of drainage of 1 in 100 year return.
- Floor level of the dwellings will be raised 1.00m above existing ground level at 4.50 m aOD with sleeping accommodation only on the first floor. Flood resilient measures will be incorporated into the design and construction of the dwelling up to 500mm above finished floor level.
- Demountable defences to a height of 600mm shall be fitted to all external doorways.
- Safe refuge in the event of flooding will be available at first floor level.
- Safe access/egress to evacuate the property is available onto New Road in a southerly direction to Bridge Road and Sutton Bridge village centre where land is in flood Zone 1.
- A Flood Warning and Evacuation Plan will be agreed with the local Authority's Emergency Planner.

- General Notes:
1. New survey and topographic data. Speed dimensions only to be used.
  2. All dimensions are in feet and inches.
  3. The minimum submittal and building code only.
  4. All dimensions are in feet and inches.
  5. All dimensions are in feet and inches.
  6. All dimensions are in feet and inches.
  7. All dimensions are in feet and inches.
  8. All dimensions are in feet and inches.
  9. All dimensions are in feet and inches.
  10. All dimensions are in feet and inches.



Location Plan  
Scale: 1:1250

SITE PLAN KEY

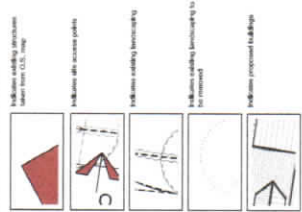

Site Plan  
Scale: 1:200

**SWANN EDWARDS**  
ARCHITECTURE

Swann Edwards Architects, Inc. is a full-service architectural firm located in the heart of the city of New York. The firm has a long history of providing high-quality architectural services to a wide range of clients, including government agencies, private corporations, and individuals.

111111 111111 111111 111111 111111 111111 111111 111111 111111 111111

|                                                                       |                                                                       |                                                                       |
|-----------------------------------------------------------------------|-----------------------------------------------------------------------|-----------------------------------------------------------------------|
| Project Name                                                          | Project No.                                                           | Sheet No.                                                             |
| Swann Edwards Architects, Inc.                                        | 111111                                                                | 111111                                                                |
| 111111 111111 111111 111111 111111 111111 111111 111111 111111 111111 | 111111 111111 111111 111111 111111 111111 111111 111111 111111 111111 | 111111 111111 111111 111111 111111 111111 111111 111111 111111 111111 |

# DRAWING KEY

| SYMBOLS | DESCRIPTIONS              |
|---------|---------------------------|
|         | Boundary line             |
|         | Wall line                 |
|         | Fence line                |
|         | Ditch line                |
|         | Road line                 |
|         | Railway line              |
|         | Water line                |
|         | Tree line                 |
|         | Building line             |
|         | Garden line               |
|         | Path line                 |
|         | Driveway line             |
|         | Boundary line with arrows |
|         | Wall line with arrows     |
|         | Fence line with arrows    |
|         | Ditch line with arrows    |
|         | Road line with arrows     |
|         | Railway line with arrows  |
|         | Water line with arrows    |
|         | Tree line with arrows     |
|         | Building line with arrows |
|         | Garden line with arrows   |
|         | Path line with arrows     |
|         | Driveway line with arrows |

The drawing of a wall, fence or hedge does not necessarily represent a legal boundary. It is the client's responsibility to confirm legal boundaries with the appropriate authorities. 

The drawing of a wall, fence or hedge does not necessarily represent a legal boundary. It is the client's responsibility to confirm legal boundaries with the appropriate authorities. 

**Ratcliff**  
Land & Surveying

www.ratcliff.co.uk  
01273 270031

**TOPOGRAPHICAL SURVEY AT  
SUTTON BRIDGE GOLF  
COURSE**


**DATE SURVEYED**  
JULY 2016

**DATE**  
JULY 2016

**SCALE**  
1:1200

**DRAWING NUMBER**  
5762-1

**CLIENT**  
SWANN EDWARDS

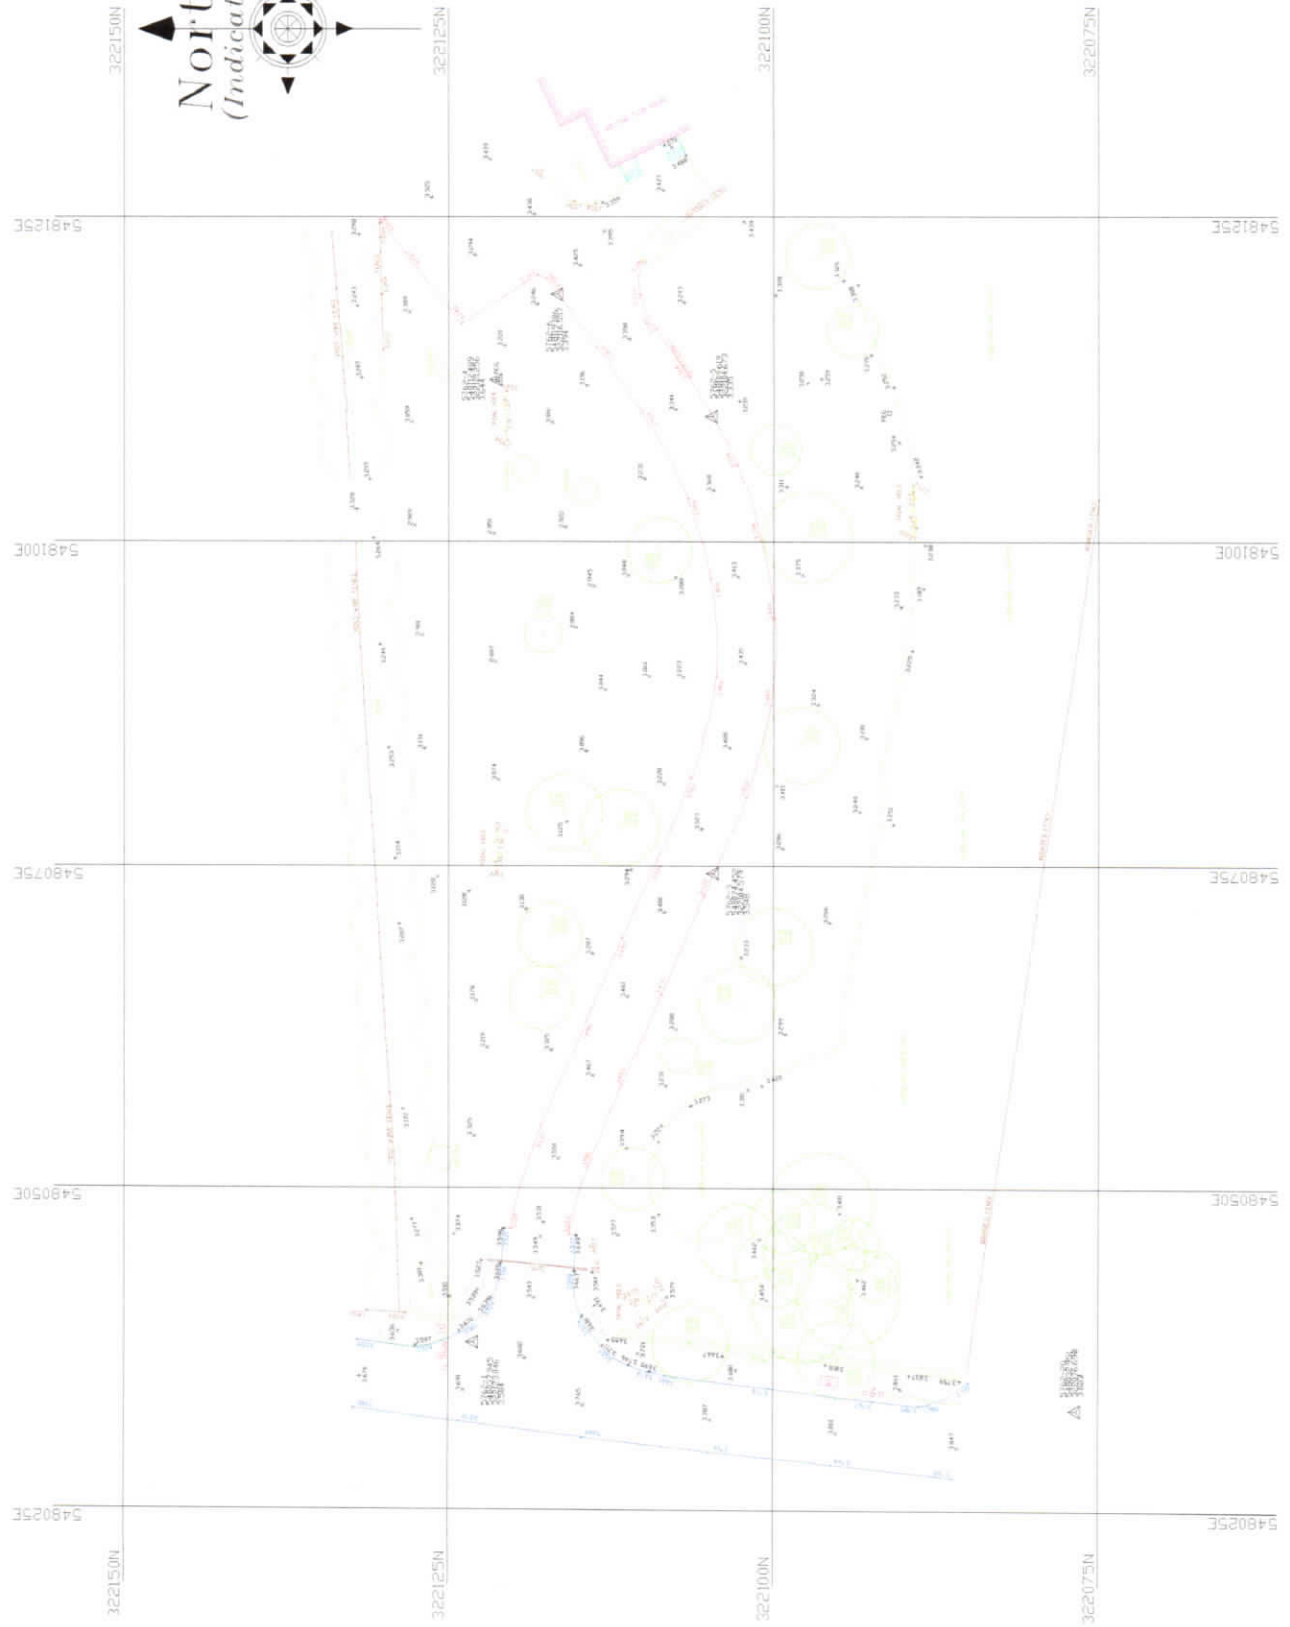

SCALE BAR  
20m 40m 60m



Enter a postcode or place name:

Sutton Bridge, Lincolnshire

Go

Other topics for this area...

Flood Map for Planning (Rivers and Sea)

[Other maps](#) [Data search](#) [Text only version](#)

Sutton Bridge, Lincolnshire at scale 1:10,000

Click on the map to see what Flood Zone (National Planning Policy Guidance definitions) the proposed development is in.

☐ Flood Map for Planning (Rivers and Sea)

Flood Zone 3

Flood Zone 2



Flood defences (Not all may be shown\*)

Areas benefiting from flood defences (Not all may be shown\*)

☒ Main Rivers

River line

<http://maps.environment-agency.gov.uk/wiyby/wiybyController?x=547500.0&y=321500.0&topic=floodmap&ep=map&scale=9&locatio...> 18/04/2015

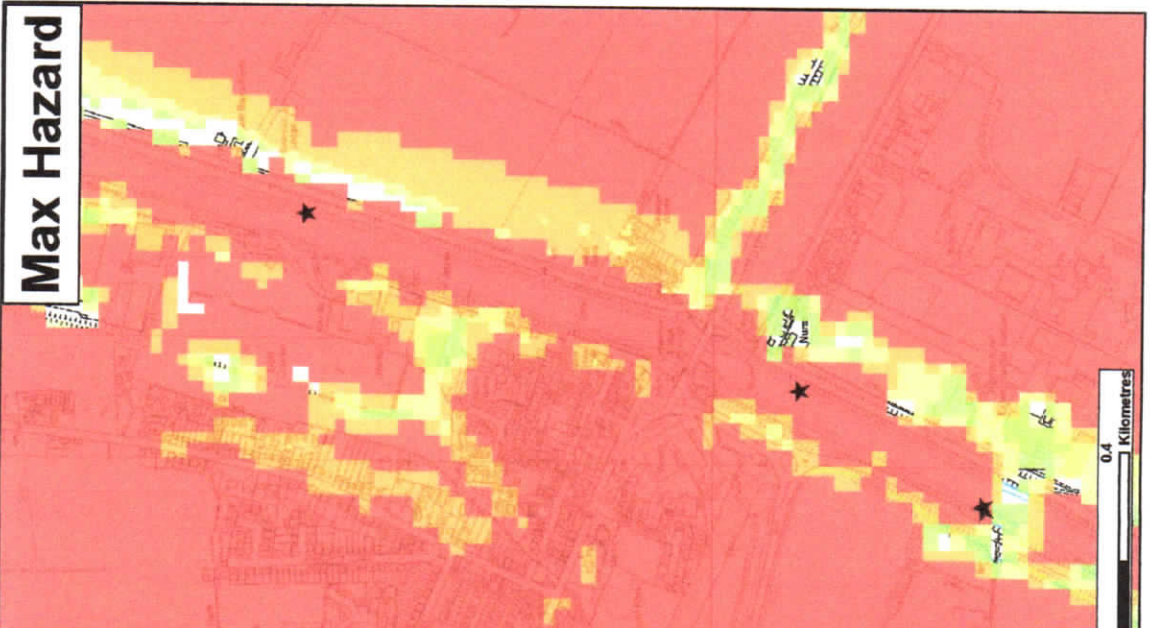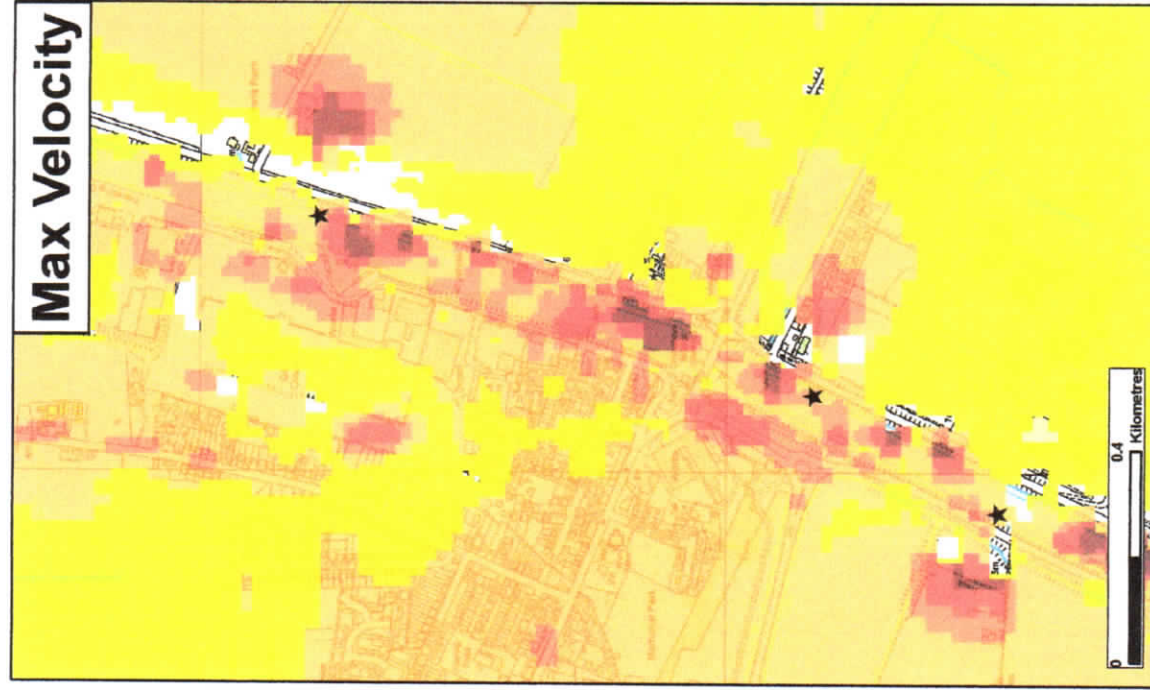

# Northern Area Tidal Breach Hazard Mapping

Map Centred on TF 49239 21269

This map is reproduced by permission of Ordnance Survey on behalf of The Crown. Copyright © 2013. All rights reserved. Ordnance Survey Licence No. 100020300. This map is a Crown copyright and may lead to prosecution or civil proceedings.



This map shows the level of flood hazard to people (called a hazard rating) if our flood defences are breached at certain locations, for a range of scenarios. The hazard rating depends on the depth and velocity of floodwater, and maximum values of these are also mapped.

The map is based on computer modelling of simulated breaches at specific locations. Each breach has been modelled individually and the results combined to create this map. Multiple breaches, other combinations of breaches, different sized tidal surges or flood flows may all give different results.

The map only considers the consequences of a breach, it does not make any assumption about the likelihood of a breach occurring. The likelihood of a breach occurring will depend on a number of different factors, including the construction and condition of the defences in the area. A breach is less likely where defences are of a good standard, but a risk of breaching remains.

General Enquiries No. 03706 505 506. Weekday Daytime calls cost 5p plus up to 6p per minute from BT. Weekend Unlimited. Mobile and other providers' charges may vary.

| Modelled Breach Locations - see also the accompanying plan "Location of Modelled Breaches"   |   |   |               |                        |
|---|---|---|---------------|------------------------|
| Max Hazard   | Max Depth (m)   | Max Velocity (m/s)                                                                                              | Scenario year | Scenario Annual Chance |
| <div> <div>Less than 0.75 (Low Hazard)</div> <div>Between 0.75 and 1.25 (Danger for Some)</div> <div>Between 1.25 and 2.0 (Danger for Most)</div> <div>Greater than 2.0 (Danger for All)</div> </div> | <div> <div>0 - 0.25</div> <div>0.25 - 0.50</div> <div>0.50 - 1.0</div> <div>1.0 - 2.0</div> <div>2.0 +</div> </div> | <div> <div>0 - 0.3</div> <div>0.3 - 1.0</div> <div>1.0 - 1.5</div> <div>1.5 - 2.5</div> <div>2.5 +</div> </div> | 2115          | 0.5% (1 in 200)        |
| Intd   | August 2013   |   |               |                        |

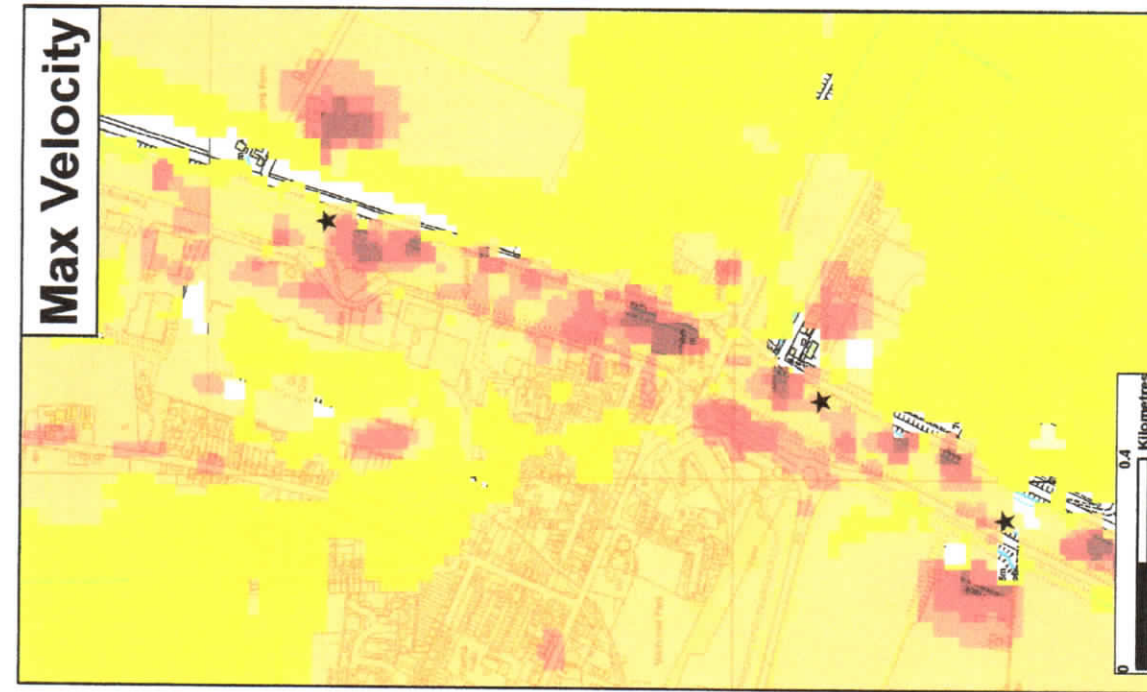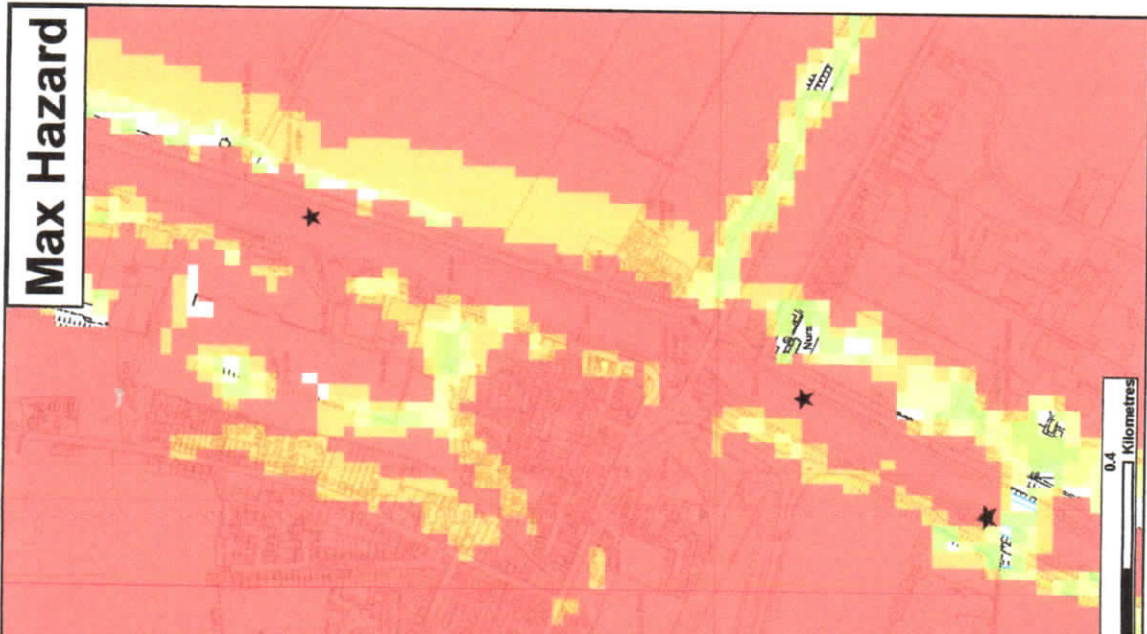

Modelled Breach Locations - see also the accompanying plan "Location of Modelled Breaches"

| Max Hazard                              | Max Depth (m) | Max Velocity (m/s) | Scenario year | Scenario Annual Chance |
|-----------------------------------------|---------------|--------------------|---------------|------------------------|
| Less than 0.75 (Low Hazard)             | 0 - 0.25      | 0 - 0.3            | 2115          | 0.1% (1 in 1000)       |
| Between 0.75 and 1.25 (Danger for Some) | 0.25 - 0.50   | 0.3 - 1.0          |               |                        |
| Between 1.25 and 2.0 (Danger for Most)  | 0.50 - 1.0    | 1.0 - 1.5          |               |                        |
| Greater than 2.0 (Danger for All)       | 1.0 - 2.0     | 1.5 - 2.5          |               |                        |
|                                         | 2.0 +         | 2.5 +              |               |                        |

This map shows the level of flood hazard to people (called a hazard rating) if our flood defences are breached at certain locations, for a range of scenarios. The hazard rating depends on the depth and velocity of floodwater, and maximum values of these are also mapped.

The map is based on computer modelling of simulated breaches at specific locations. Each breach has been modelled individually and the results combined to create this map. Multiple breaches, other combinations of breaches, different sized tidal surges or flood flows may all give different results.

The map only considers the consequences of a breach, it does not make any assumption about the likelihood of a breach occurring. The likelihood of a breach occurring will depend on a number of different factors, including the construction and condition of the defences in the area. A breach is less likely where defences are of a good standard, but a risk of breaching remains.


General Enquiries No: 03708 506 506. Weekday Daytime calls cost 5p plus up to 6p per minute from BT Weekend Unlimited. Mobile and other providers' charges may vary.





## Northern Area Tidal Breach Hazard Mapping

Map Centred on TF 48239 21269

This map is reproduced by permission of Ordnance Survey on behalf of The Controller of Her Majesty's Stationary Office. Crown copyright. All rights reserved. Environment Agency 100026396, 2013. Unauthorised reproduction infringes Crown copyright and may lead to prosecution or civil proceedings.

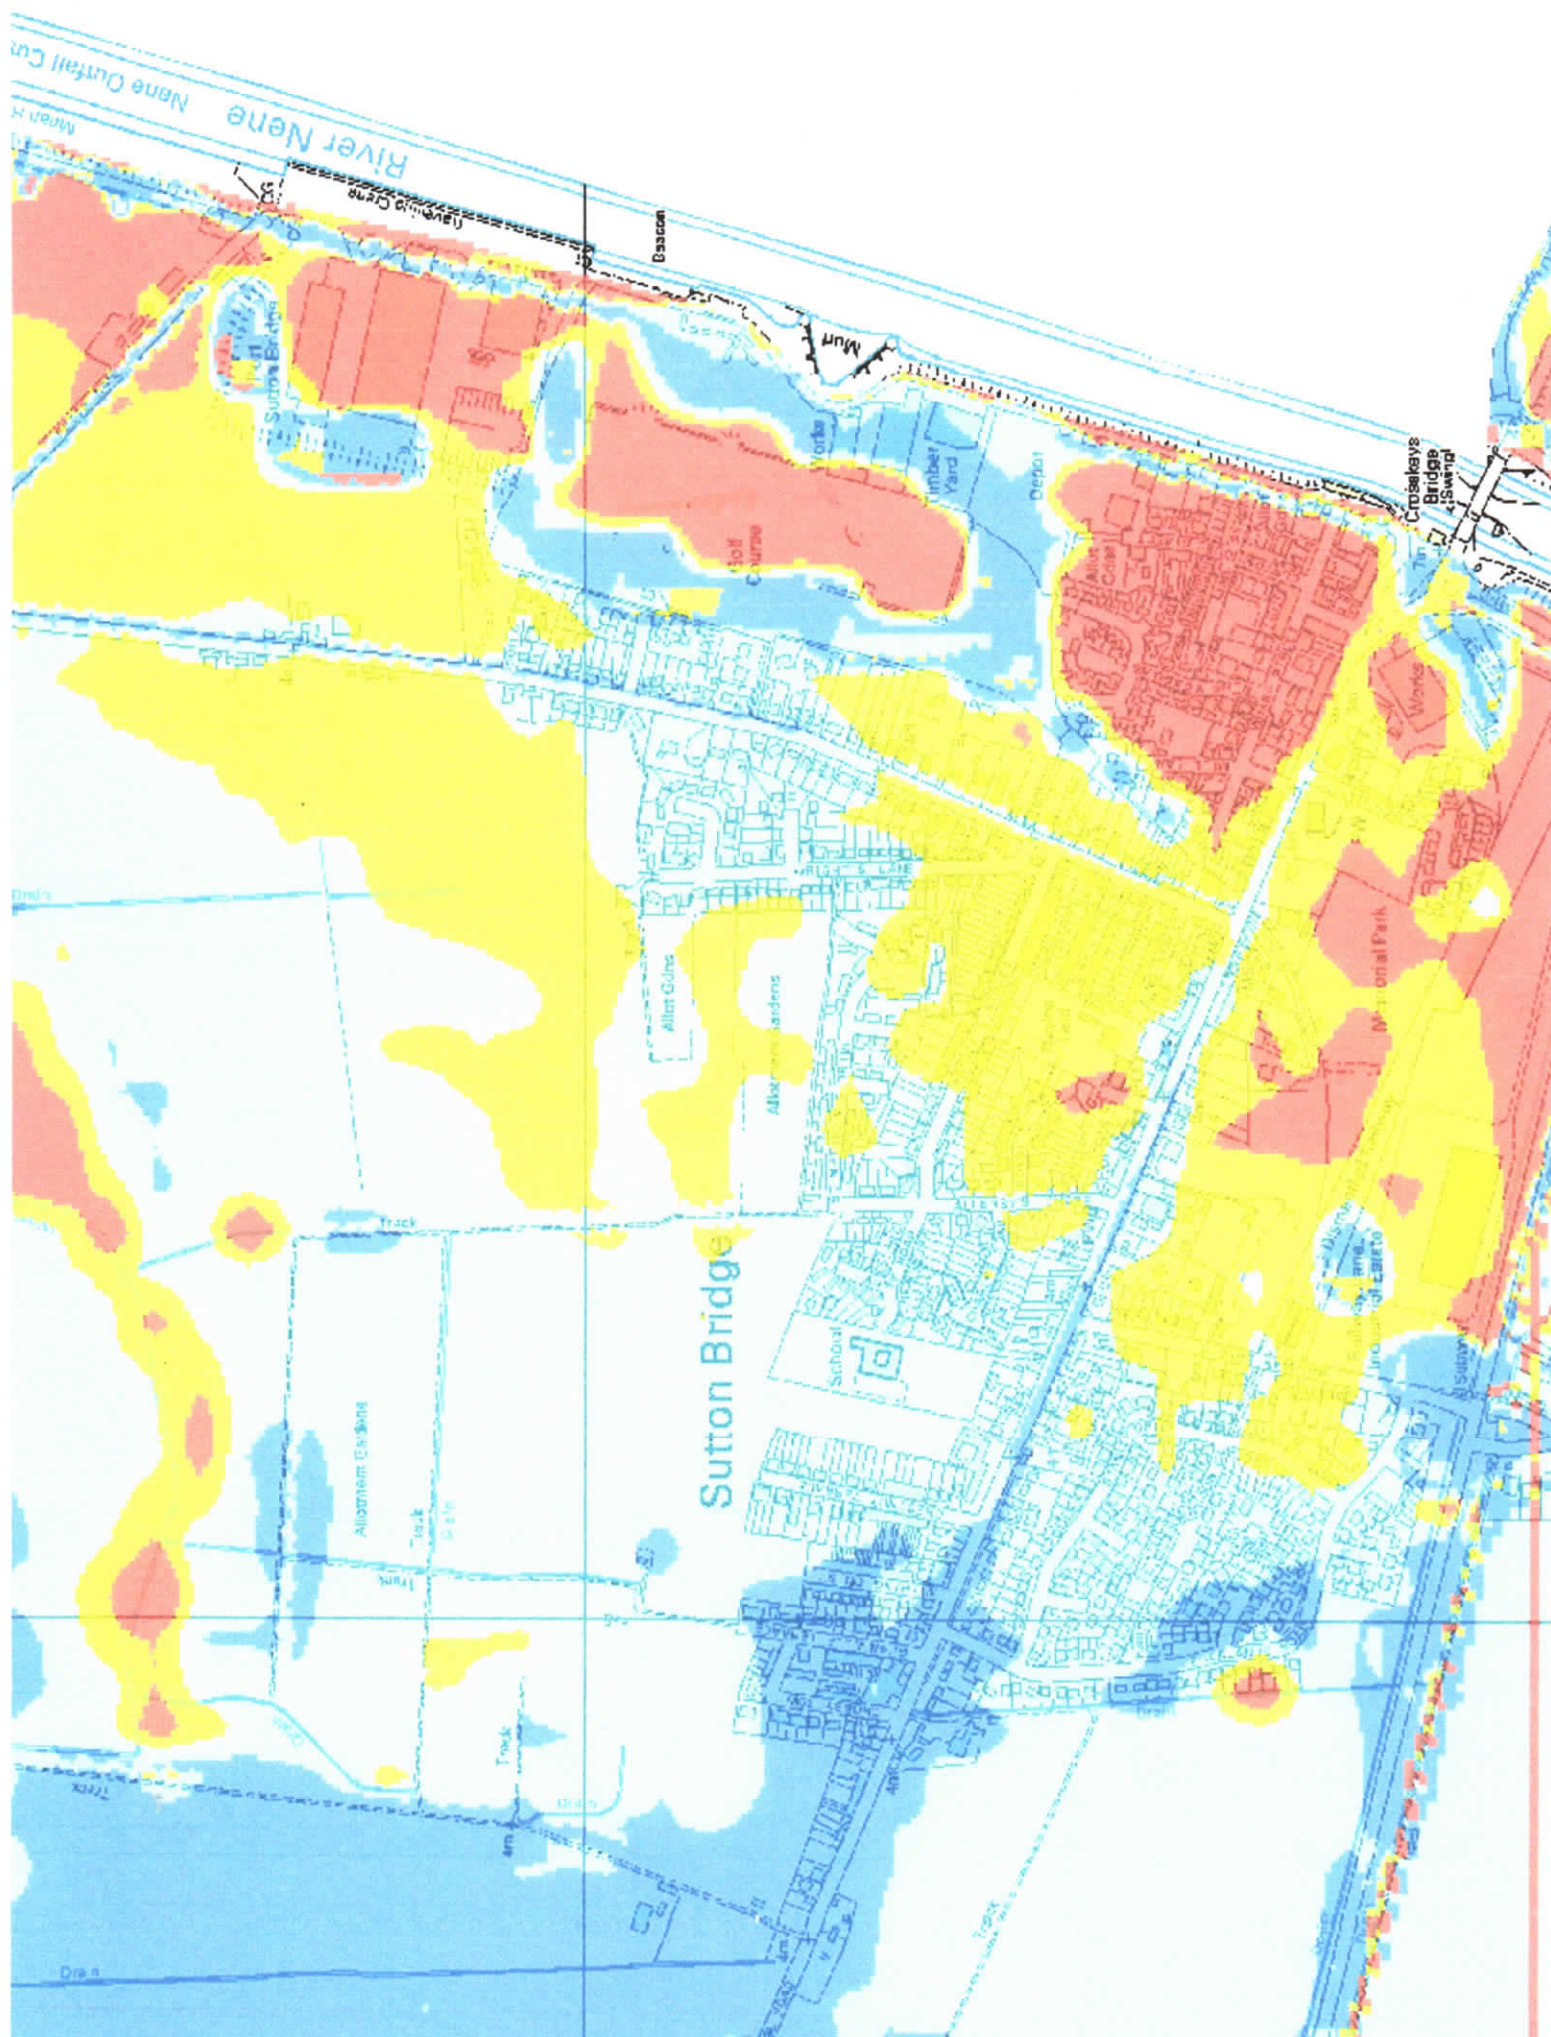

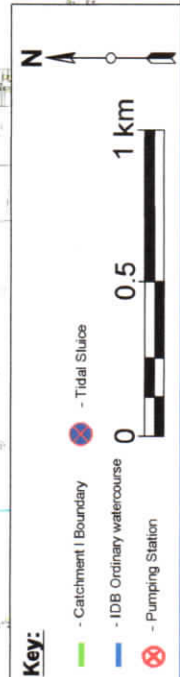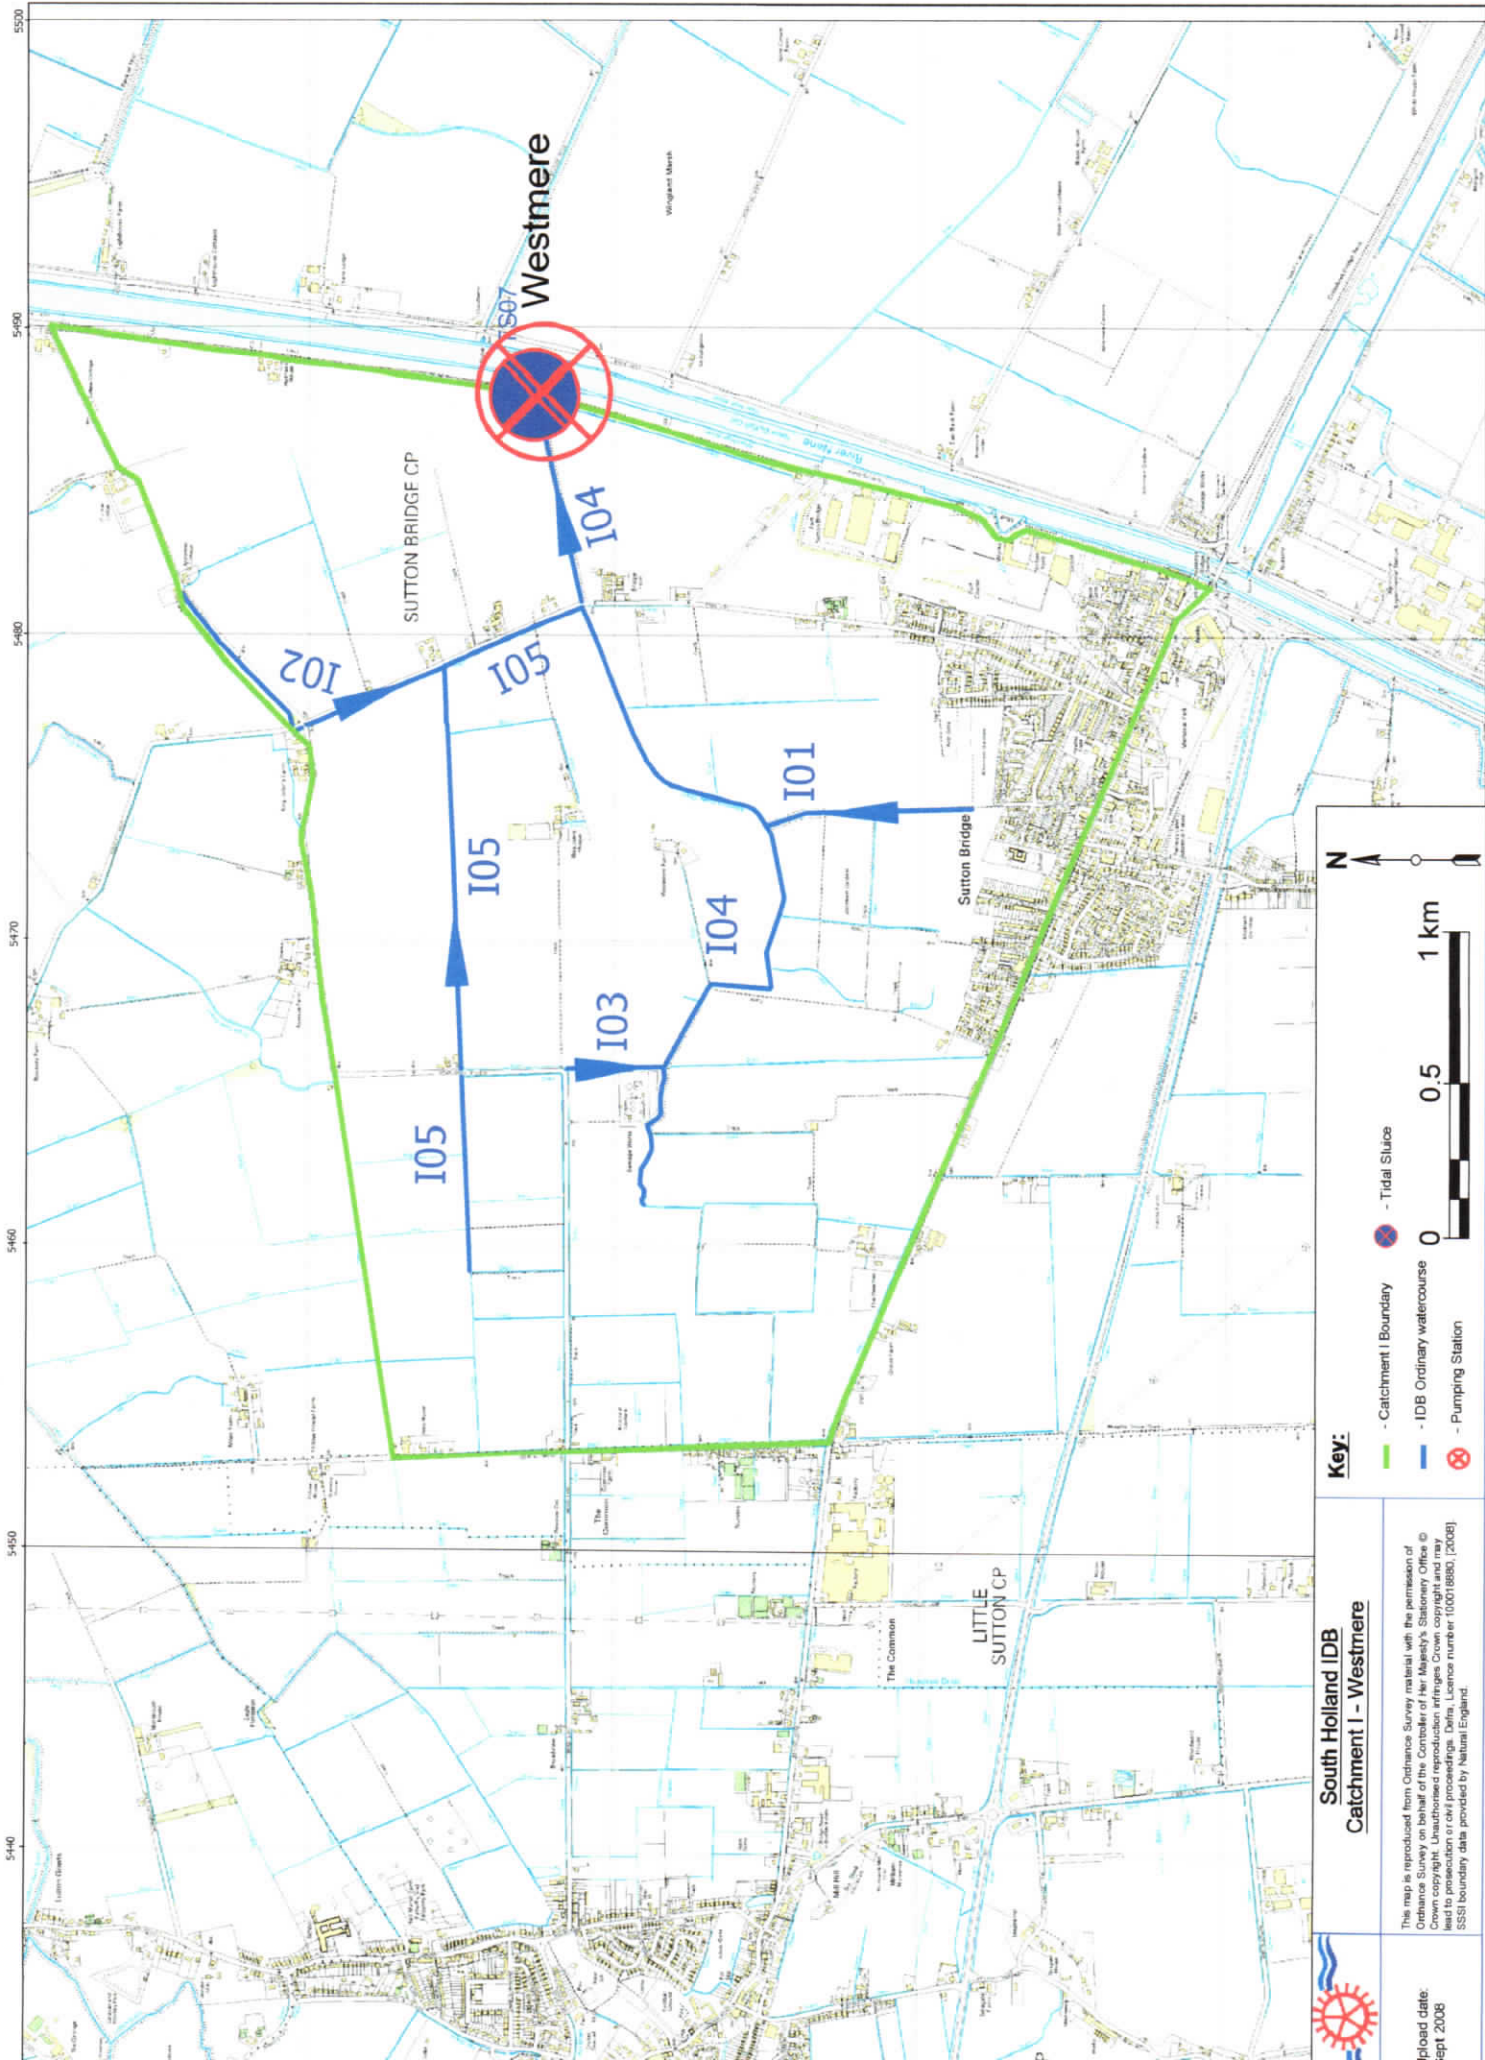

# **South Holland IDB** **Catchment I - Westmere**

This map is reproduced from Ordnance Survey material with the permission of Ordnance Survey on behalf of the Controller of Her Majesty's Stationery Office. Crown copyright. Unauthorised reproduction infringes Crown copyright and may be prosecuted or civil proceedings taken. Data: Licence number 100016880, (2008) OSNI boundary data provided by Natural England.

Upload date:  
Sept 2008