



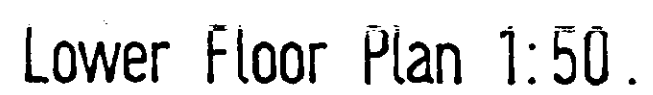

* RS 6206:1951 - LISA SAFETY GLAZING

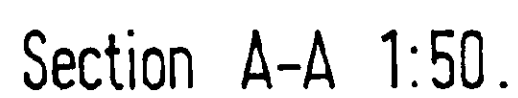

Install new electric combination storage heaters to first floor rooms in positions indicated on plan. Using off peak 10 hour electricity. All storage radiators are to be of a Dimplex fan assisted FCX8 type with comfort control ranges and internal thermostats with twin sensors.

