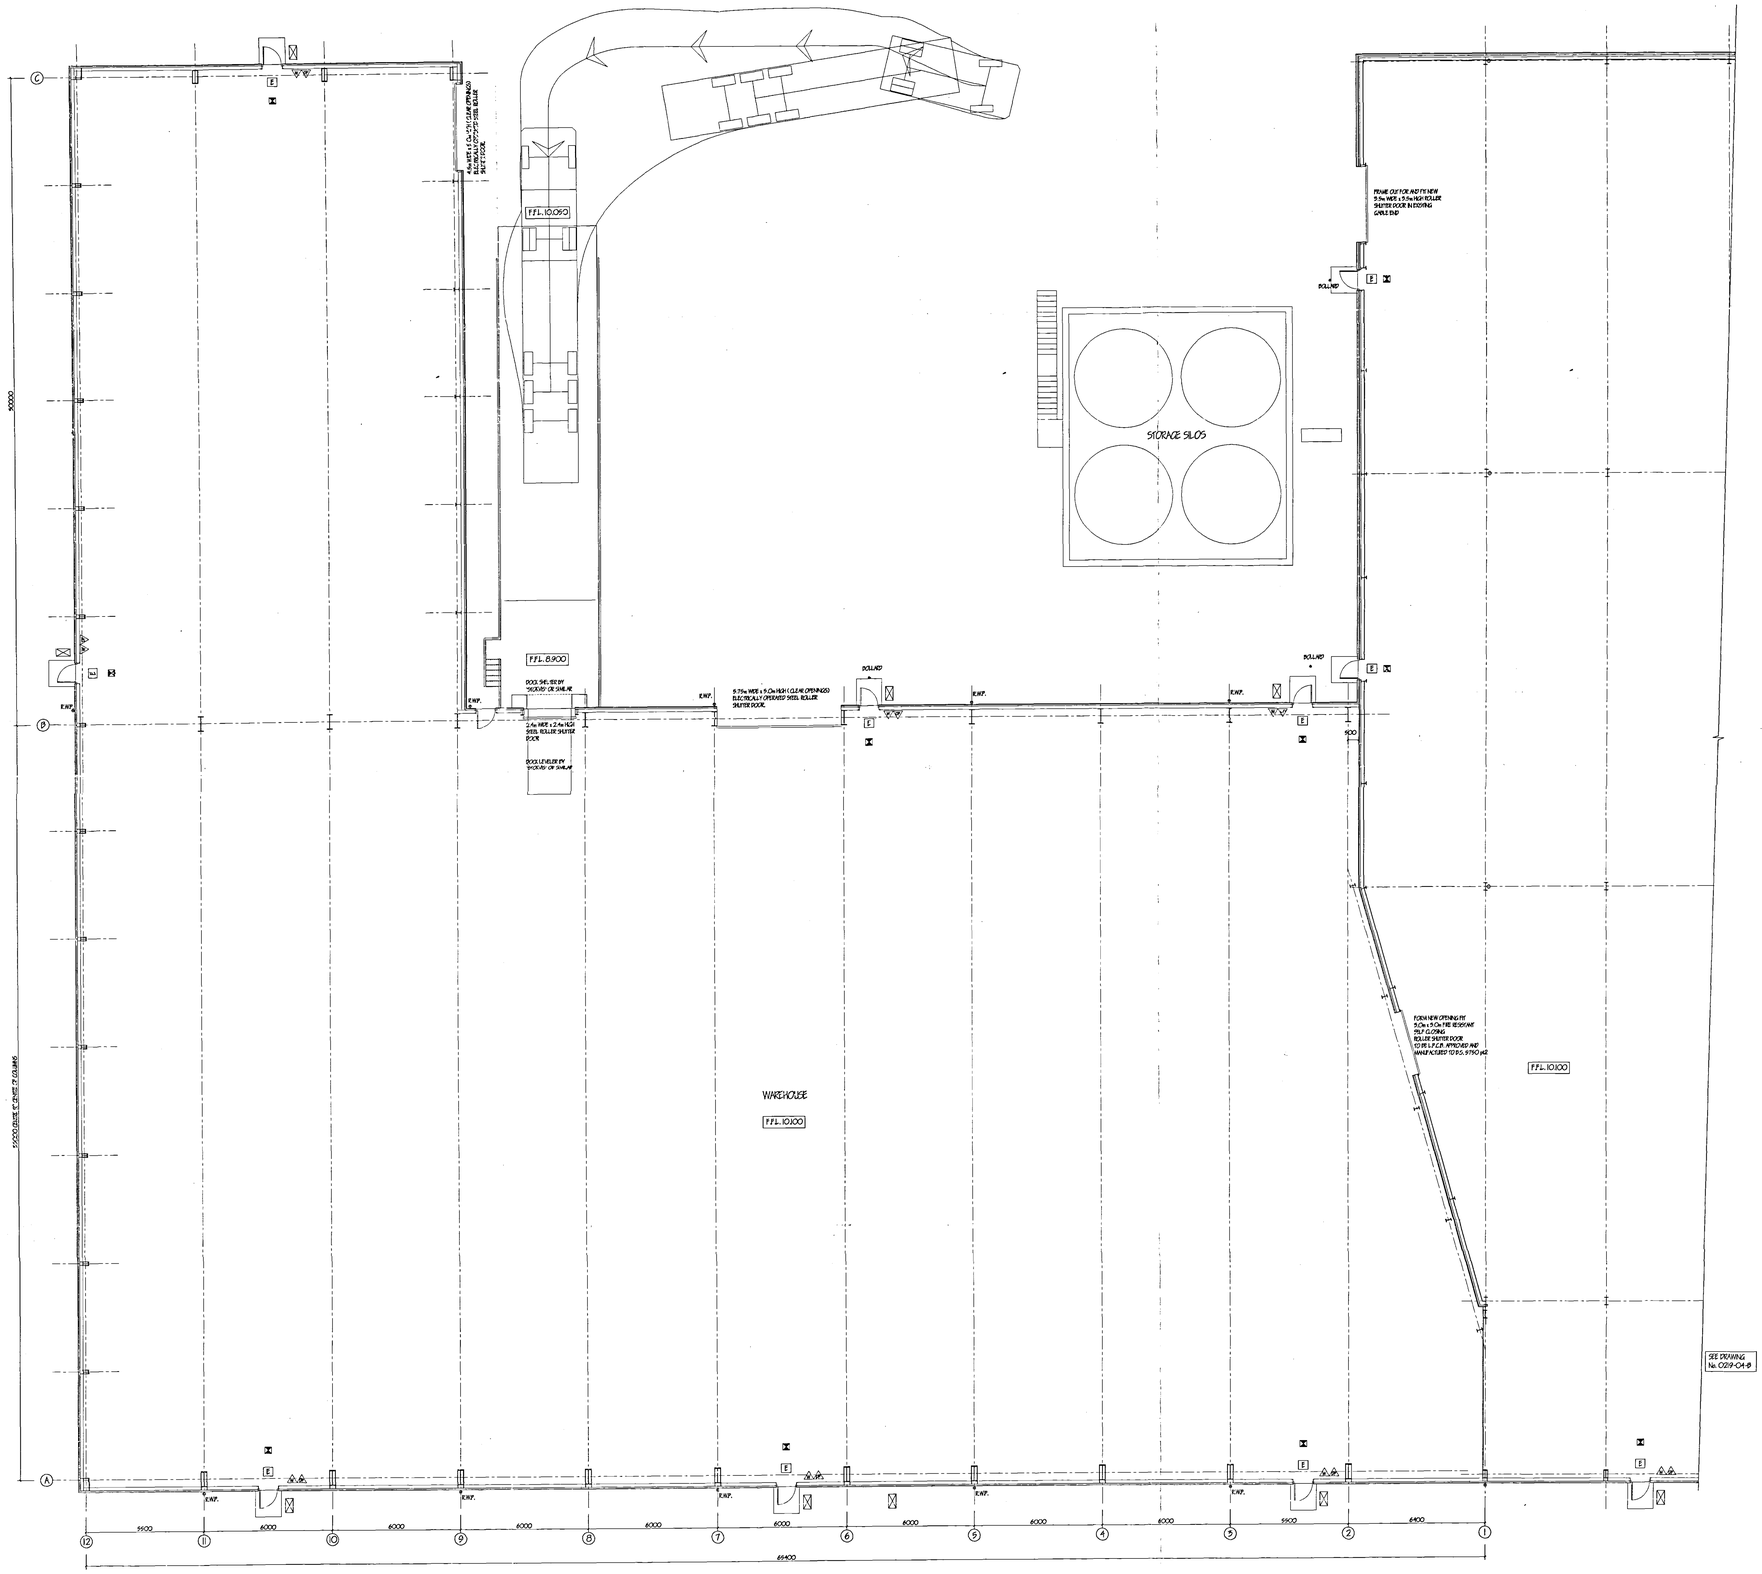

FFL 10.050
FFL 8.900
DOCK LEVELLER BY OTHERS OF SIMILAR
DOCK LEVELLER BY OTHERS OF SIMILAR
4.4m WIDE x 5.2m HIGH CLEAR OPENING ELECTRICALLY OPERATED STEEL ROLLER SHUTTER DOOR
3.4m WIDE x 2.4m HIGH STEEL ROLLER SHUTTER DOOR
5.75m WIDE x 5.0m HIGH CLEAR OPENINGS ELECTRICALLY OPERATED STEEL ROLLER SHUTTER DOOR.
REMOVE EXISTING AND PROVIDE NEW 5.0m WIDE x 5.0m HIGH ROLLER SHUTTER DOOR IN EXISTING GABLE END
BOLLARD
BOLLARD
BOLLARD
STORAGE SILOS
WAREHOUSE
FFL 10.100
FFL 10.100
FORM NEW OPENING FOR 5.0m x 5.0m FIRE RESISTANT SELF CLOSING ROLLER SHUTTER DOOR TO BE FULLY APPROVED AND MANUFACTURED TO BS. 5750 Pt2
SEE DRAWING No. 0219-04-B
SECTION A - A
6400
E.W.P.
E.W.P.
E.W.P.