



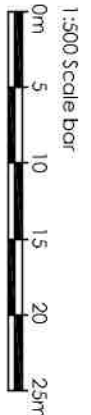

**KEY**

- PLOT CURTLAGE
- PUBLIC OPEN SPACE TO BE MAINTAINED BY ESTATE MANAGEMENT COMPANY
- EXTENT OF ADOPTABLE HIGHWAY

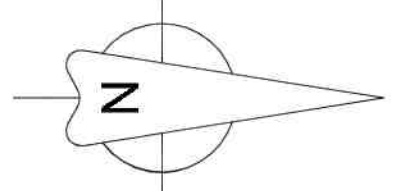

| Rev. | Date     | By  | Description                                           |
|------|----------|-----|-------------------------------------------------------|
| A    | 13.12.20 | AJB | ISSUED FOR TENDER AND PRELIMINARY ADAPTATION REVIEWED |

**ABDS Ltd**  
architectural consultants

**Midlands**  
15 St Michaels St  
Birmingham  
B2 4AB

**Southern**  
Farmhouse  
St Michaels  
Cornwall  
TR12 8NU

TEL: 01665 242087  
EMAIL: info@abds-services.co.uk

**RESERVED MATTERS**  
RESIDENTIAL DEVELOPMENT  
NORTH OF NIGHTINGALE WAY  
SUTTON BRIDGE

**EXTERNAL WORKS**  
MAINTENANCE RESPONSIBILITIES

SCALE: 1:500 @ A1 | DATE: 20.12.2020  
DRAWN BY: AJB | CDD REF: 000000000000

DWG No: LH/SBN/19/007 | A