



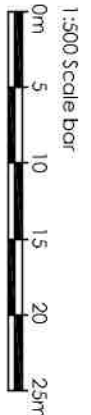

KEY

- PLOT CURTLAGE
- PUBLIC OPEN SPACE TO BE MAINTAINED BY ESTATE MANAGEMENT COMPANY
- EXTENT OF ADAPTABLE HIGHWAY

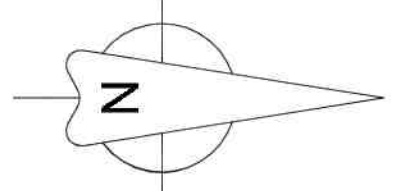

Rev	Date	By	Description



Midlands
15 St Michaels St
Birmingham
B2 4AB

Southern
Farmhouse
St Michaels
Cornwall
TR12 8NU



RESERVED MATTERS
RESIDENTIAL DEVELOPMENT
NORTH OF NIGHTINGALE WAY
SUTTON BRIDGE

EXTERNAL WORKS
MAINTENANCE RESPONSIBILITIES

SCALE: 1:500 @ A1	DATE: 20.2.2020
DRAWN BY: ADB	CDI REF: 00000000000000000000

DWG No: LH/SBN/19/007 -