
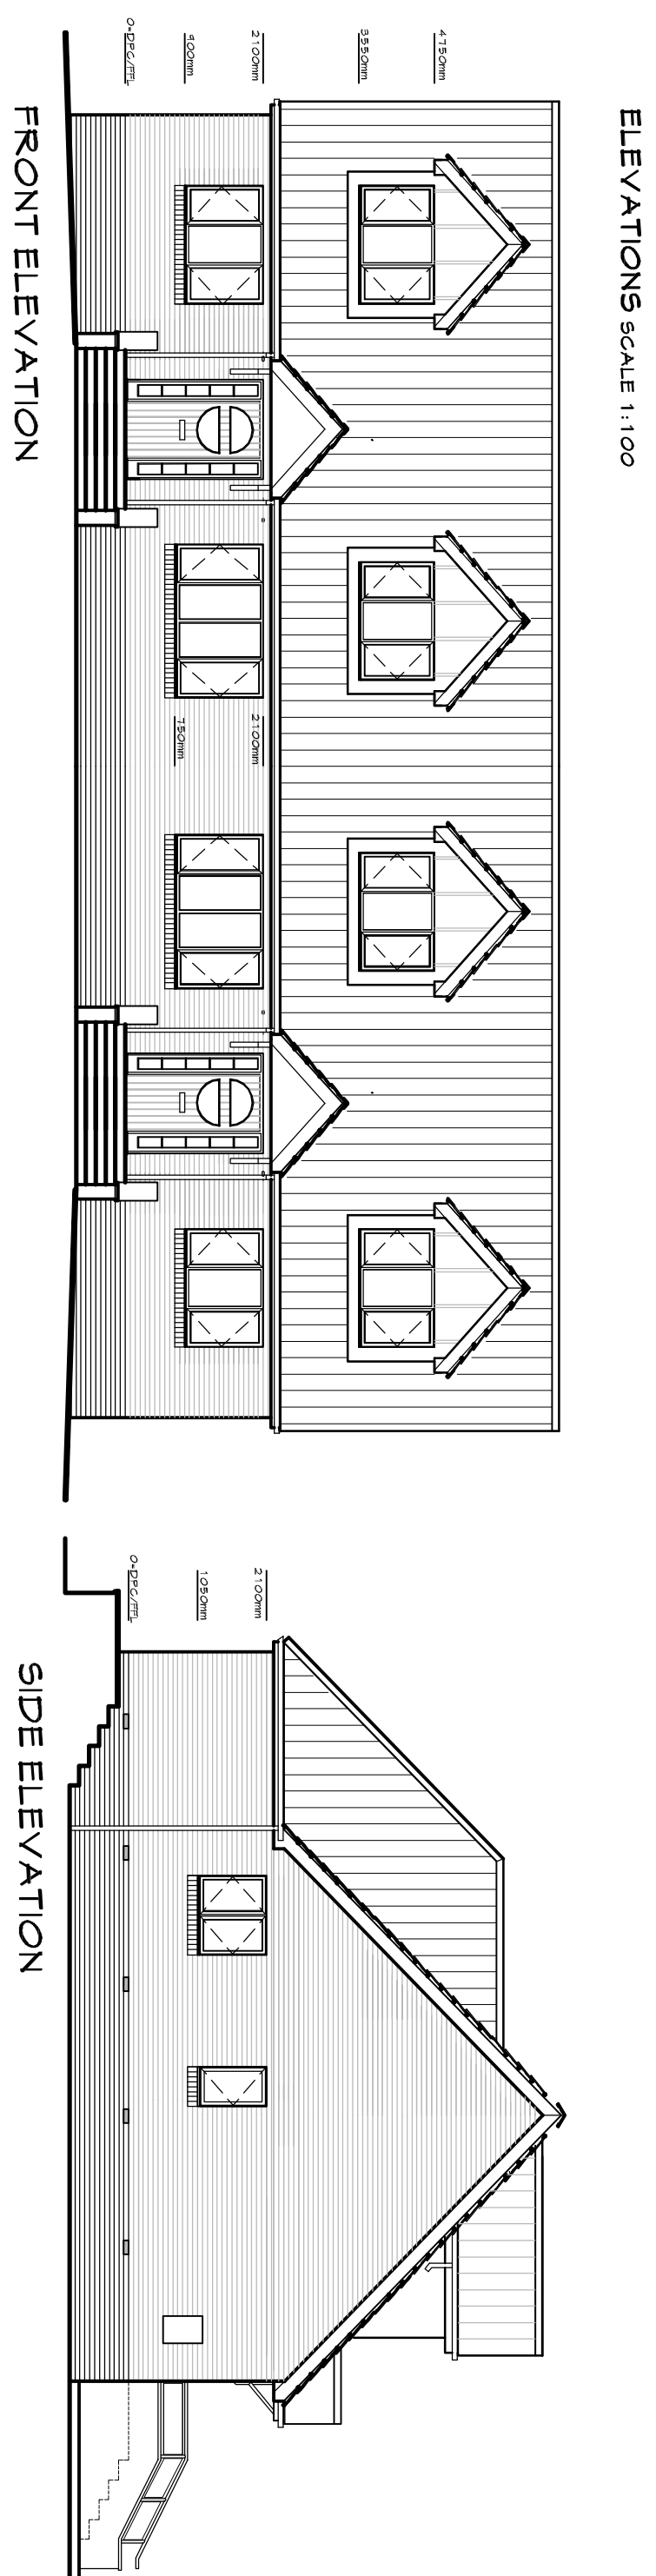
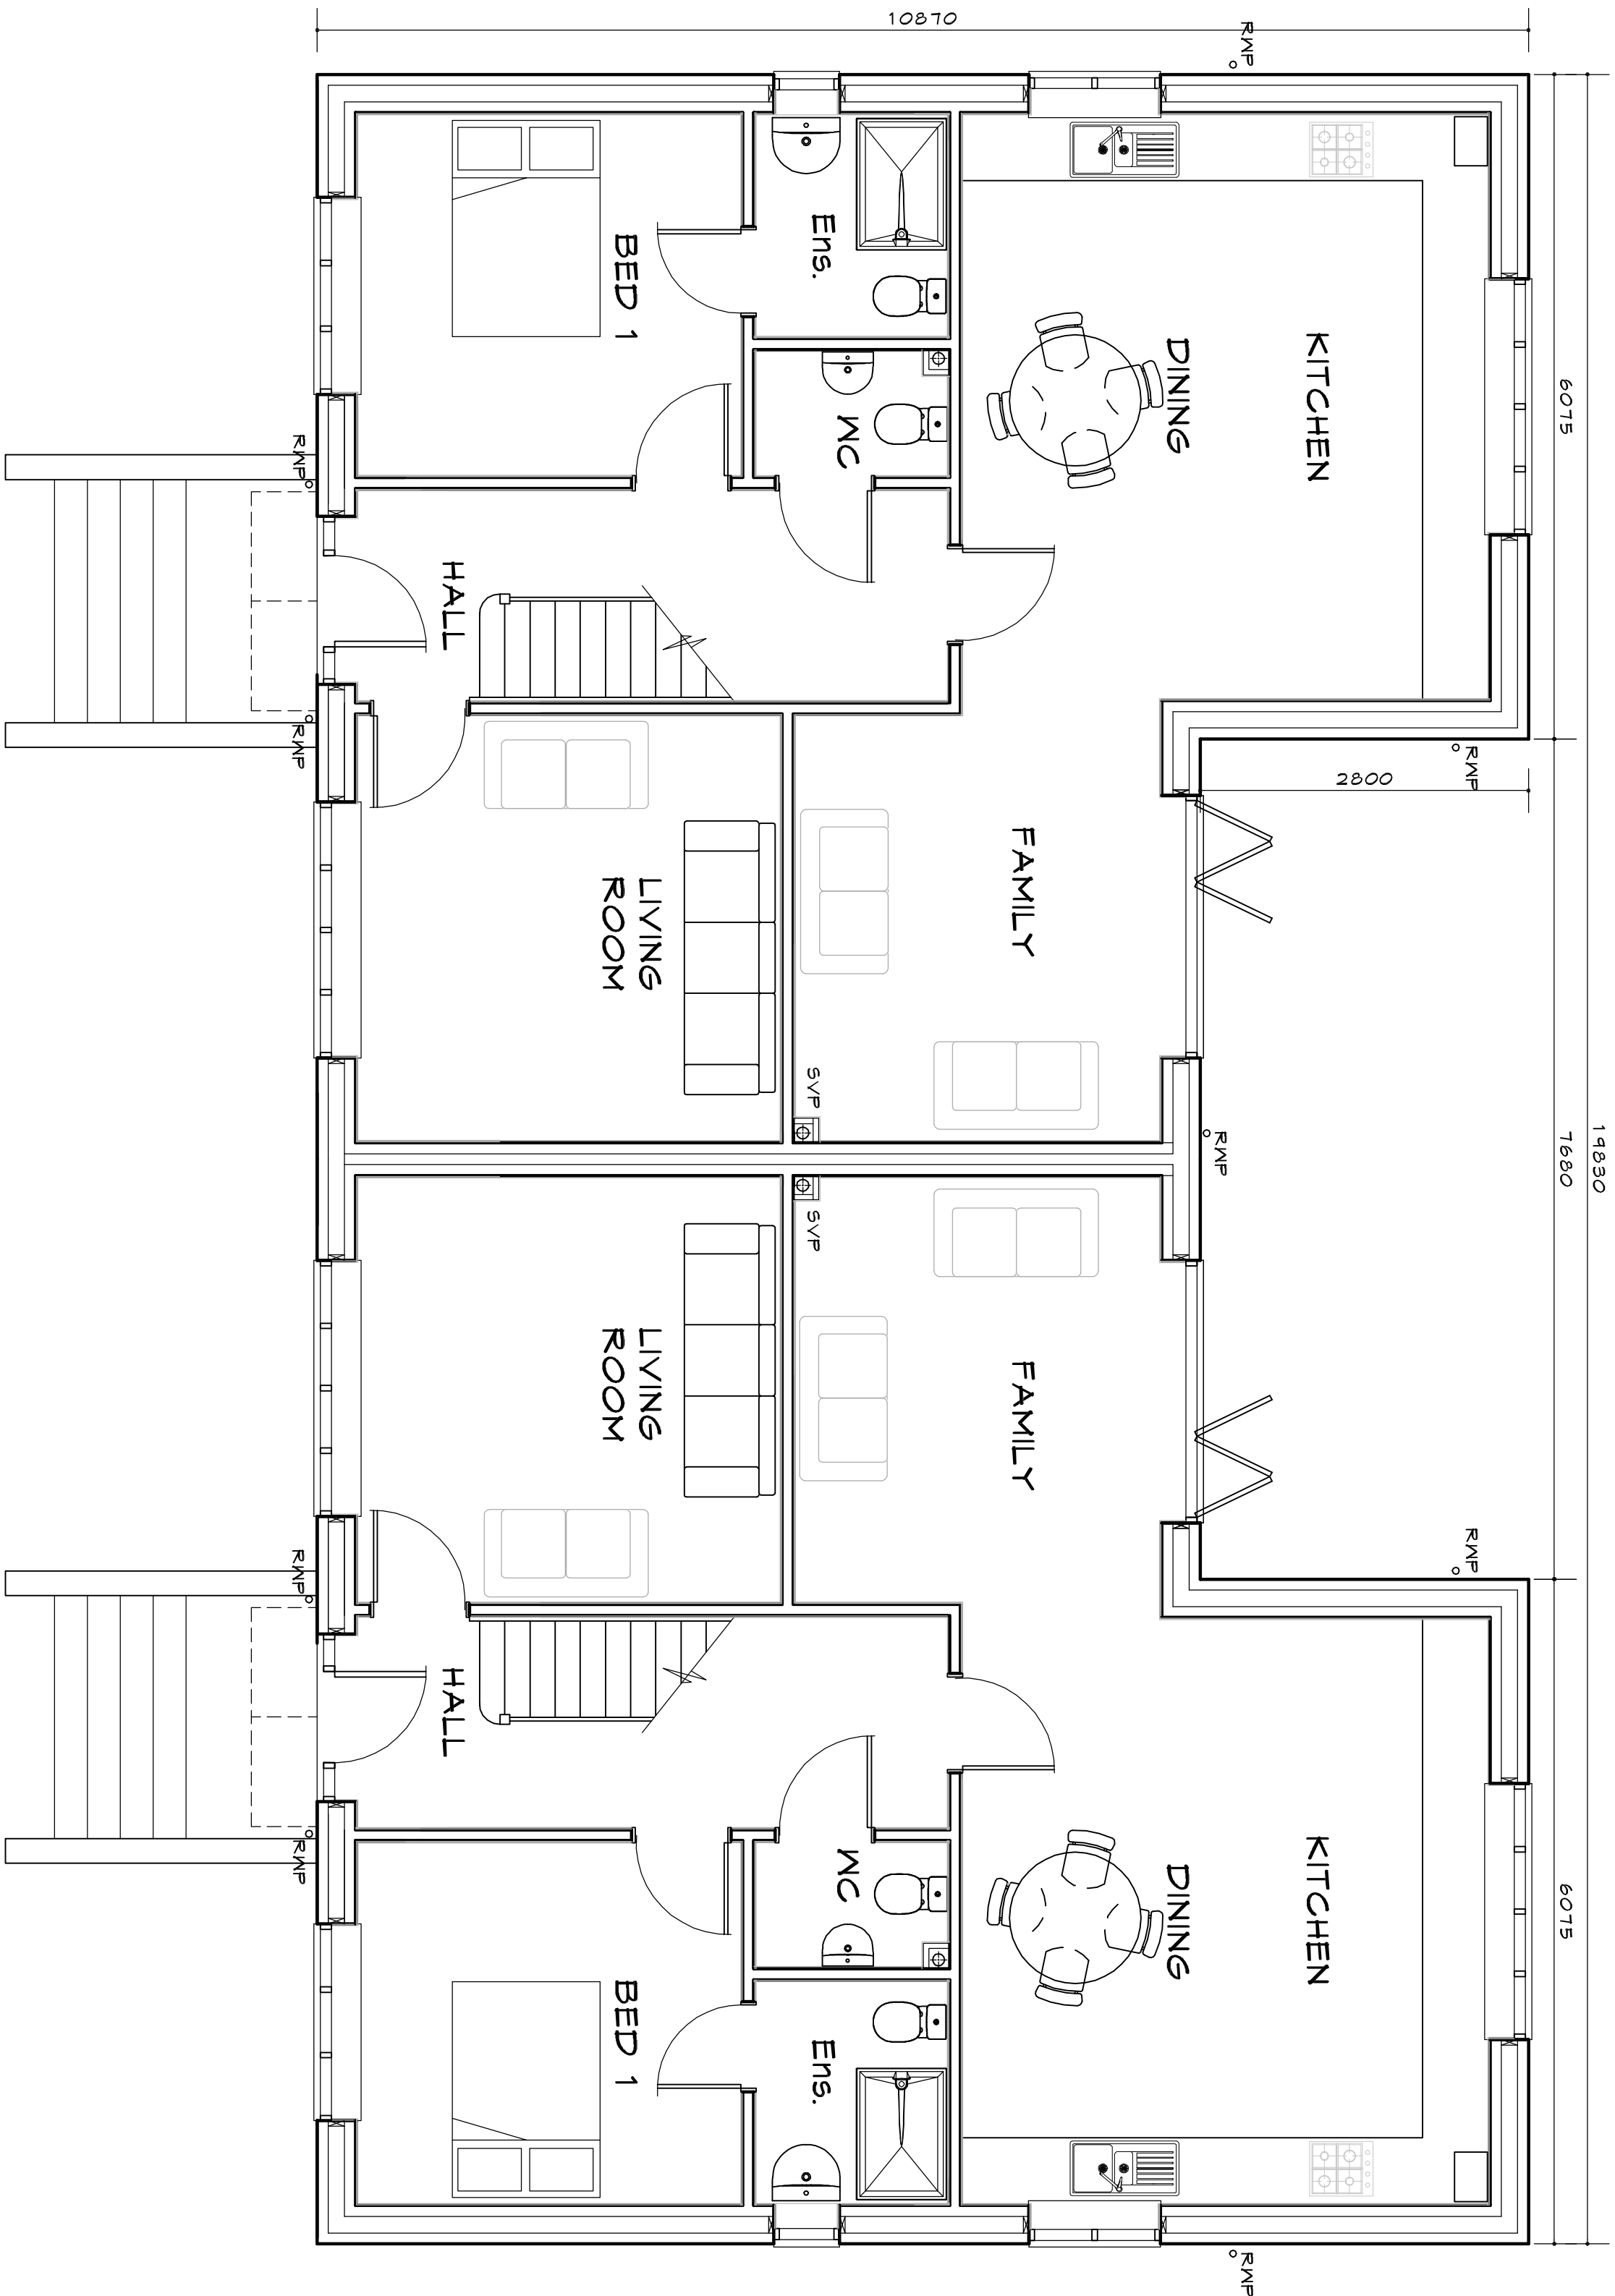
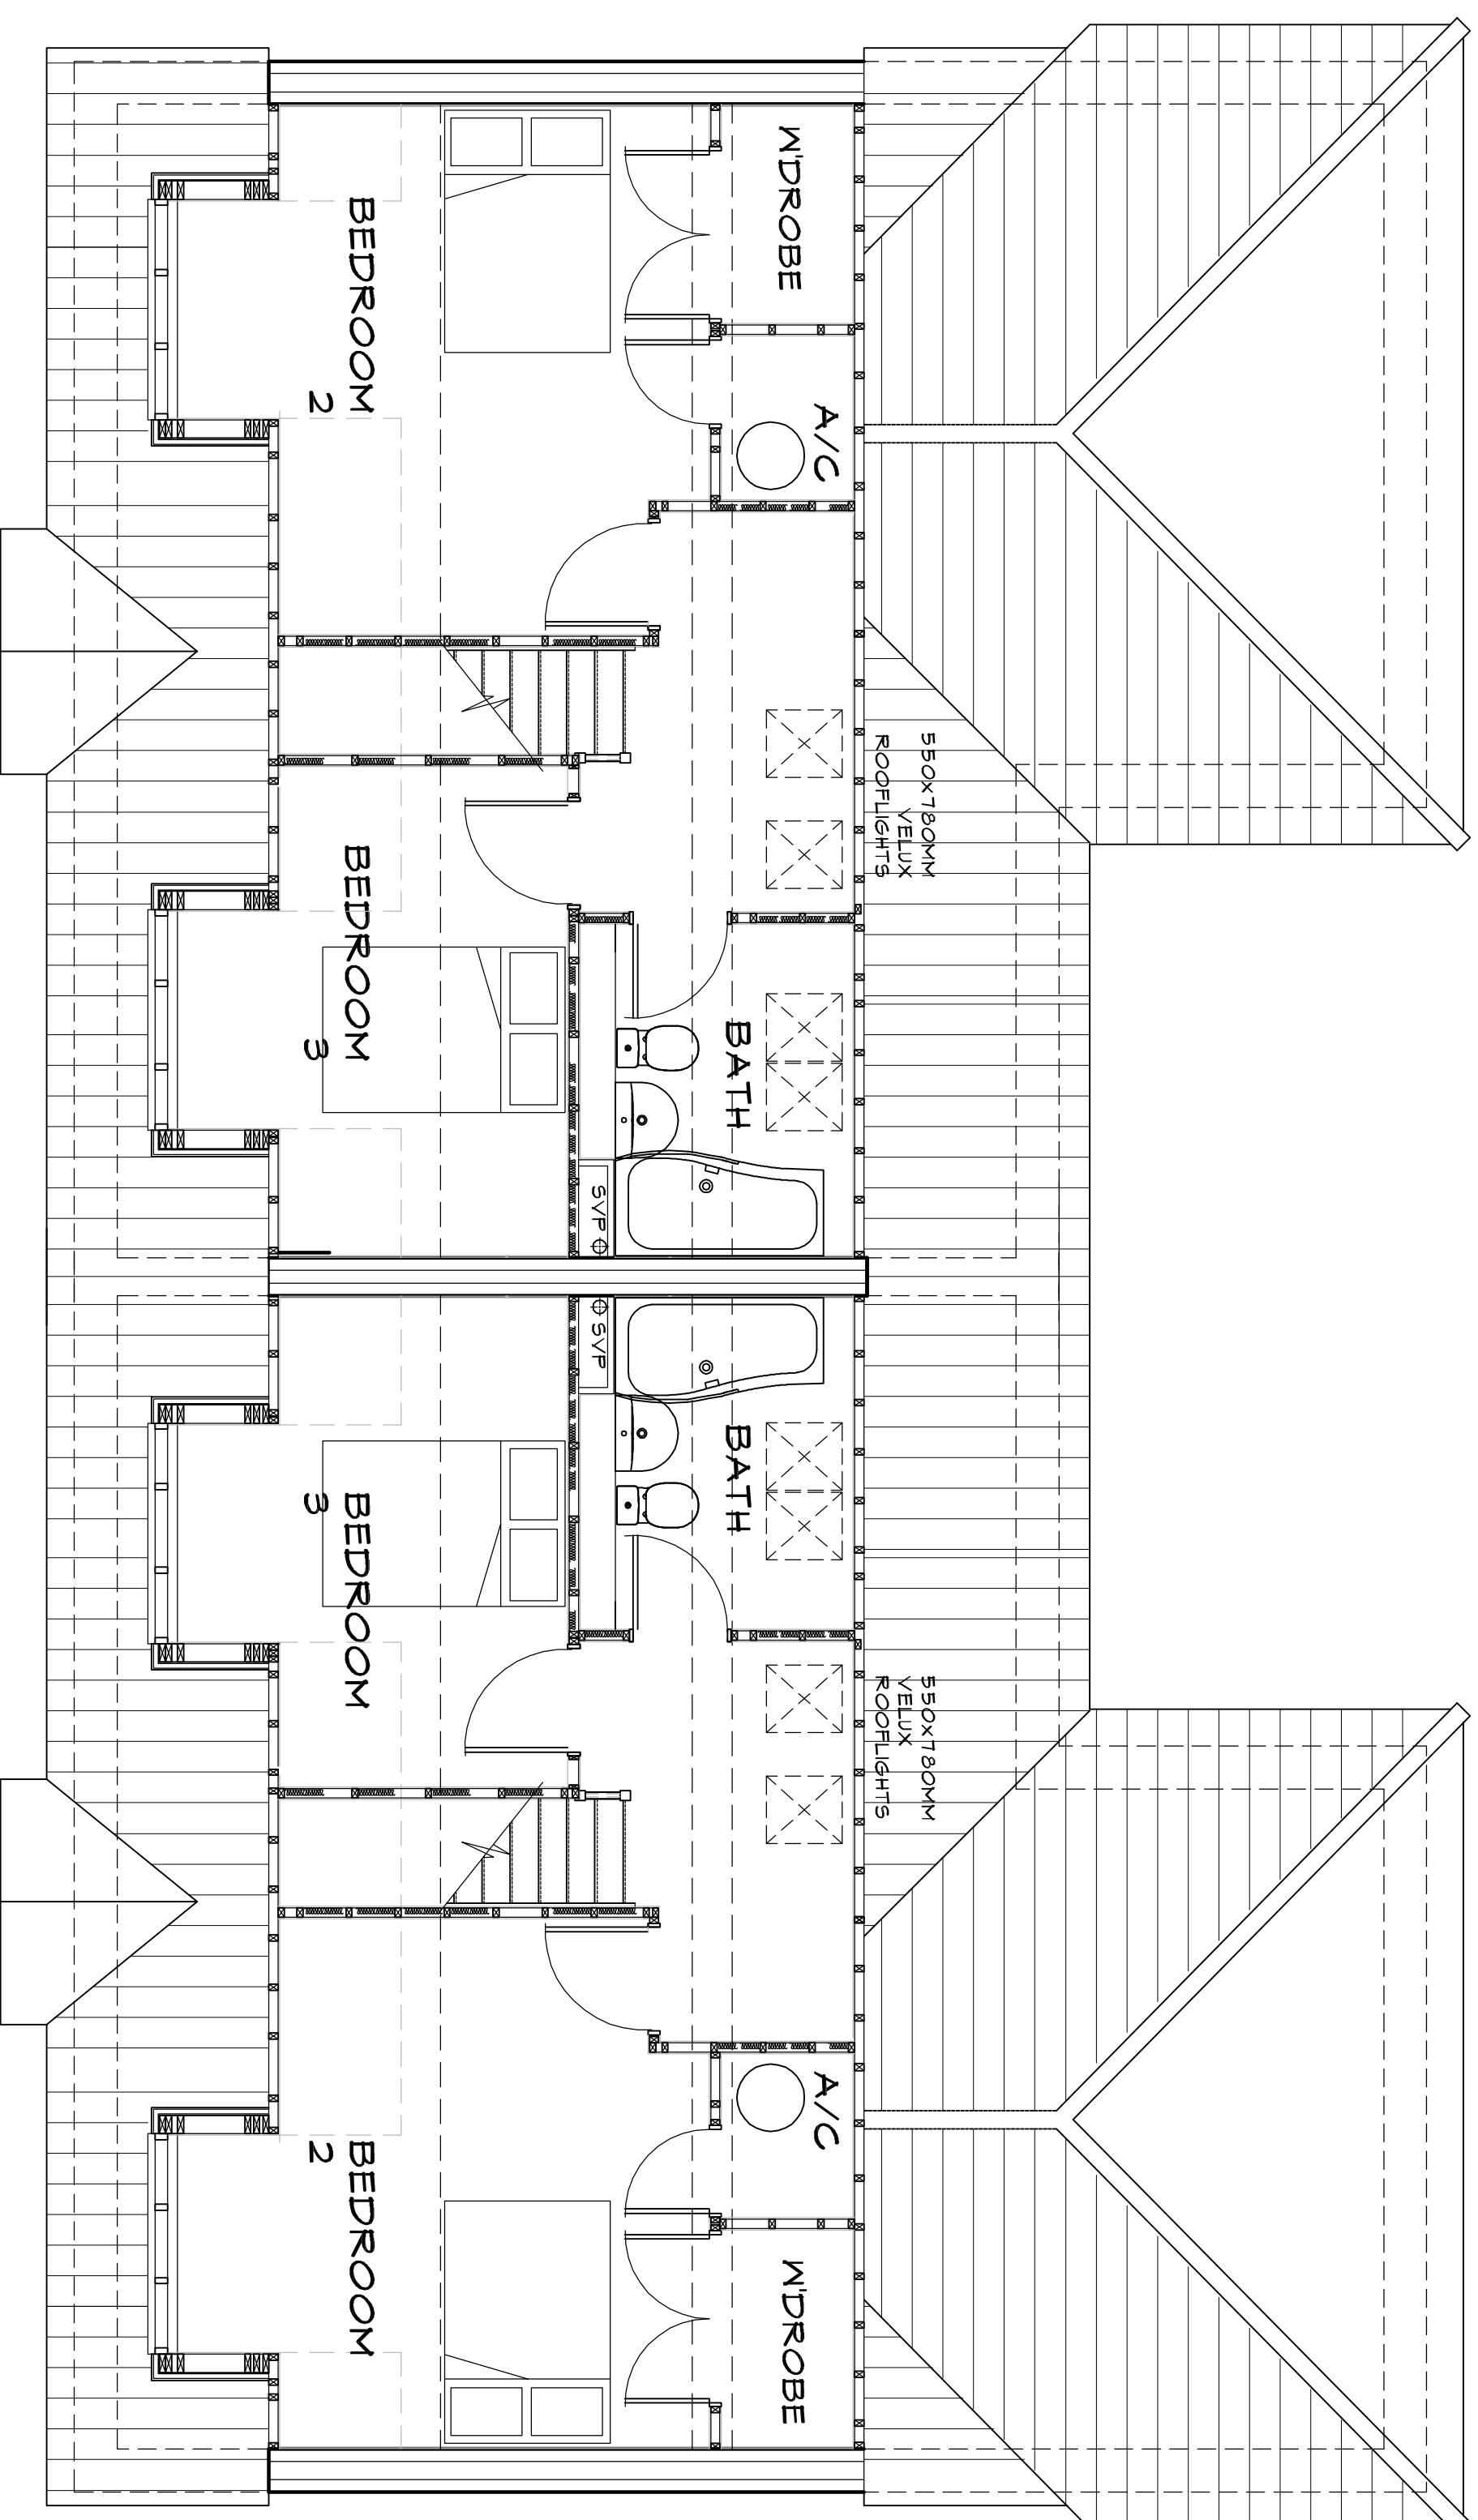
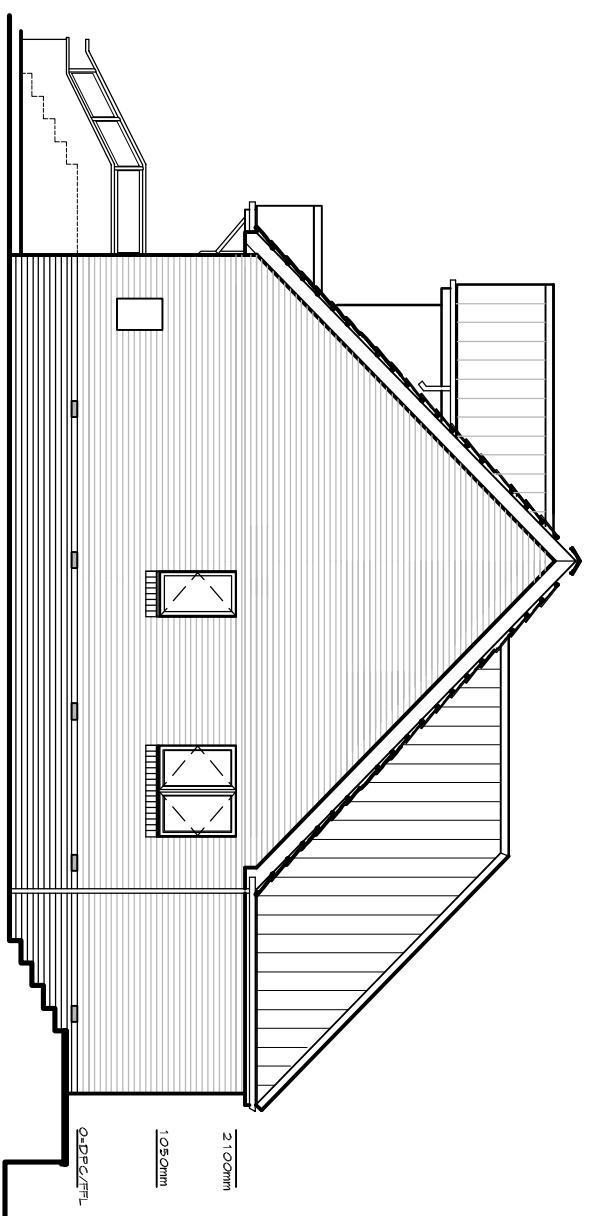


GROUND FLOOR

HOUSE TYPE: 3bds_A

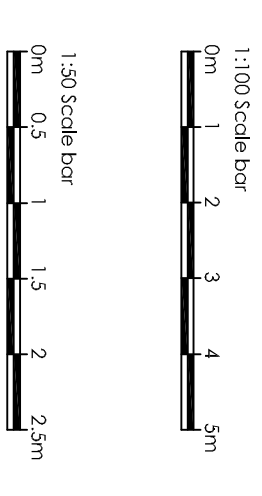

FIRST FLOOR

[illegible]