


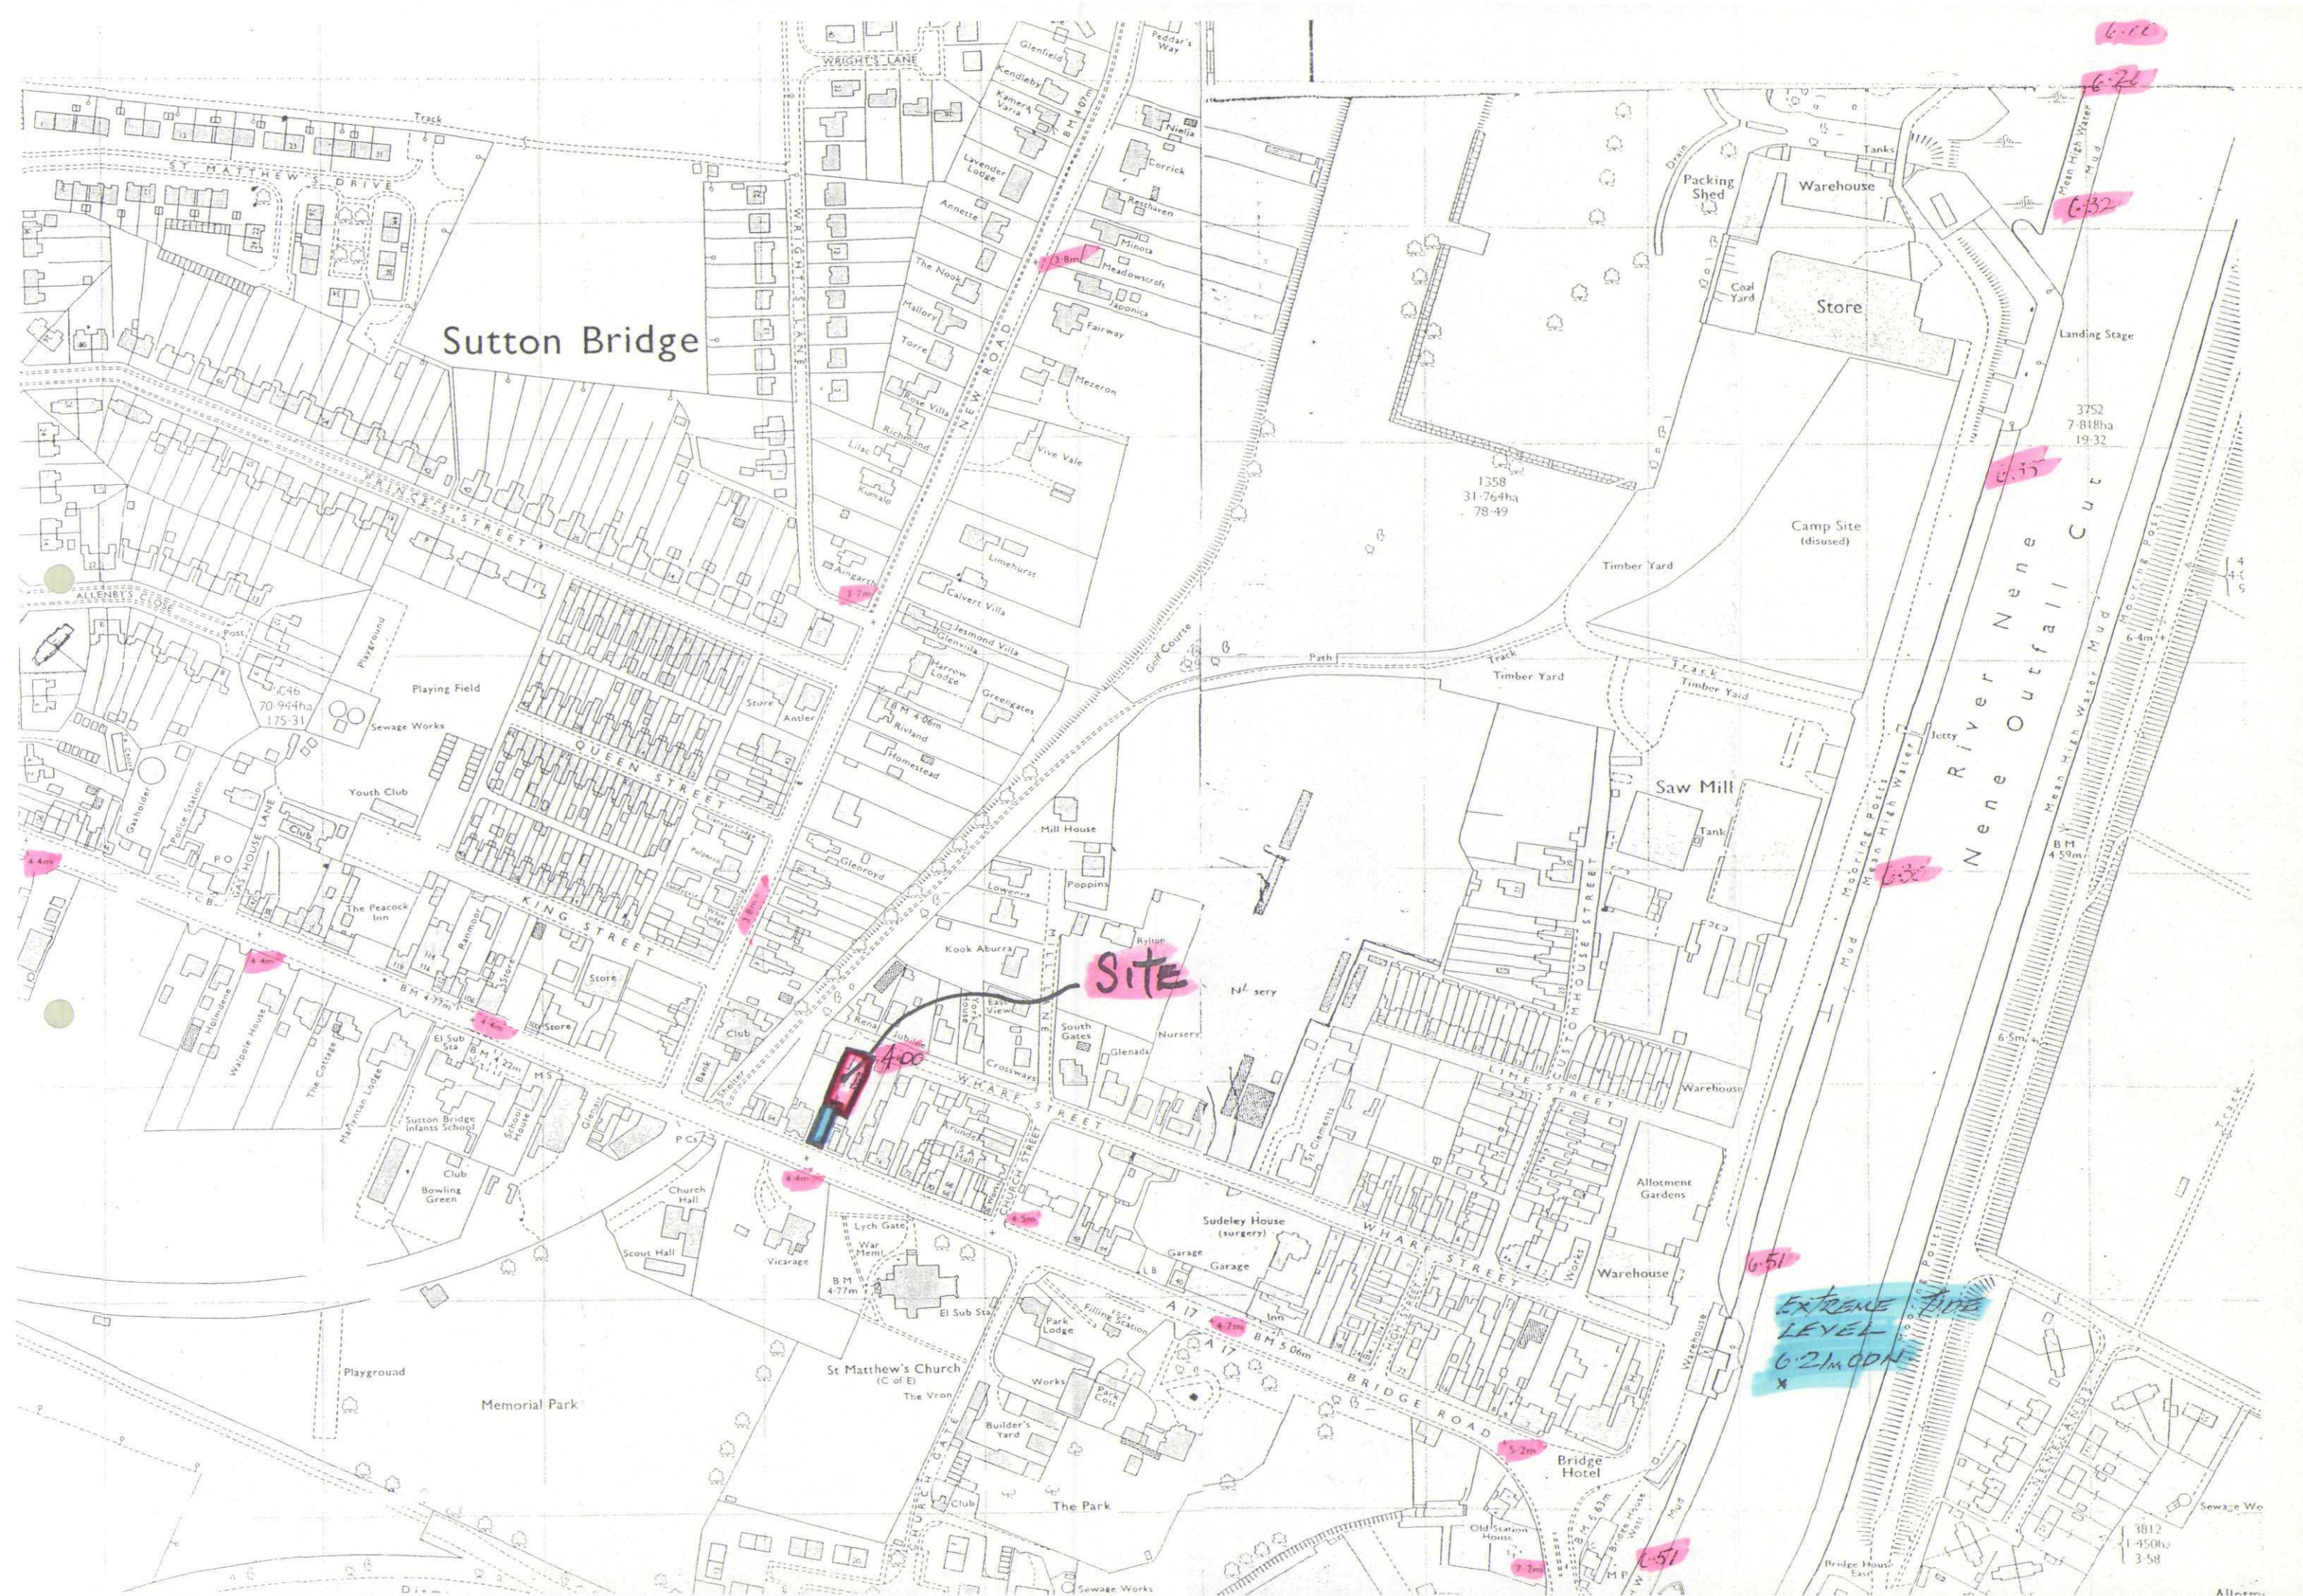

Sutton Bridge

SITE

EXTREME  
LEVEL  
6.21m ODN  
X

Nene River  
Nene Outfall Cut

6.16  
6.21  
6.32

6.35

6.32

6.51

6.51

5.2m

4.7m

4.5m

4.00

3.8m

3.7m

3.4m

3.4m

3.4m

3.4m

3.4m

3752  
7.818ha  
19.32

BM 4.59m

3812  
1.450ha  
3.58

70.944ha  
175.31

1358  
31.764ha  
78.49

3812  
1.450ha  
3.58