


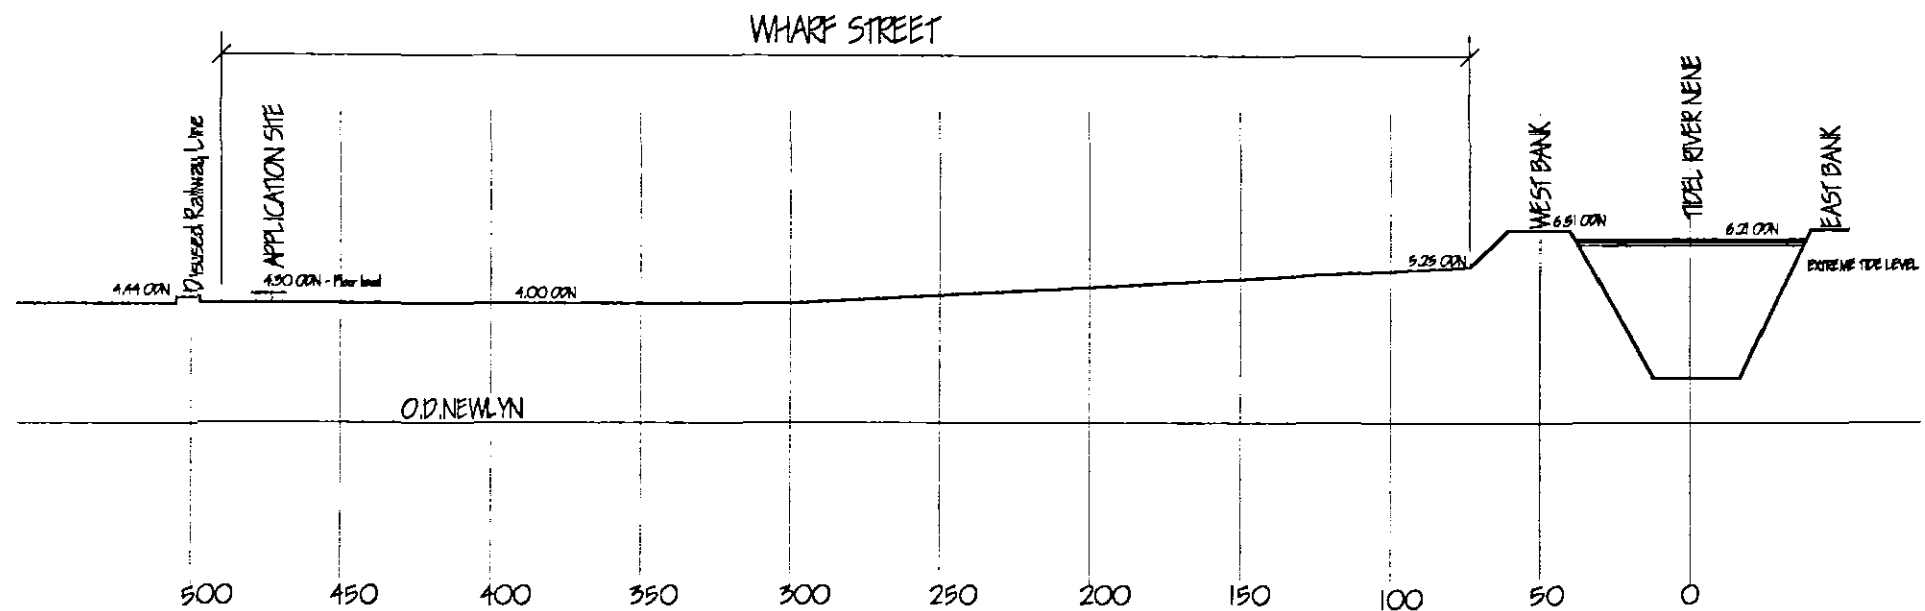

CROSS SECTION