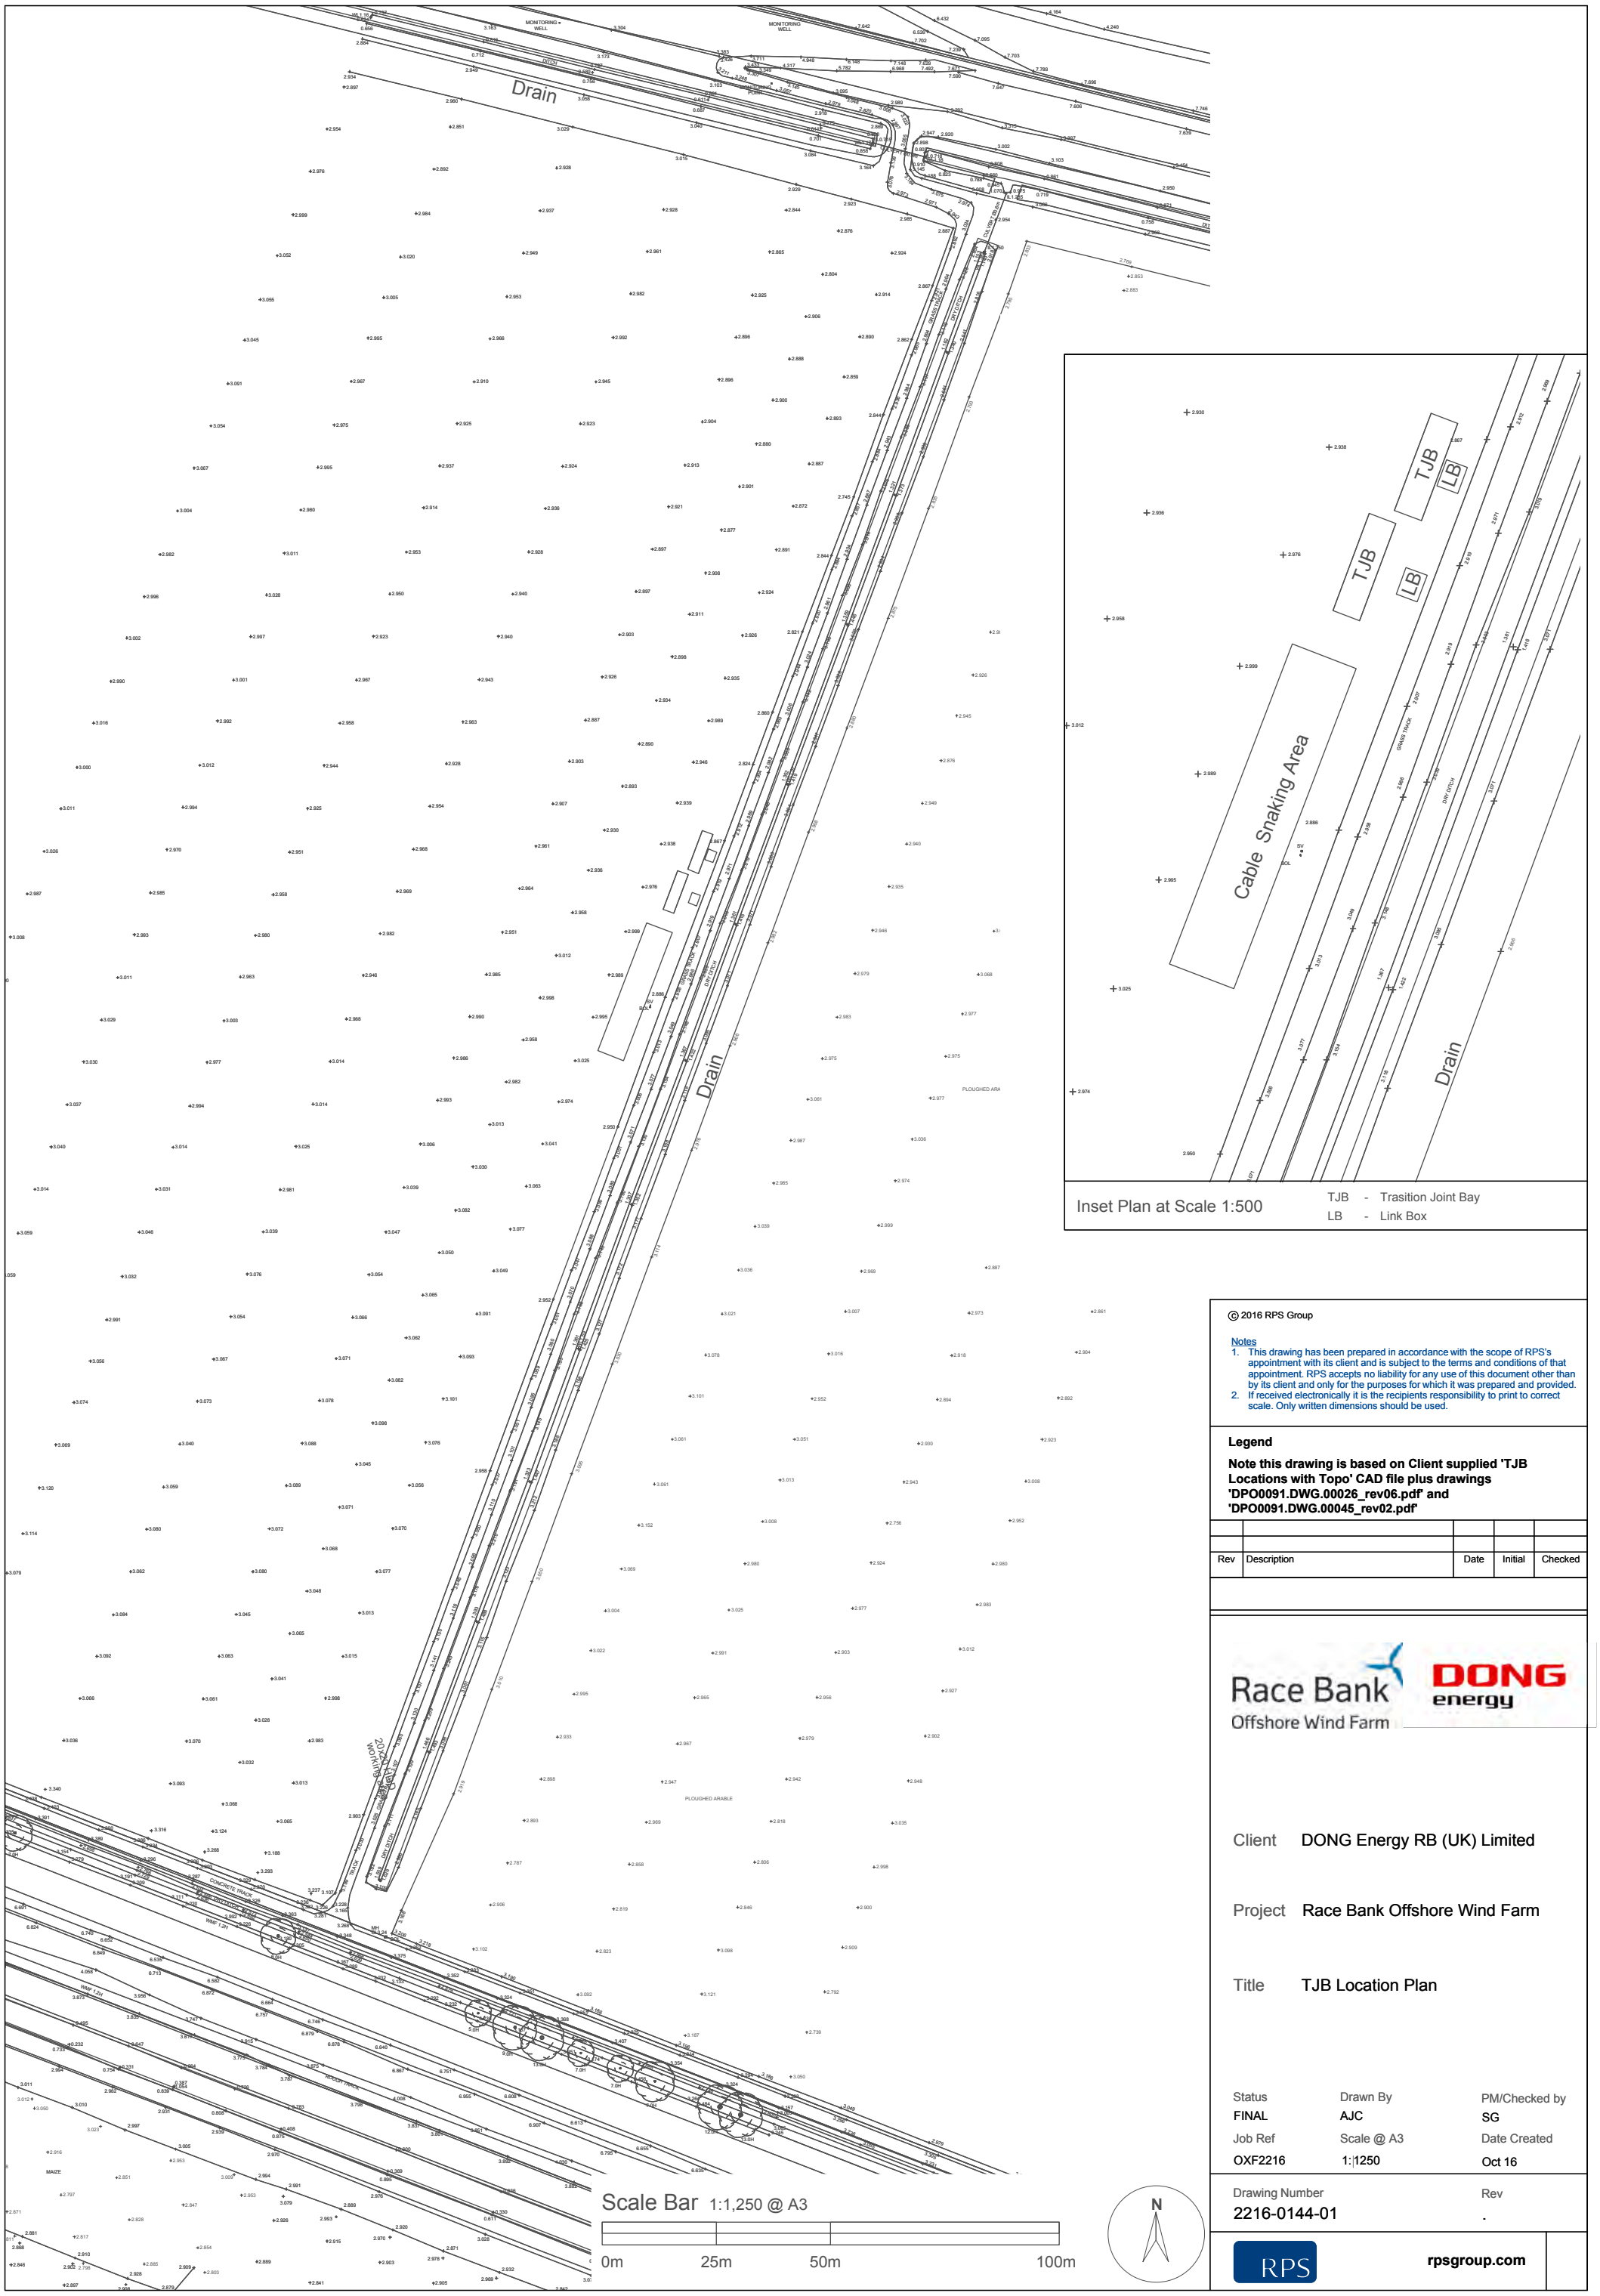


Inset Plan at Scale 1:500

TJB - Trasition Joint Bay
LB - Link Box

© 2016 RPS Group

Notes
1. This drawing has been prepared in accordance with the scope of RPS's appointment with its client and is subject to the terms and conditions of that appointment. RPS accepts no liability for any use of this document other than by its client and only for the purposes for which it was prepared and provided.
2. If received electronically it is the recipients responsibility to print to correct scale. Only written dimensions should be used.

Legend

Note this drawing is based on Client supplied 'TJB Locations with Topo' CAD file plus drawings 'DPO0091.DWG.00026_rev06.pdf' and 'DPO0091.DWG.00045_rev02.pdf'

Rev	Description	Date	Initial	Checked

Race Bank Offshore Wind Farm

DONG energy

Client DONG Energy RB (UK) Limited

Project Race Bank Offshore Wind Farm

Title TJB Location Plan

Status	Drawn By	PM/Checked by
FINAL	AJC	SG
Job Ref	Scale @ A3	Date Created
OXF2216	1:1250	Oct 16

Drawing Number 2216-0144-01

Rev .

RPS rpsgroup.com