
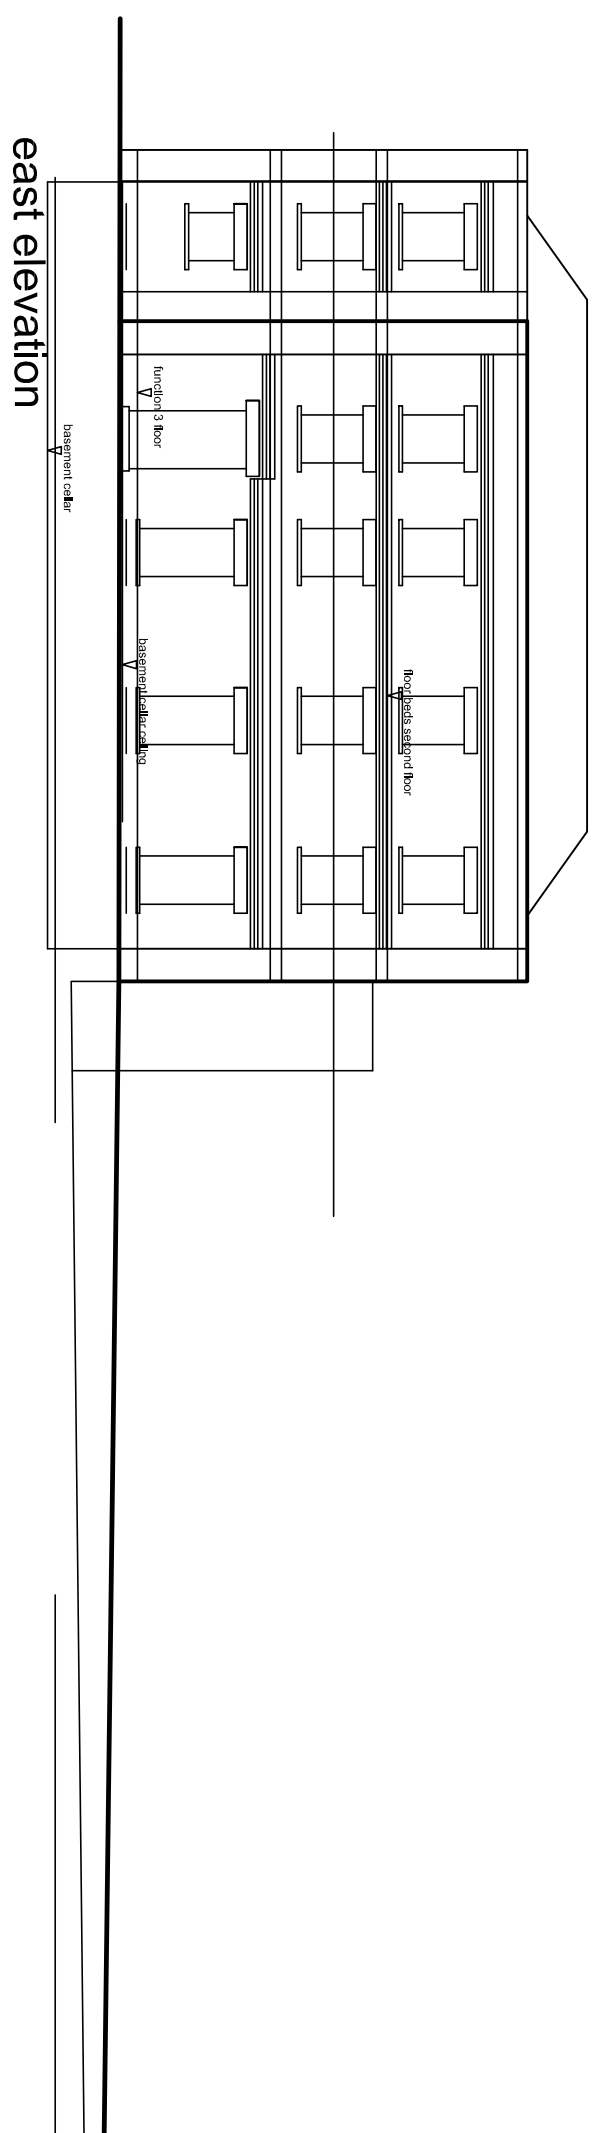
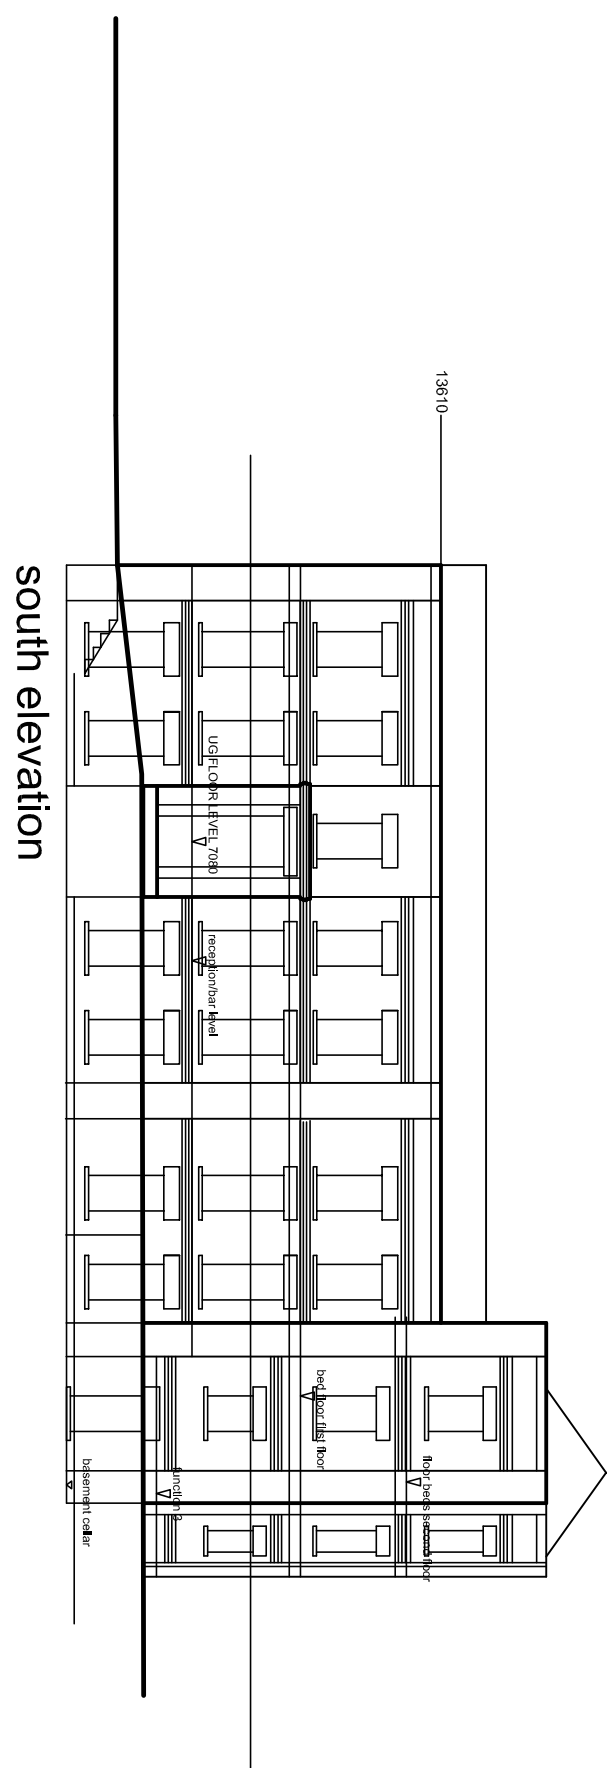
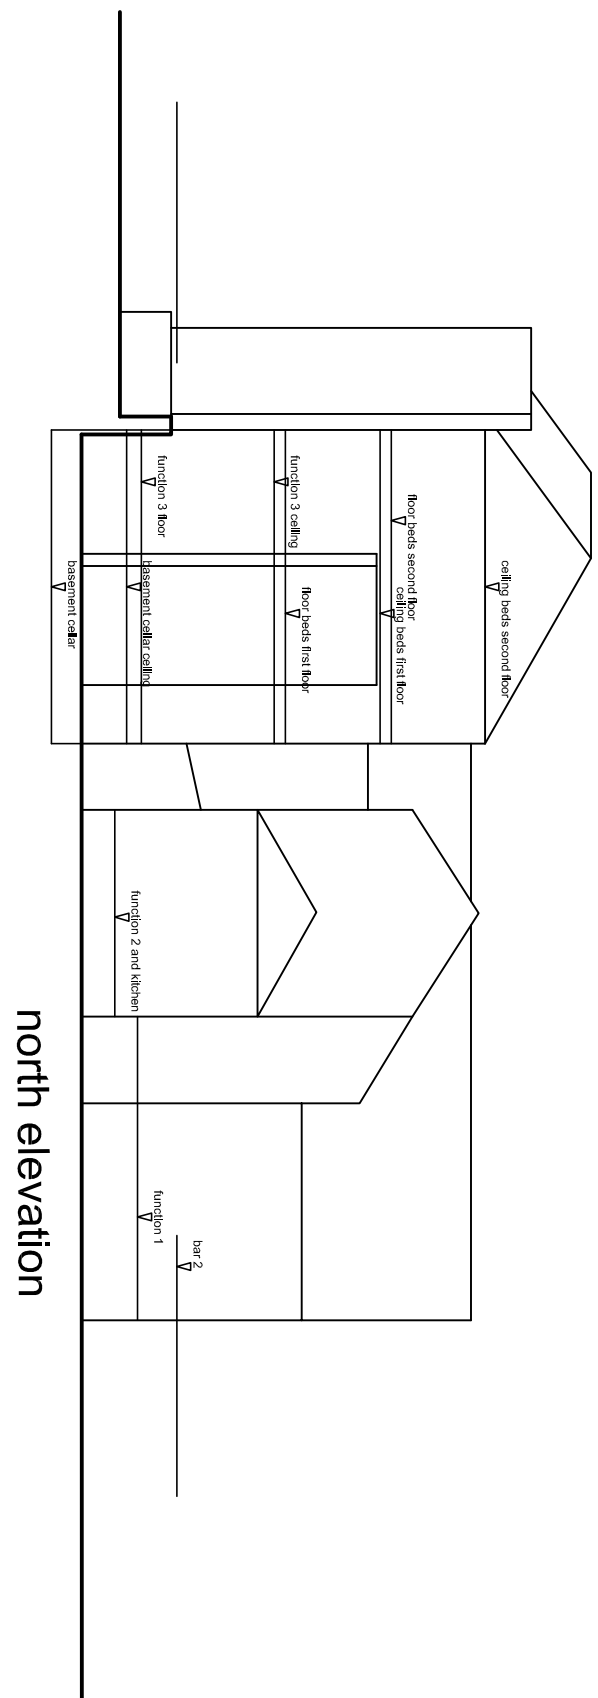
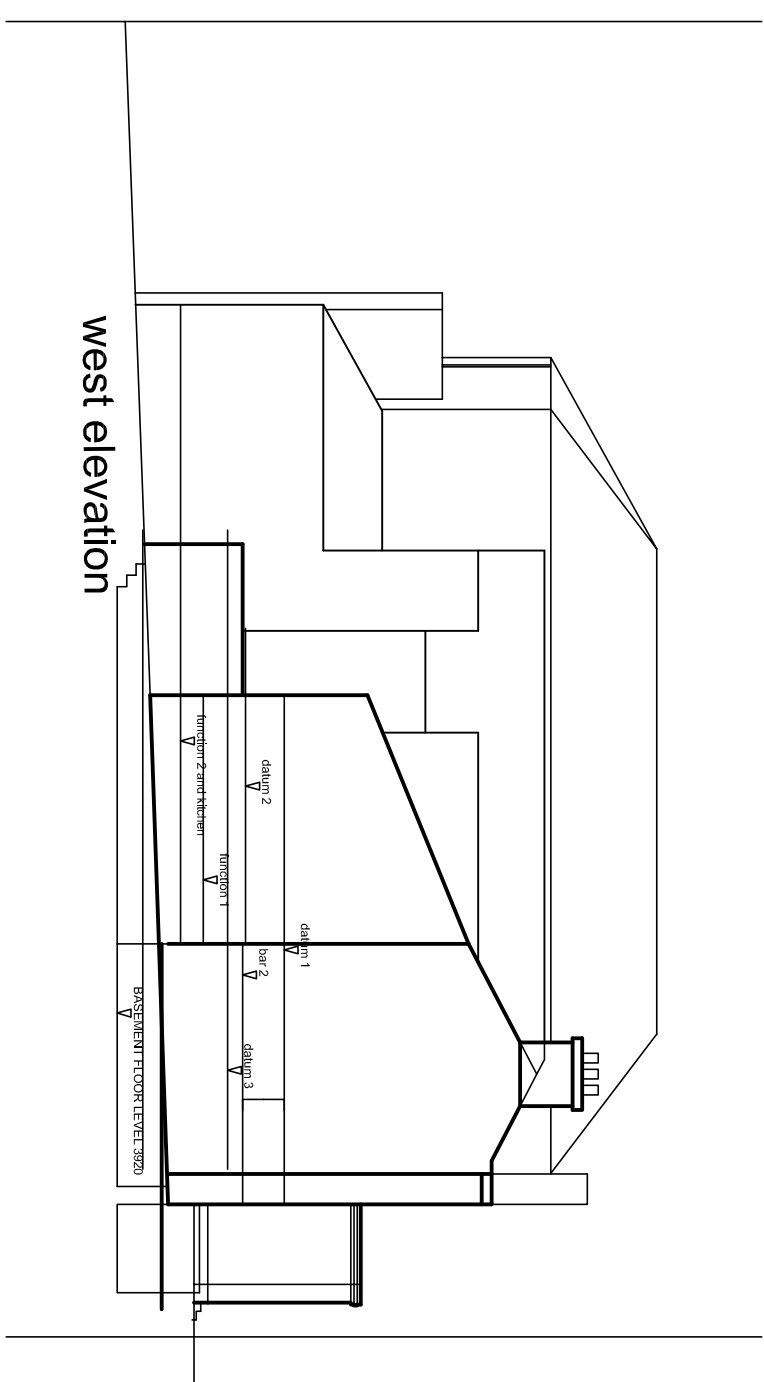
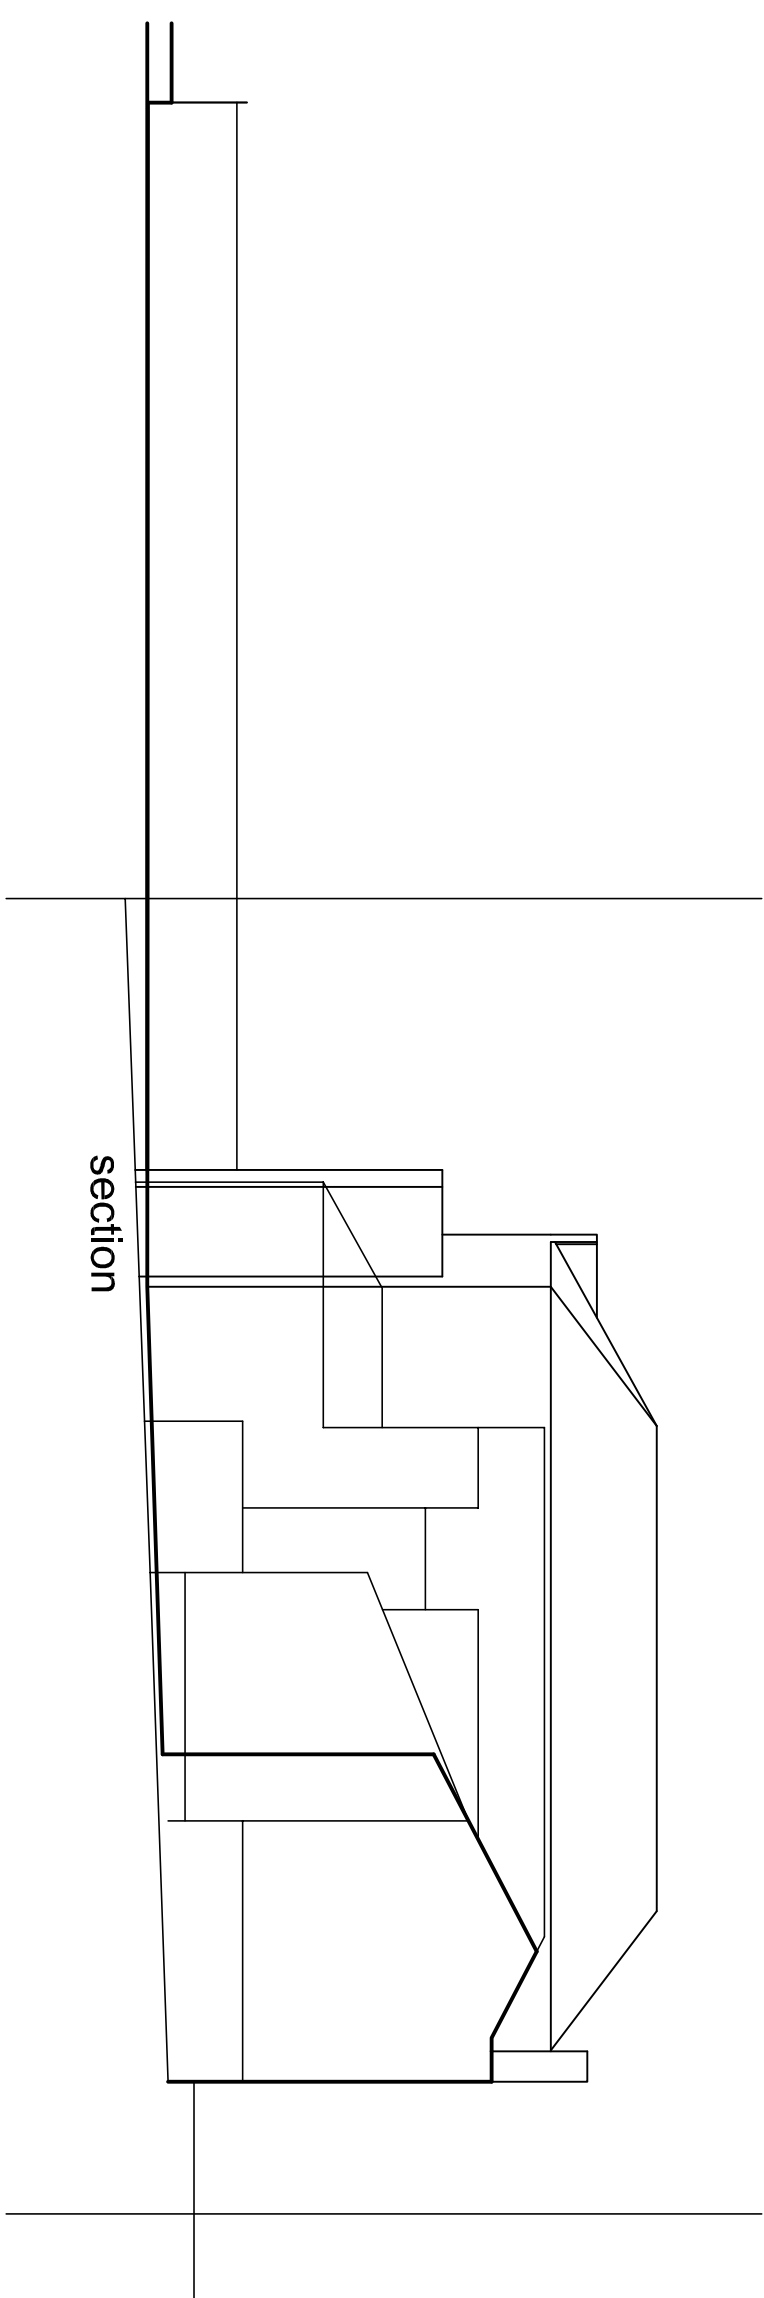
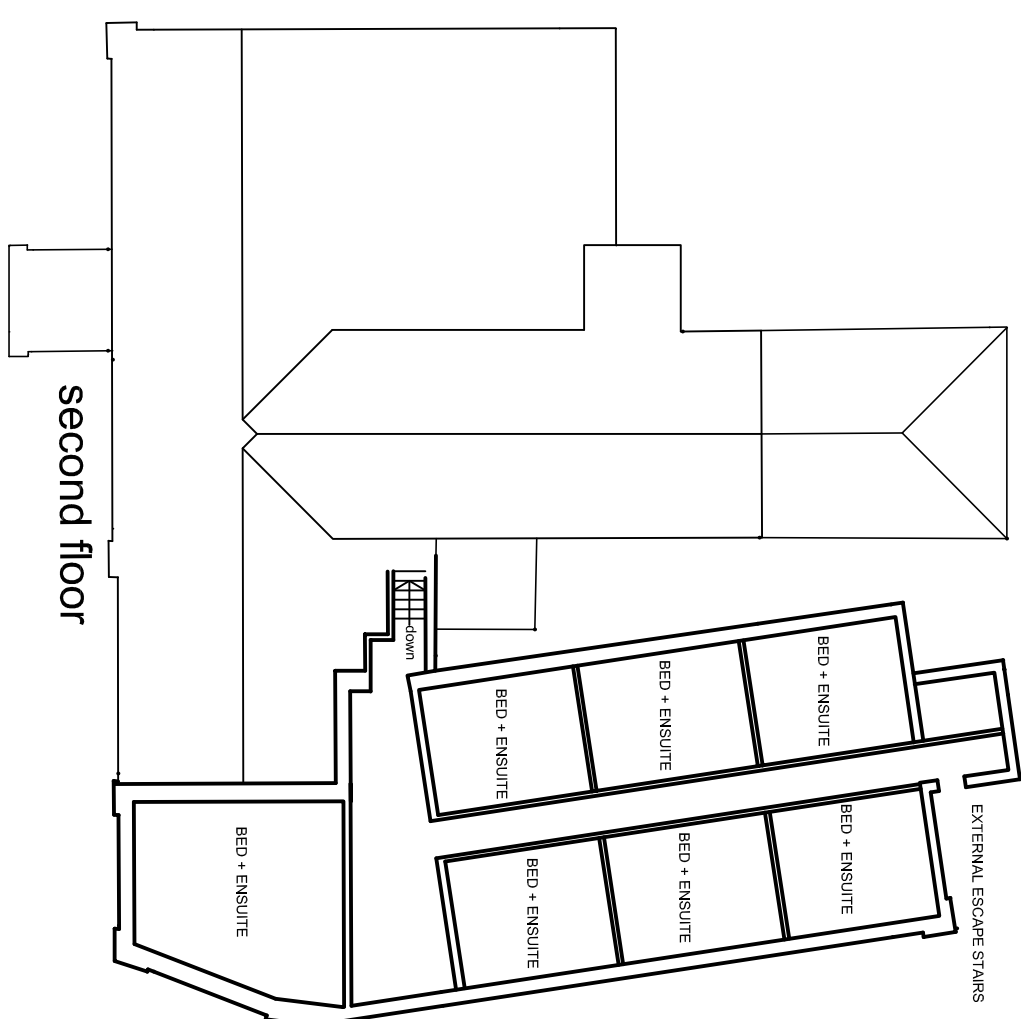
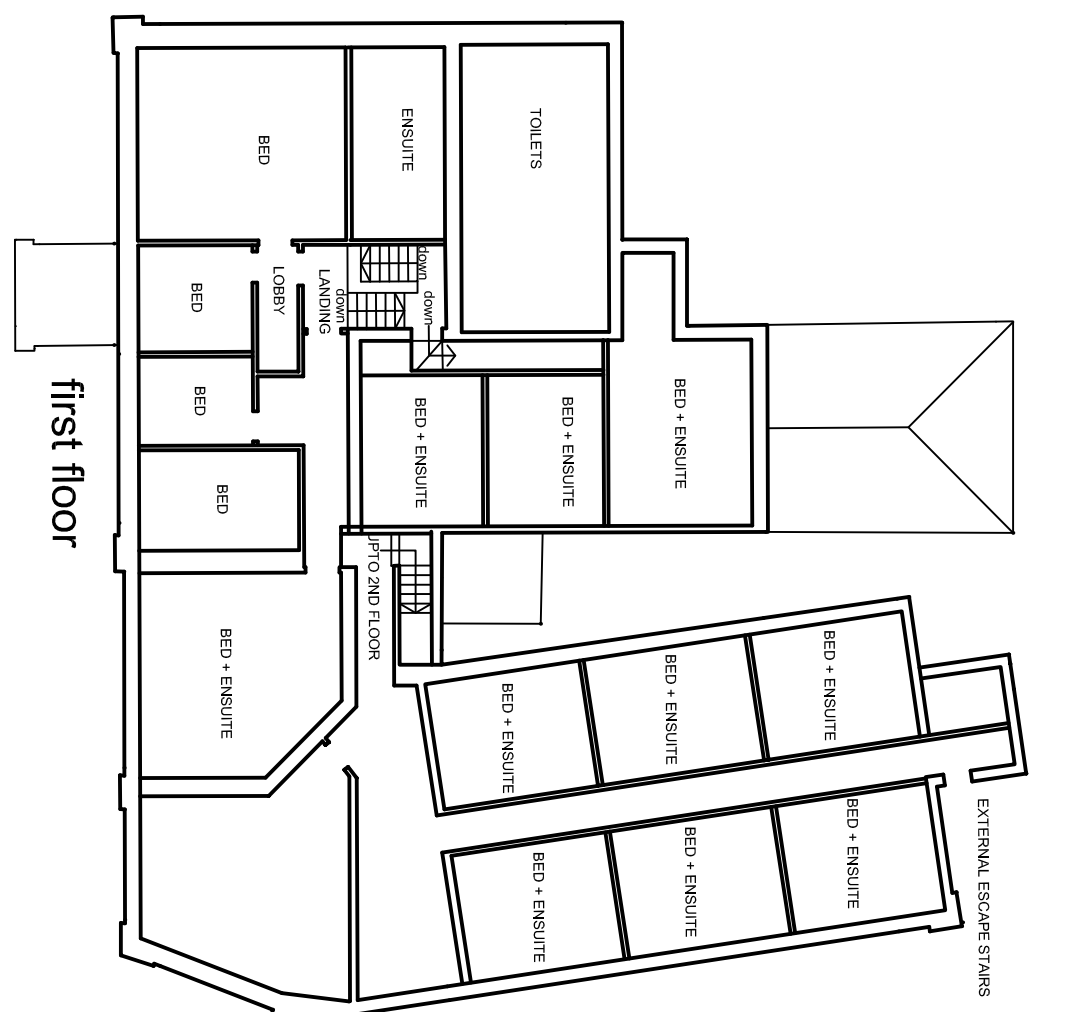
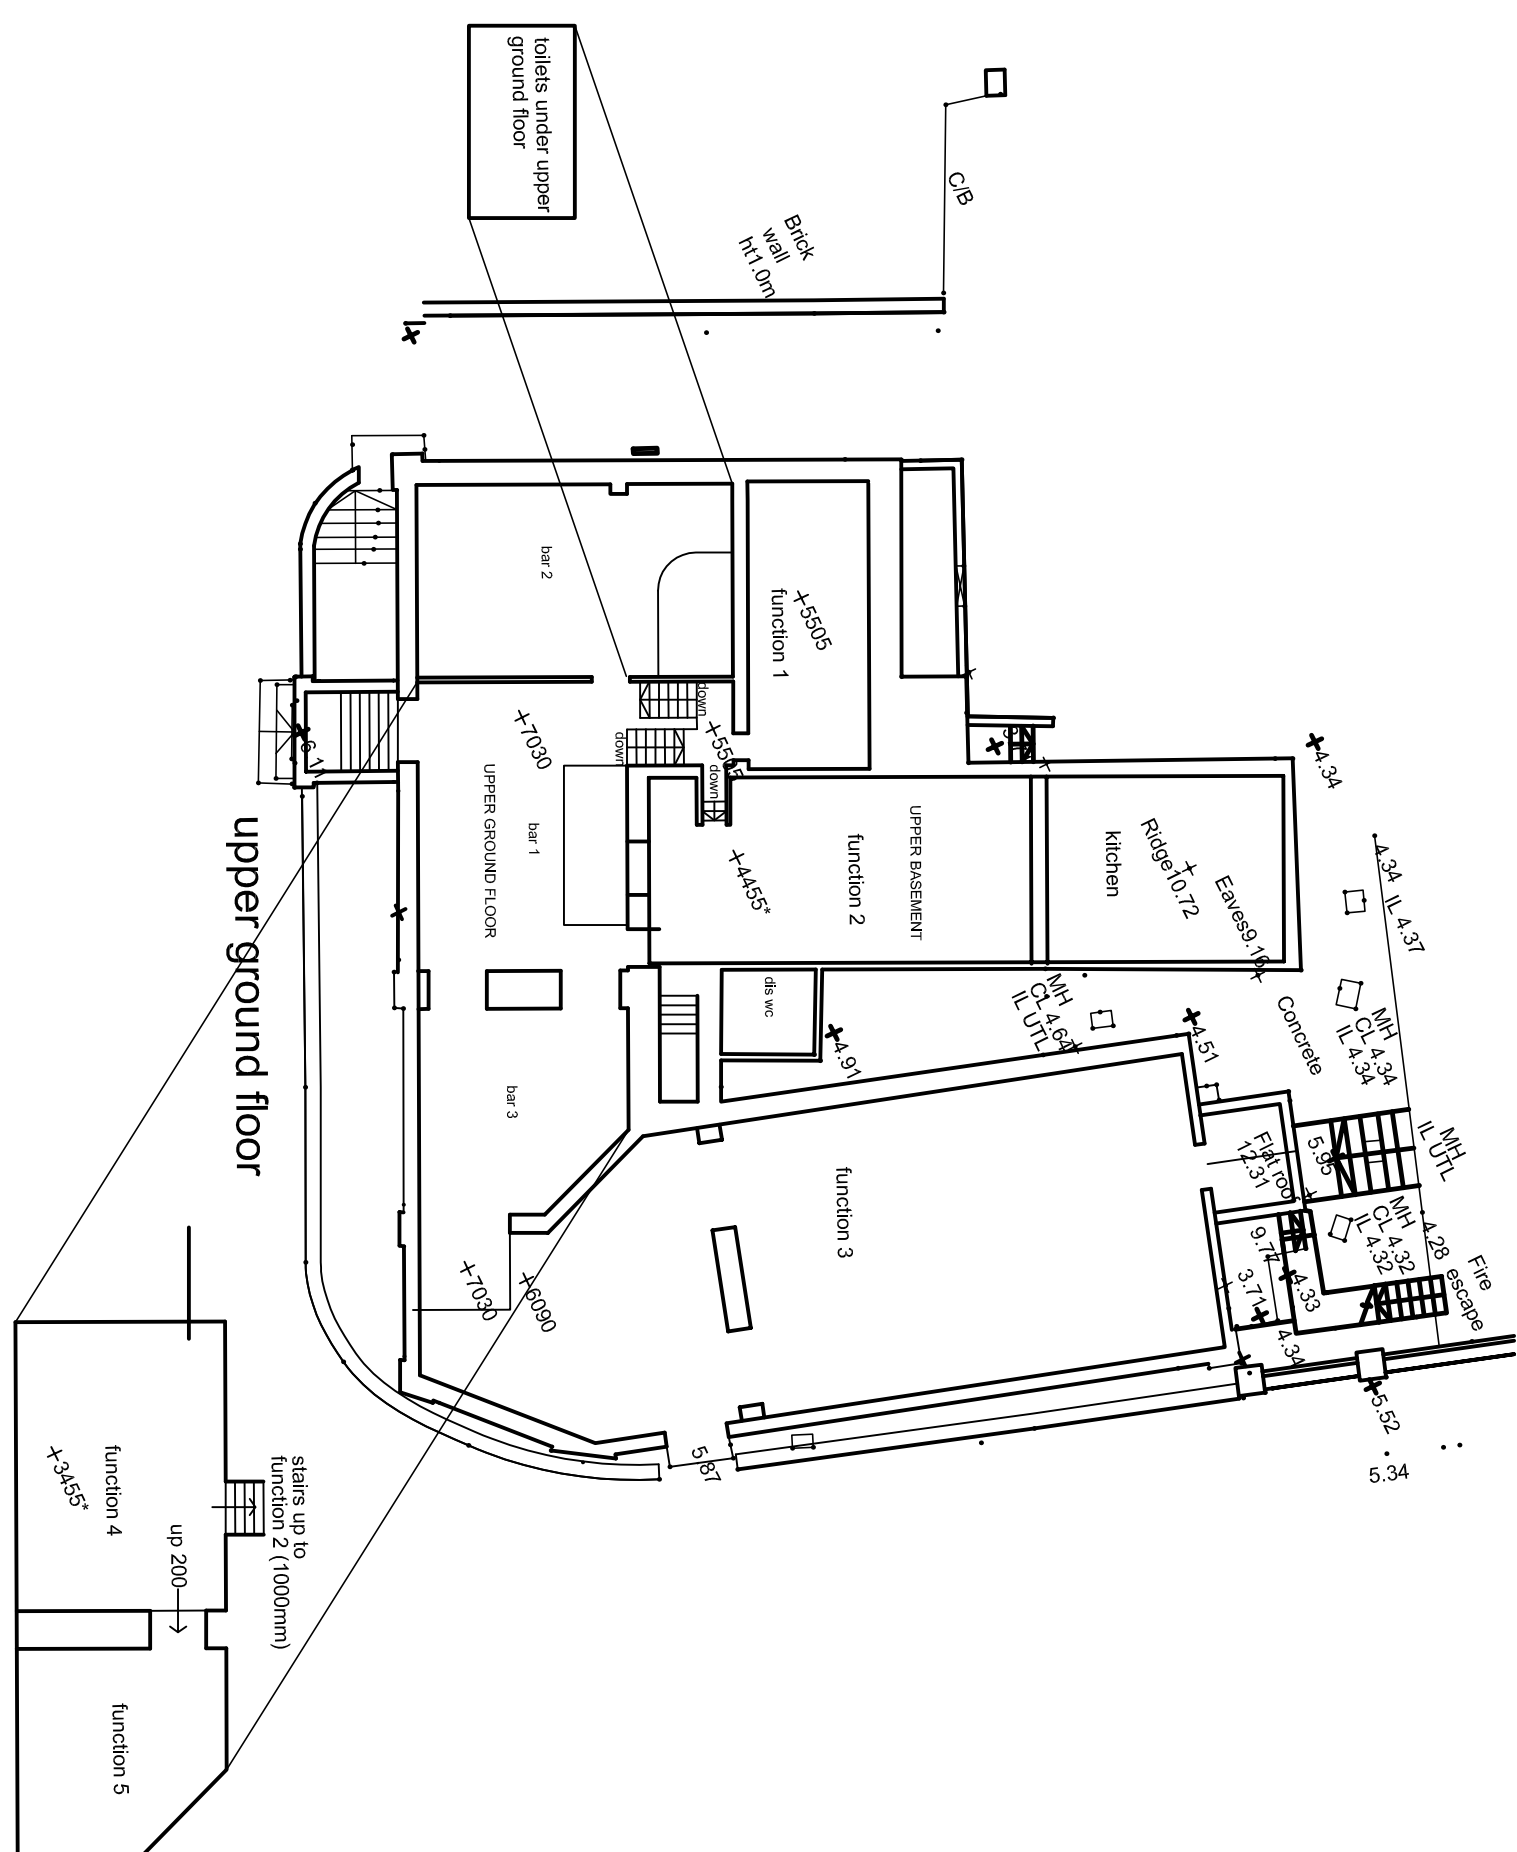


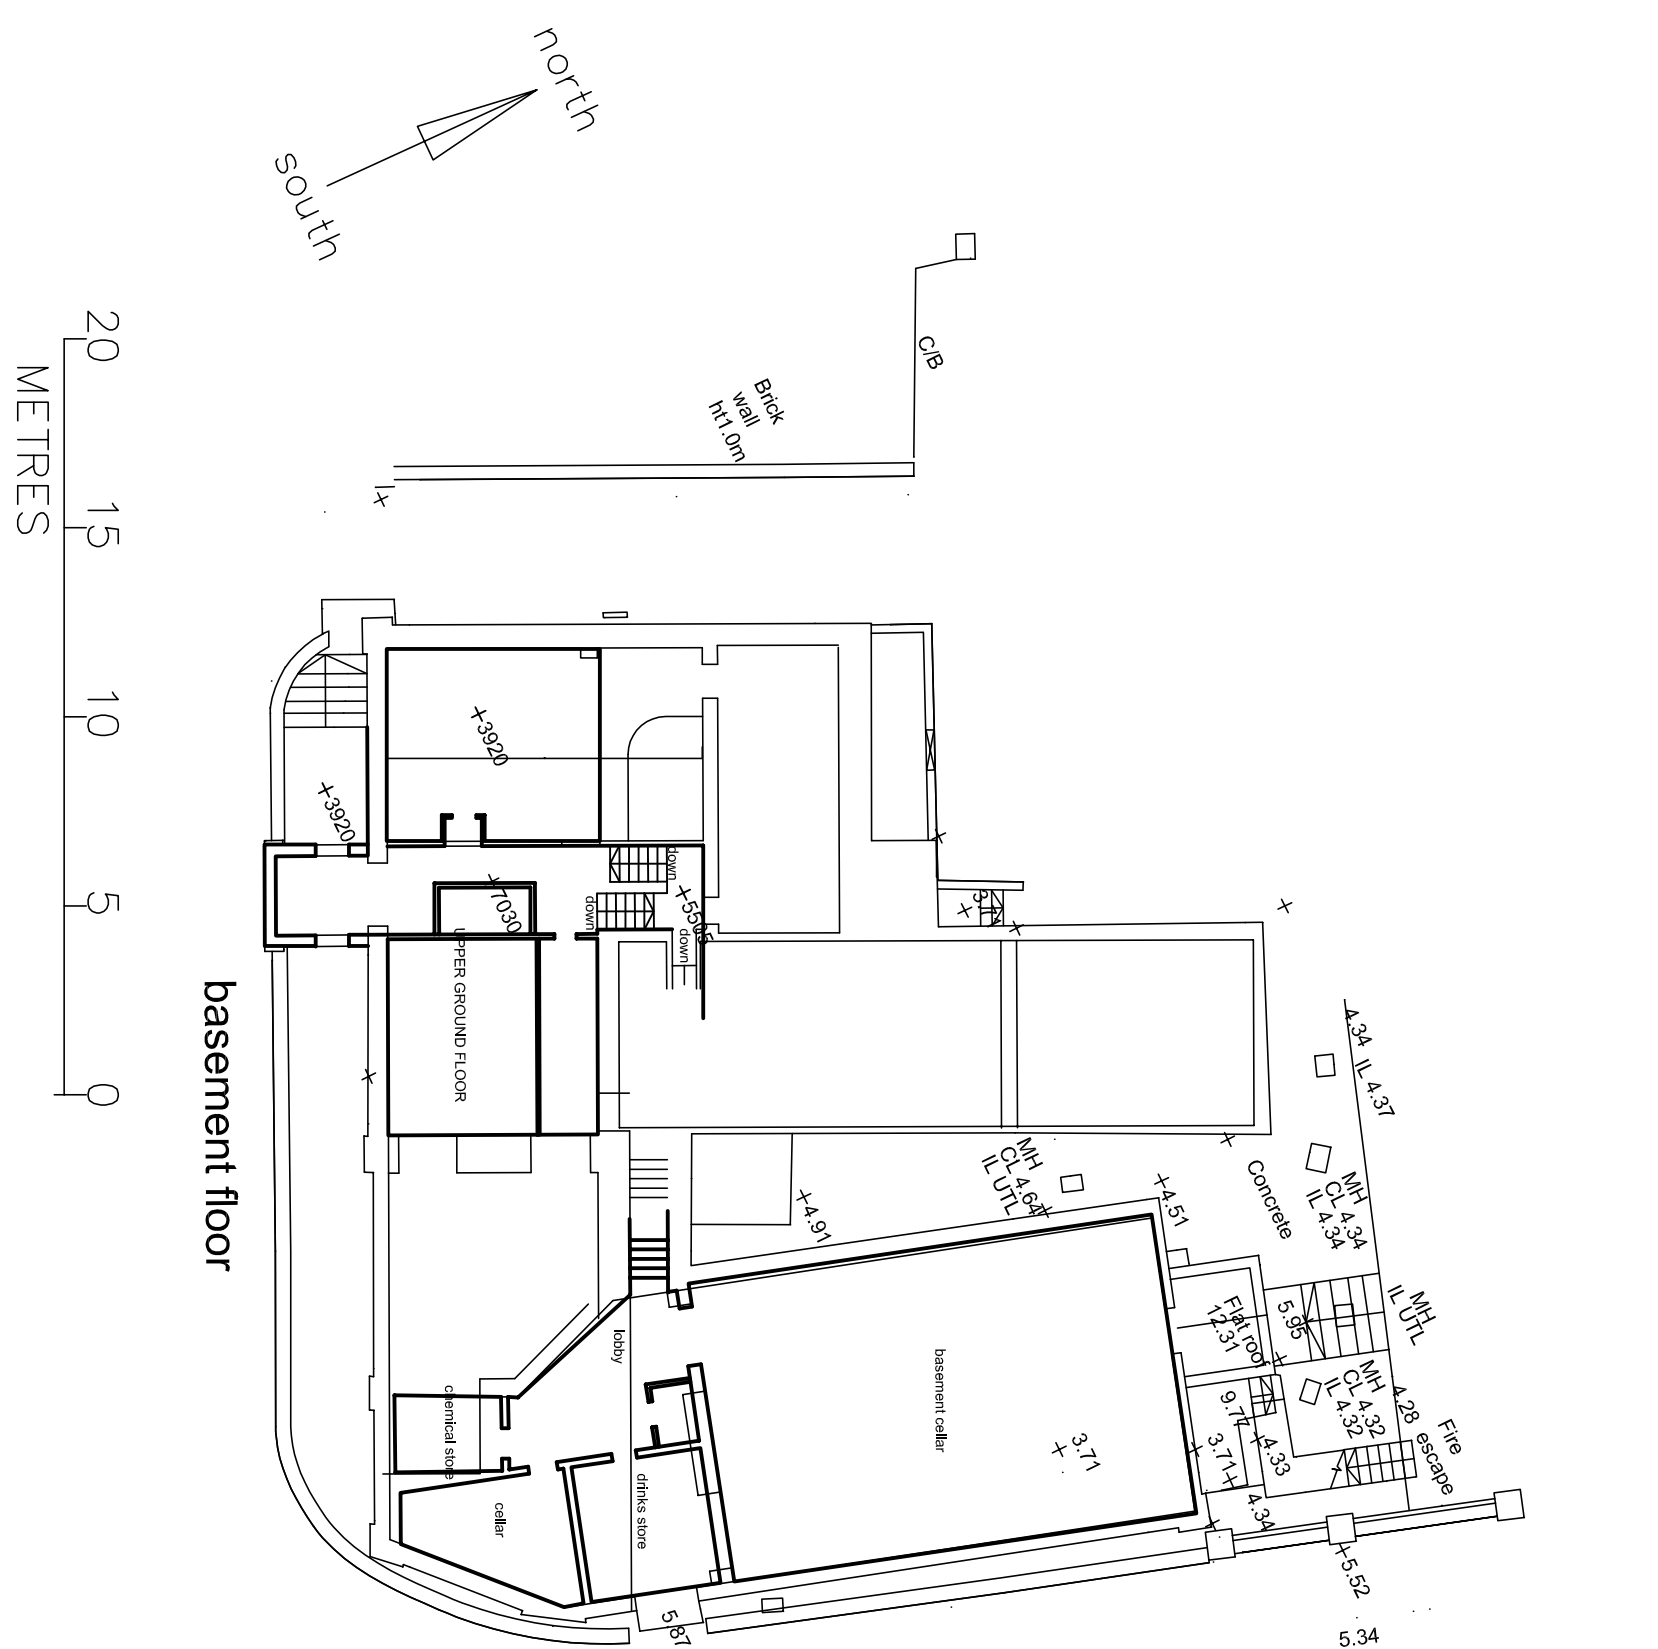

Rev	Date	Detail