This drawing must not be Scaled. All dimensions to be checked on site before commencing work or preparing working drawings. Any errors or diSTrepancies must be brought to the Surveyors attention.

© This drawing is copyright.

CONTROL INFORMATION

STN	EASTING	NORTHING	LEVEL	DESCRIPTION
STN02	548197.291	321122.199	5.817	Survey nail
STN04	548152.851	321123.797	5.554	Hilti nail

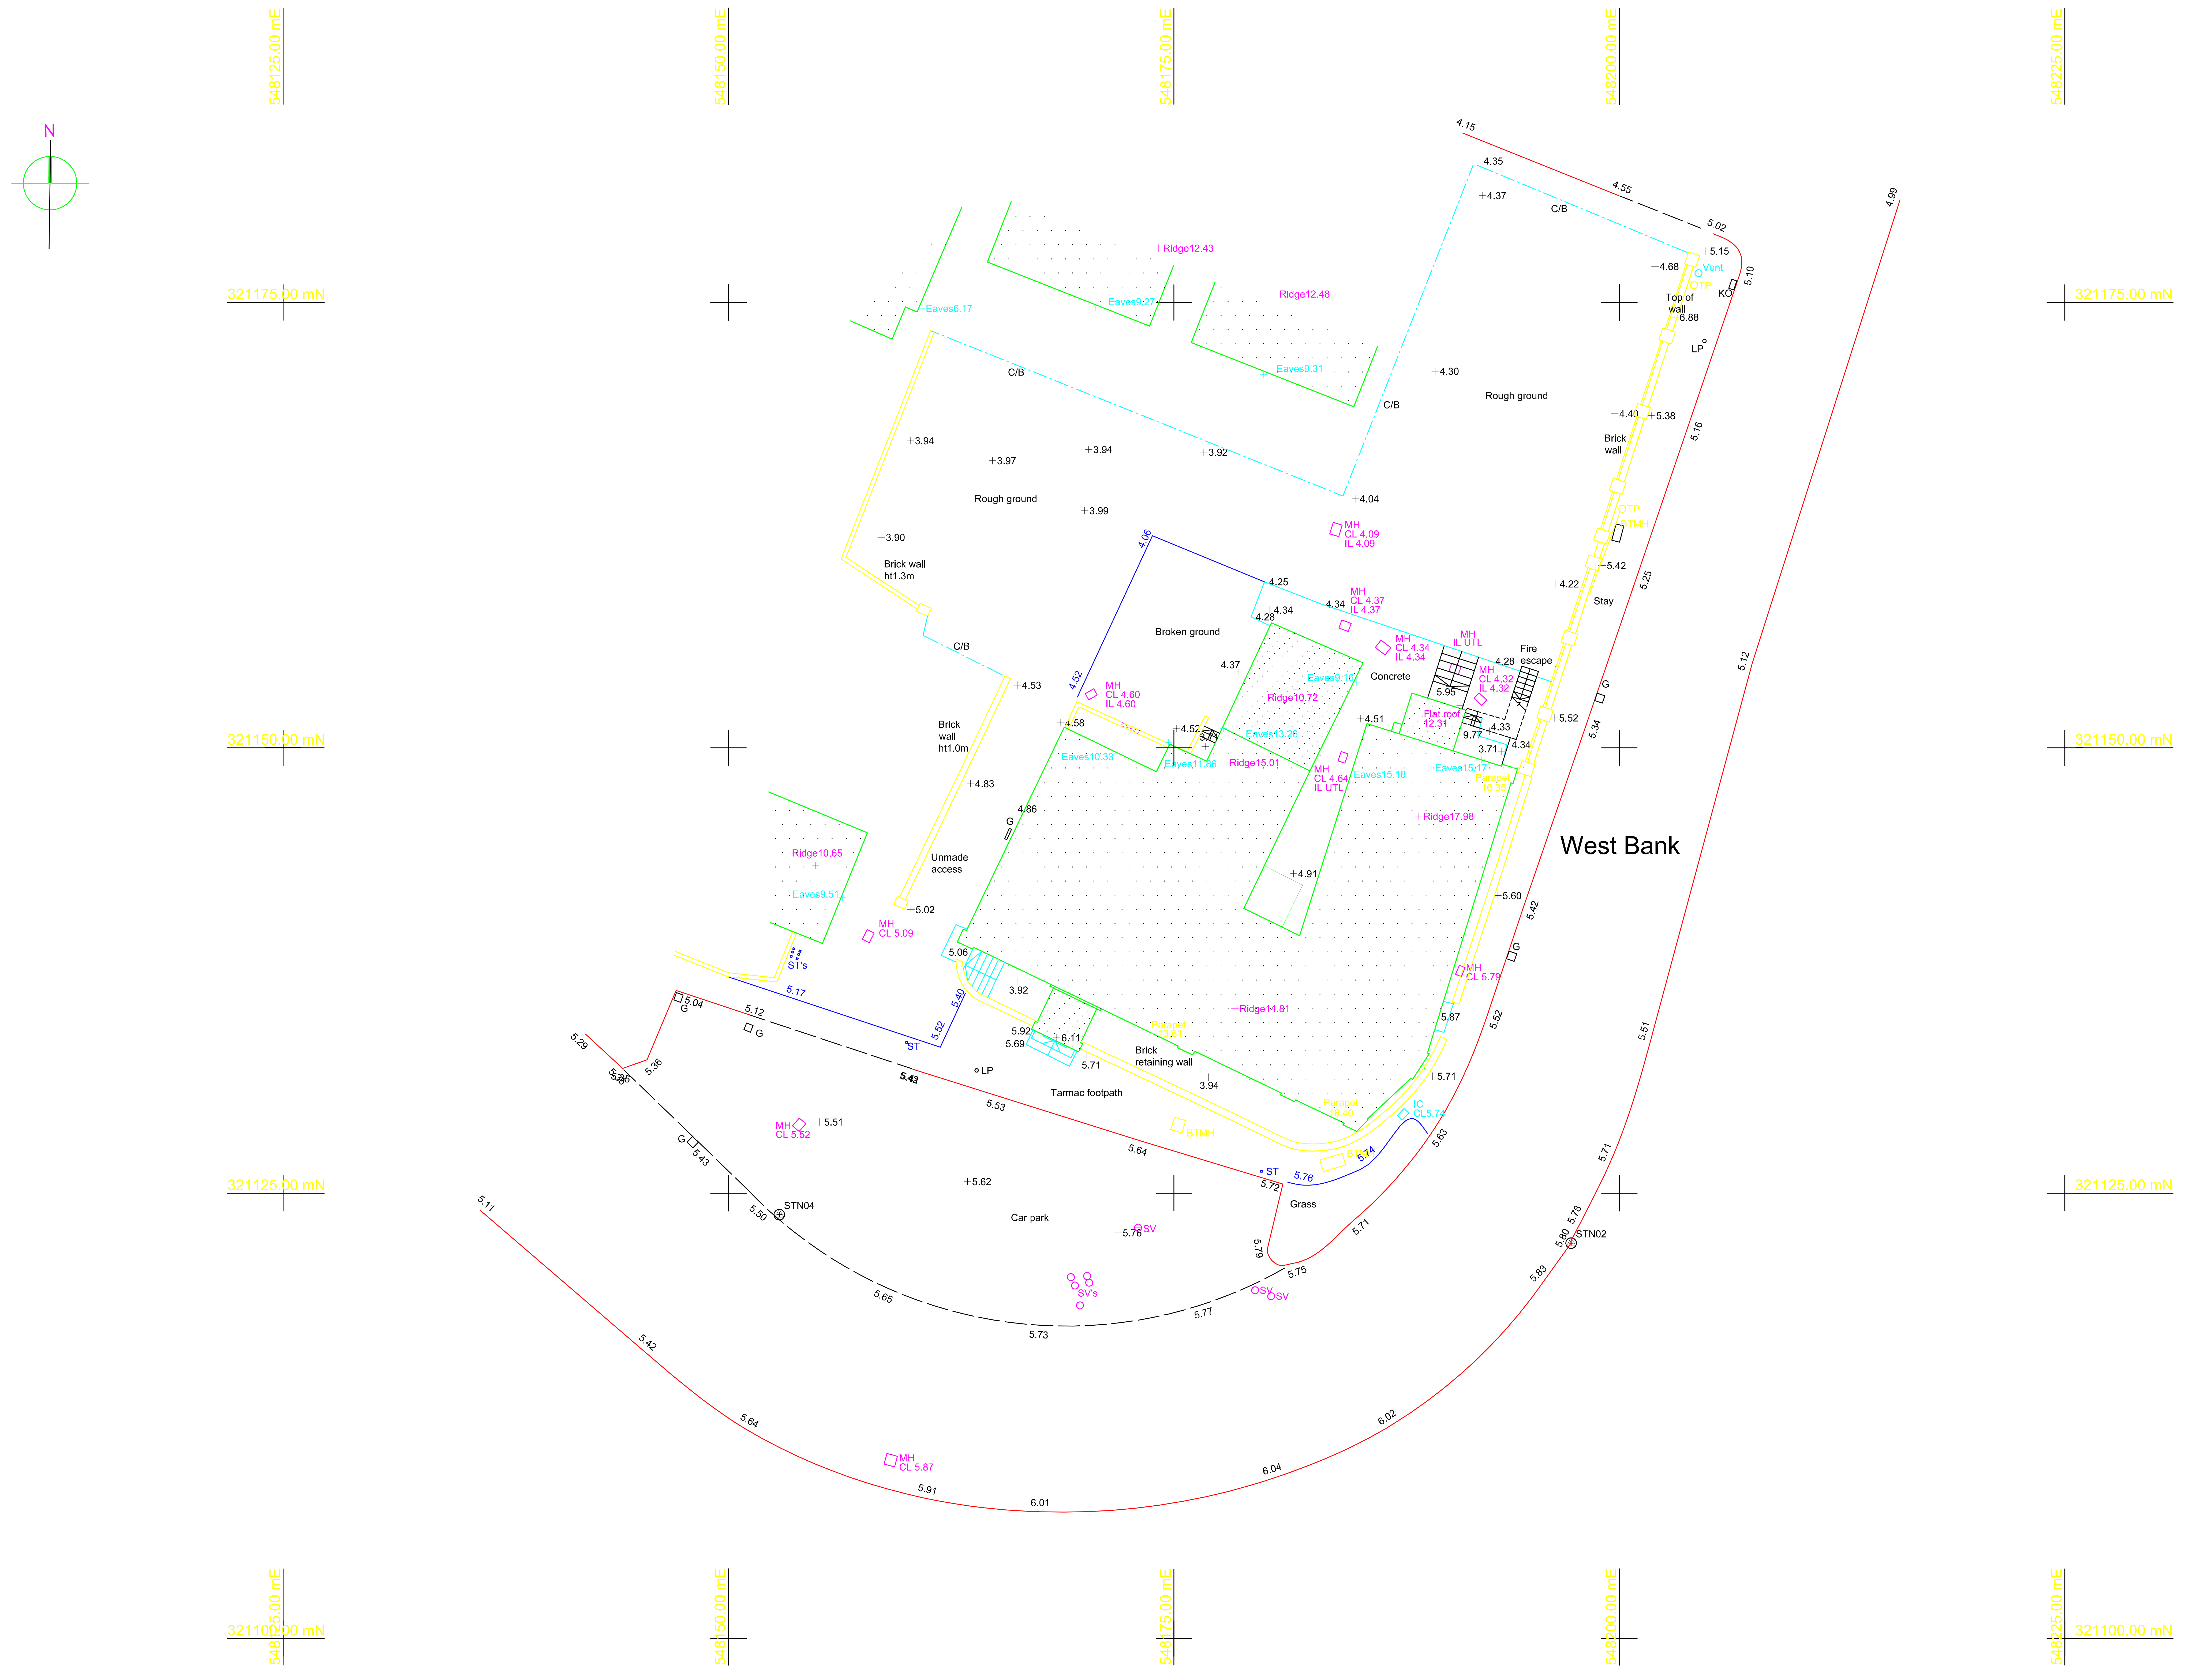

KEY

SURVEY STATION	△
BANKING	TOP / BOTTOM
HEDGE SPREADS	
WOODLAND CANOPY	
MARSH / WATERLOGGED	
TREES — SPREAD & GIRTH SHOWN TO Scale	○
GATE	
KERB LINE	—
DROP KERB LINE	- - -
CONCRETE	—
EDGING LINE	- - -
FENCE	— · —
WALL	═
OVERHEAD ELECTRIC	—N—
OVERHEAD TELECOM	—⊣—
SEWERS FOUL	- - →
SEWERS STORM	- - →
BUILDING	▨
OPEN SIDED BUILDING	☐
GLASSHOUSE	▩
CONTOUR	25.50
SPOT LEVEL	+ 127.13
BORE HOLE	BH
TRIAL HOLE	TH

GENERAL ABBREVIATIONS

AIR VALVE	AV
BACK DROP	BD
BRICK	BK
BOLLARD	BO
BUS STOP	BS
BT INSPECTION COVER	BT
CABLE TV COVER	CATV
CONTROL BOX	CB
COVER LEVEL	CL
CATCH PIT	CP
DROP KERB	DK
ELECTRICITY CONTROL BOX	EB
ELECTRICITY POLE	EP
EARTH ROD	ER
FIRE HYDRANT	FH
FINISHED FLOOR LEVEL	FFL
FOOTPATH	FP
FOUL WATER SEWER	FWS
GAS VALVE	GV
GATE POST	GP
GULLY	G
INSPECTION COVER	IC
INVERT LEVEL	IL
KERB OUTLET	KO
LAMP POST	LP
LETTER BOX	LB
LITTER BIN	BIN
MANHOLE	MH
MARKER POST	MK
METER	MT
ORDNANCE SURVEY BENCH MARK	OSBM
RODDING EYE	RE
ROAD SIGN	S
RAIN WATER PIPE	RWP
RETAINING WALL	RW
SOIL AND VENT PIPE	SVP
STOP TAP	ST
STREET NAME PLATE	SNP
STAY CABLES	ST
STORM WATER SEWER	SWS
STOP VALVE	SV
TELEPHONE CALL BOX	TCB
TRAFFIC LIGHT	TL
TELEGRAPH POLE	TP
UNABLE TO LIFT	UTL
VENT PIPE	VP
WATER LEVEL	WL
WATER METER	WM
WASH OUT	WO

FENCE ABBREVIATIONS

BARBED WIRE FENCE	B/W
CLOSE BOARDED FENCE	C/B
CORRUGATED IRON FENCE	C/I
CHAIN LINK FENCE	C/L
CHESTNUT PALING	CNP
IRON RAILINGS	I/R
POST AND RAIL FENCE	P/R
POST AND WIRE FENCE	P/W
WIRE MESH FENCE	W/M

SERVICE ABBREVIATIONS

Assumed Connection	(AC)
Assumed Route	(AR)
Building Management	BM
British Telecom	BT
Compressed Air	CA
Cover Level	CL
Cable on wall	(cow)
Cathode Point (Gas)	CP
Cable Riser	CR
Depth of service (approx)	d
Depth to top of Duct	Dd
Disused	(dis)
Empty duct	(e)
Fire Alarm	FA
Flow & Return	F&R
Heating	Htg
High Voltage	HV
Invert Level	IL
Lighting	Ltg
Low Voltage	LV
Medium pressure (gas)	MP
No Further Information	(NFI)
Overhead	o/h
Depth to top of pipe	Pd
Polyethylene	Pe
Pipe on ground	(pog)
Pipe on wall	(pow)
Pipe Riser	PR
From Records	(R)
Sump depth	Sd
Sump Level	SL
Soffit depth	Sof.d
Sluice Valve	SV
Surface Water	SW
Telephone (non BT)	Tel
Unable to Lift	(UTL)
Unable to Trace	(UTT)
Volts	V
Verbal Information	(VI)
Way Duct	WD
Water Level	WL
Water Meter	WM
Water PR	WPR

NOTES

Revision No.	Details	Date	Init.	Chkd.

Client
i-Lid Design
Workspace House Unit,
28-29 Maxwell Rd,
Peterborough PE2 7JE

Project
The Bridge Hotel
West Bank
Sutton Bridge

Dwg. Title
Topographical Survey

Date: Feb 2016	Scale: 1:200
Surveyor: RF	Dwg. No.
Job No.	12250

Triway Consultants Ltd

Land & Building Surveyors

16a New street
Earls barton
Northampton NN6 9NN
Tel: 01604 812592
richard@triwayconsult.com