


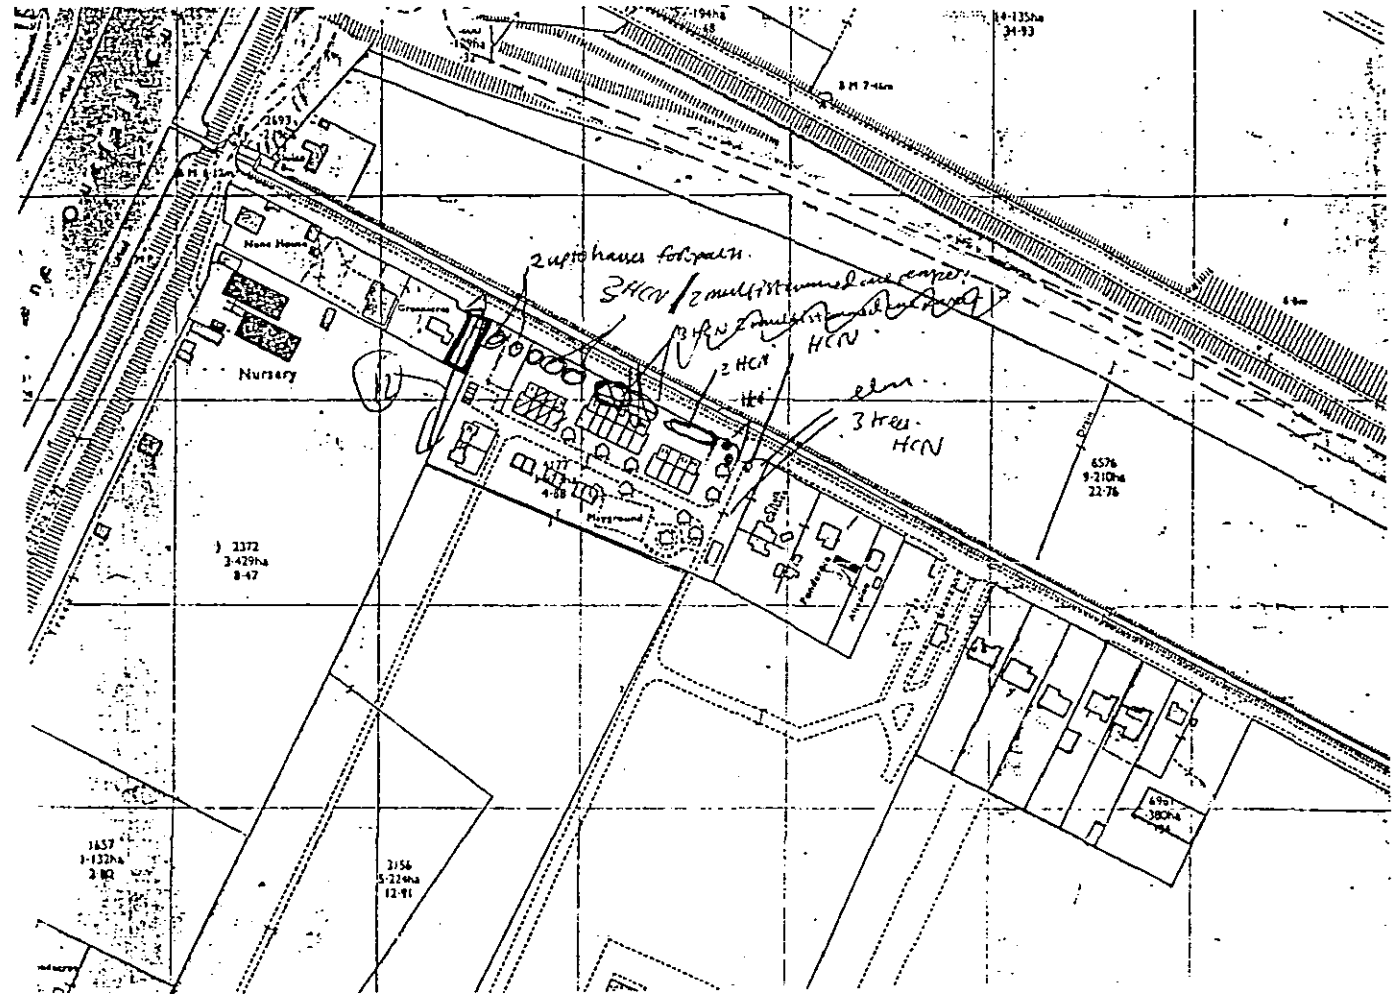

LOCATION PLAN.

SHARED ACCESS WITH "GREENACRES"
SUBJECT TO AGREEMENT WITH
L.C.C. HIGHWAYS DEPT.

"GREENACRES" TO BE PROVIDED WITH
VEHICLE TURNING FACILITIES AS
DETAILED.

FOUL WATER TO SEPTIC TANK & SOAKAWAYS
SUBJECT TO ANGLIAN WATER & S.M.C
TECH. SERVICES DEPT. APPROVAL.

