


SWITCHGEAR  
TRANSFORMER

SWITCH  
ROOM  
AND  
CONTROL  
ROOM

AUX TX ROOM

CABLE BEND  
R1.4


**Solutions for Cable Installations**  
Installation in these areas will be conducted in accordance with Table 3 of BS5837 (2012). Surface-launched directional drilling to install cable route or hand excavations, avoiding the need to sever or adversely impact significant structural roots of trees, hedges or groups of trees - refer to arboricultural method statement drawing TCTC-18075-PL-04 for details.

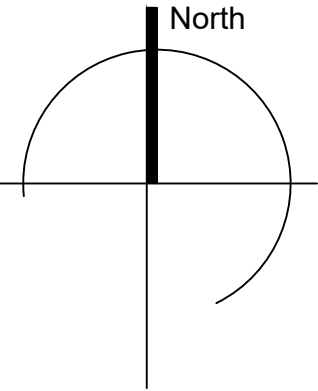


5.0m

5.1m


Key

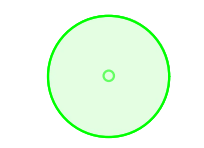


**A Category**  
Trees of high quality with an estimated remaining life expectancy of at least 40 years

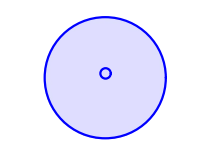


**B Category**  
Trees of moderate quality with an estimated life expectancy of at least 20 years

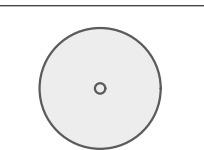


**C Category**  
Trees of low quality with an estimated life expectancy of at least 10 years, or young trees with a stem diameter below 150mm

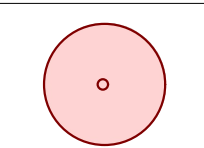

**U Category**  
Those in such a condition that they cannot realistically be retained as living trees in the context of the current land use for longer than 10 years

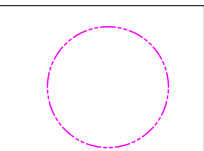

**Root Protection Area (RPA)**  
The minimum area around a tree deemed to contain sufficient roots and rooting volume to maintain the trees viability. Where the tree is ancient the RPA follows Natural England Standing Advice 2018.

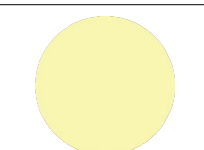

Trees to be removed / pruned for development



Do not scale from this drawing, tree positions and dimensions should always be checked on site. The original of this drawing is in colour, do not rely on monochrome versions. This drawing is copyright Tracy Clarke Tree Consultancy Ltd. ©

0 5m 10m 20m 30m 40m 50m

| Date | Revision | Description |
|------|----------|-------------|
|------|----------|-------------|

Title  
Proposed Layout - Area 1

Client  
EDF Renewables

Site  
Sutton Bridge, Solar Farm Grid,  
PE14 7JF

|                         |                |                   |
|-------------------------|----------------|-------------------|
| Ref: TCTC-18075-PL-02-1 | Rev: -         | Scale: 1:500 @ A1 |
| Status: Planning        | Date: Nov 2021 | Drawn By: AC      |

