



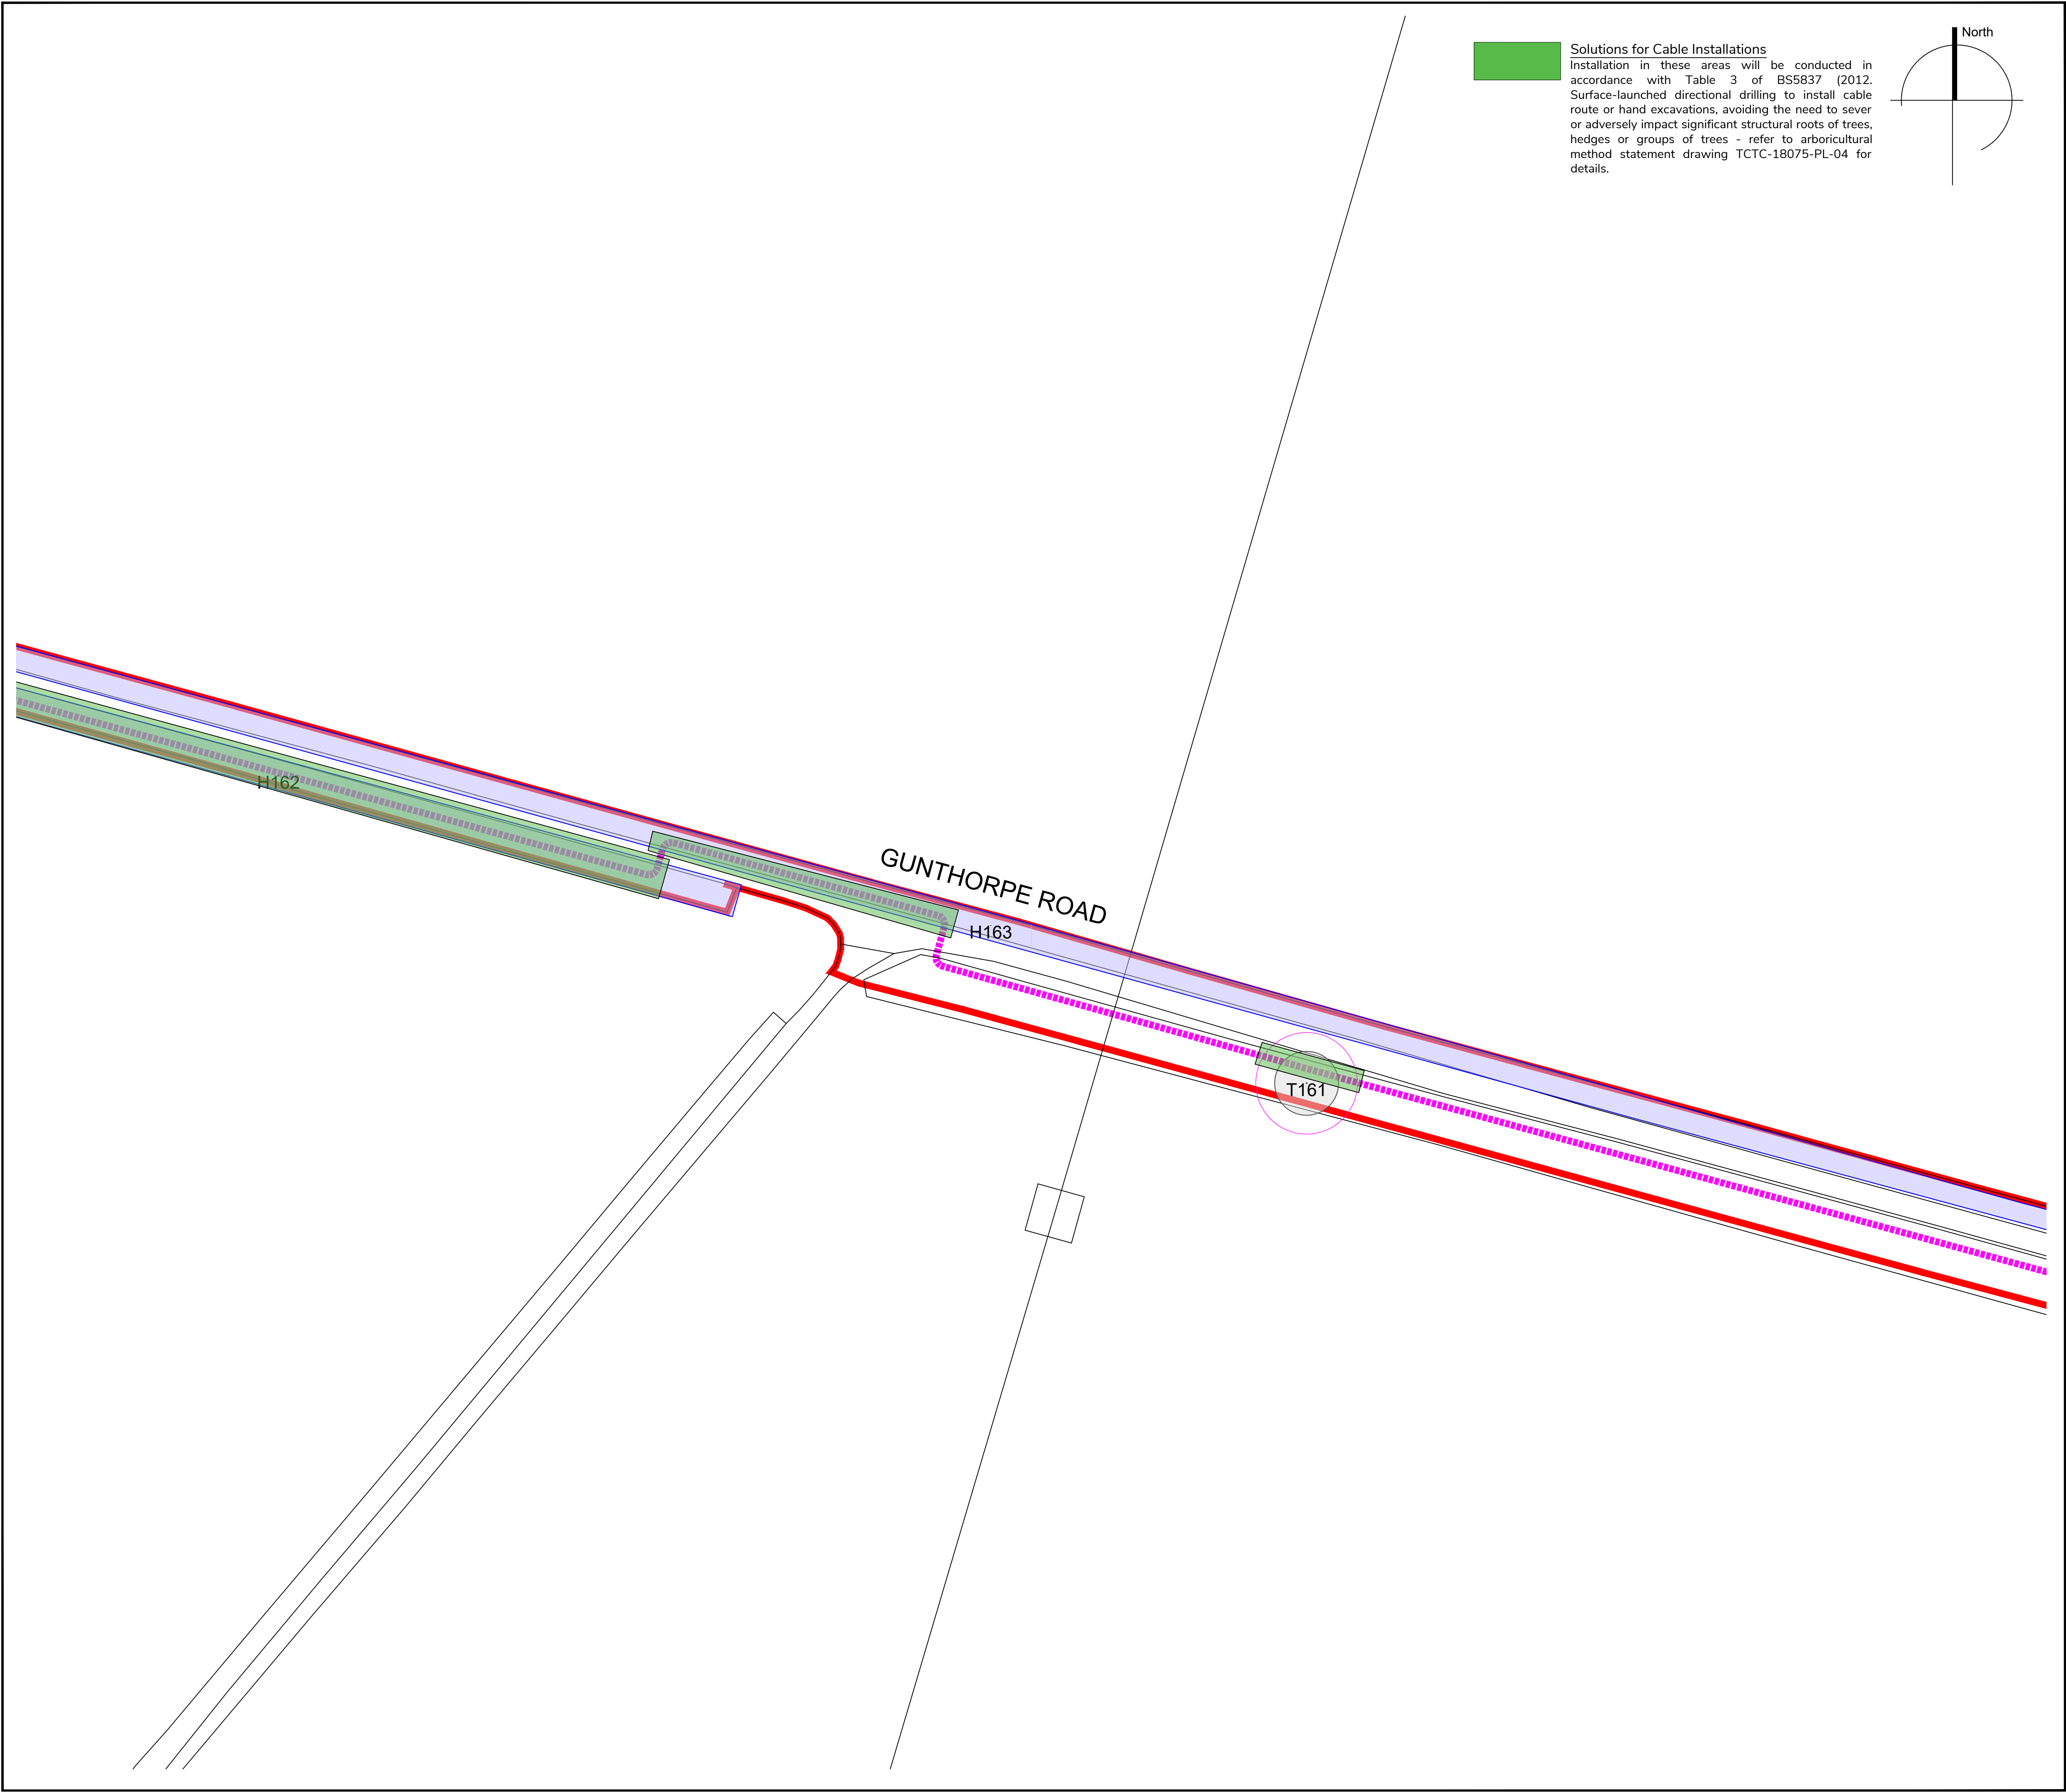

Solutions for Cable Installations
Installation in these areas will be conducted in accordance with Table 3 of BS5837 (2012). Surface-launched directional drilling to install cable route or hand excavations, avoiding the need to sever or adversely impact significant structural roots of trees, hedges or groups of trees - refer to arboricultural method statement drawing TCTC-18075-PL-04 for details.

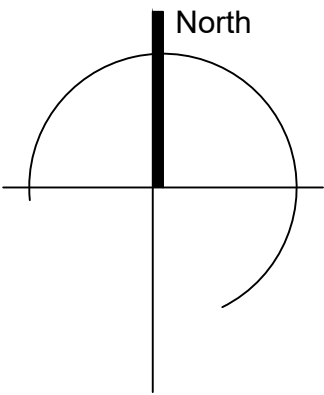

- Key**
- A Category**
Trees of high quality with an estimated remaining life expectancy of at least 40 years
 - B Category**
Trees of moderate quality with an estimated life expectancy of at least 20 years
 - C Category**
Trees of low quality with an estimated life expectancy of at least 10 years, or young trees with a stem diameter below 150mm
 - U Category**
Those in such a condition that they cannot realistically be retained as living trees in the context of the current land use for longer than 10 years
 - Root Protection Area (RPA)**
The minimum area around a tree deemed to contain sufficient roots and rooting volume to maintain the trees viability. Where the tree is ancient the RPA follows Natural England Standing Advice 2018.
 - Trees to be removed / pruned for development



Do not scale from this drawing, tree positions and dimensions should always be checked on site. The original of this drawing is in colour, do not rely on monochrome versions. This drawing is copyright Tracy Clarke Tree Consultancy Ltd. ©

0 5m 10m 20m 30m 40m 50m		
Date	Revision	Description
Title		
Proposed Layout - Area 10		
Client		
EDF Renewables		
Site		
Sutton Bridge, Solar Farm Grid, PE14 7JF		
Ref: TCTC-18075-PL-02-10	Rev: -	Scale: 1:500 @ A1
Status: Planning	Date: Nov 2021	Drawn By: AC

01371 811831 | info@tracyclarke.co.uk | www.tracyclarke.co.uk