


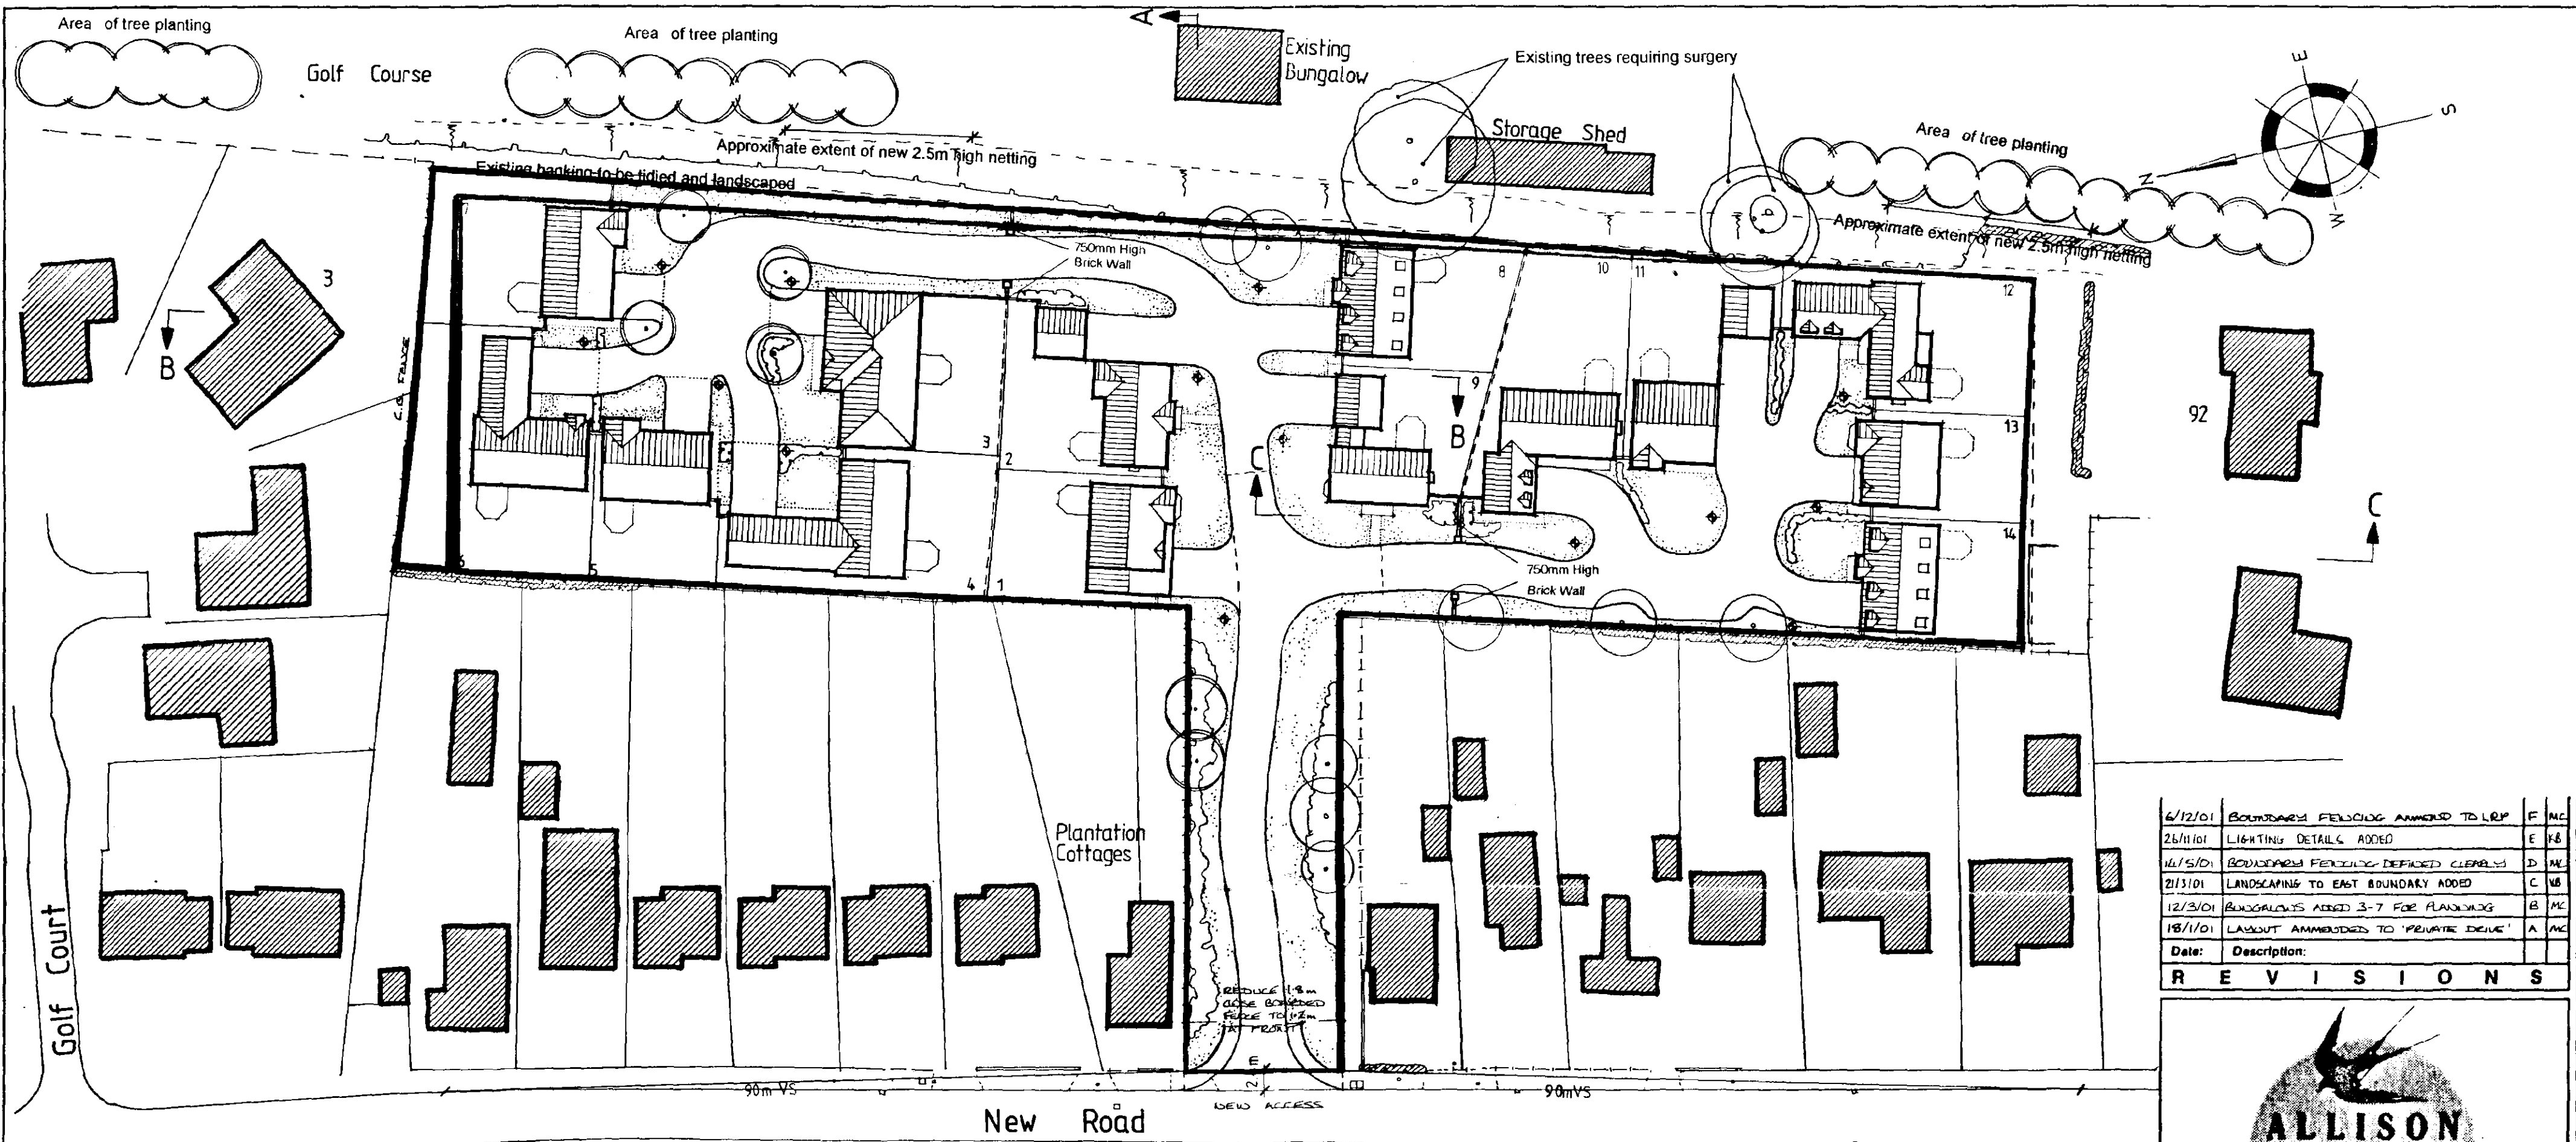

6/12/01	BOUNDARY FENCING AMENDED TO LRP	F	MC
26/11/01	LIGHTING DETAILS ADDED	E	KB
16/5/01	BOUNDARY FENCING DEFINED CLEARLY	D	MC
21/3/01	LANDSCAPING TO EAST BOUNDARY ADDED	C	KB
12/3/01	BUNGALOWS ADDED 3-7 FOR PLANNING	B	MC
18/11/01	LAYOUT AMENDED TO 'PRIVATE DRIVE'	A	MC
Date:	Description:		

REVISIONS



ALLISON HOMES
 Swallow House, Banbury Close, West Elloe Avenue
 Spalding, Lincs. PE11 2BS
 Telephone (01775) 724701 Fax (01775) 762153
 ALLISON HOMES is a trading name of SWALLOW HOMES LTD

Project:
 Residential Development,
 New Road, Sutton Bridge.

Drawing Title:
 Site Layout.

Date:	Oct 2000	Scales:	1:500
Reference No:	SL	Drawn:	MAC/KB
Drawing No:	01	Revision:	A, B, C, D, E

Do not scale directly from this drawing.
 All discrepancies to be brought to the
 attention of the above office.

LEGEND

- 1.2m High Post & Wire Fence
- 1.2m High Post & Rail Fence (3 BAR)
- 1.8m High Timber Boarded Fence (BASED ON HOUSE SUB LEVELS)
- 1.8m High Timber Panelled Fence
- Denotes Existing Trees & Hedges
- Denotes Indicative Trees & Hedges
- Denotes Existing Trees & Hedges To Be Removed
- The conservatory is for planning purposes only, and will not be constructed and included in the sale unless requested as an extra by the purchaser. The design is therefore indicative and may be subject to alteration to suit individual requirements.

SEE SEPERATE DRAWING FOR LANDSCAPING DETAILS

Lighting

- Micromark Sentinel bollard in a black finish.

HOUSE TYPE SCHEDULE

2 Bedroom Bungalow	No
Brandon 5,7	2
3 Bedroom Bungalow	
Douglas 3	1
Eastcott 6	1
Walcott 4	1
3 Bedroom Chalet Bungalow	
Morton 8,14	2
4 Bedroom Detached House	
Harringworth 1	1
Kingstone 2	1
Laxton 9	1
Marlow 11	1
Westland 13	1
5 Bedroom Detached House	
Charbury 10	1
Woburn 12	1
Total	14

SOUTH HOLLAND DC
 HOUSING & PLANNING
 17 DEC 2001
 Ref: 1430101