

SIGN B - DEALER NAME & SERVICES SIGN
CORE STANDARDS

Front View

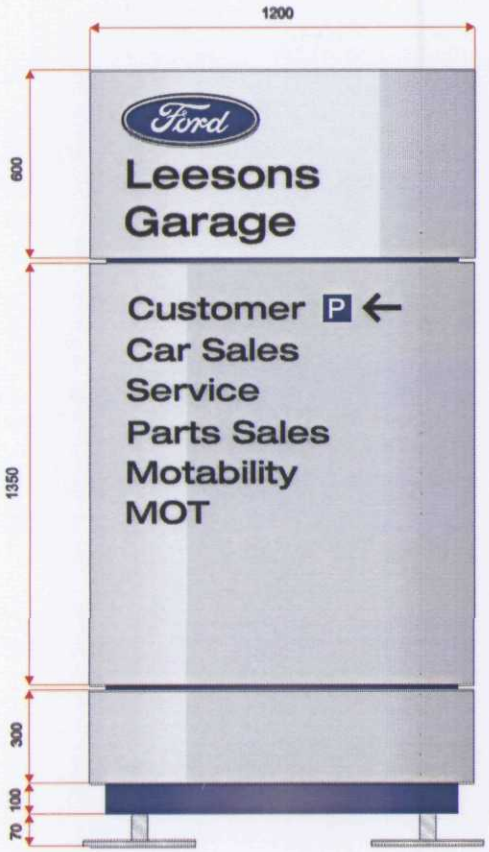

Side View

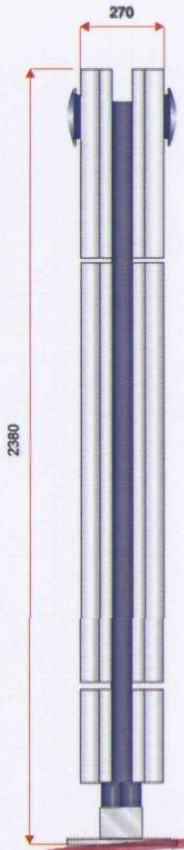

SIGN B
Install 1 off new secondary sign complete with new concrete base.
O/A size of sign 1200mm x 2380mm
O/A weight of sign 150kg
O/A height of Dealer text 100mm
O/A height of Sub text 80mm

CONSTRUCTION
The sign is constructed from SMC material panels sprayed silver grey (RAL 9006) fixed over a 80mm x 40mm x 4mm steel box section framework with 40mm x 40mm x 2mm steel box section crossbraces. The plinth at the base of the panels is formed from 2mm aluminium panels sprayed Ford blue (RAL 270 30 35) and fixed to the bottom return panel above. The top panel is aperture cut to accept a 3mm blue acrylic size 5 oval button logo with text in white acrylic with a chrome outline. Text is applied directly to the face of the panels using 3M matt black self adhesive vinyl.

ILLUMINATION
Button ovals are internally illuminated with banks of fluorescent tubing and are designed to produce a halo illumination effect. Face panels are illuminated using TOTAL ELECTRICAL LOADING : 5 amps

NOTE
It is the dealers responsibility to provide an adequate power supply to each required point. Other than connecting to the supply, the signage contractor will charge on a time & material basis for any on site electrical work.

End section of existing brickwall to be removed by dealer.

SHDC
Planning & Development
2 8 OCT 2004
Ref: 1448/04

DETERMINED
PLAN



ARLUX (UK)	SPECIALISTS IN CORPORATE DESIGN	CLIENT FORD MOTOR COMPANY	Job Number 715608	Draughtsman A.B	Date 18/08/2004	Amendments
ARLUX UK UNITS 7 - 9 TITAN BUSINESS PARK SPARTAN CLOSE, TACHBROOK PARK WARWICK, CV34 6RR TEL (01926) 462600 FAX (01926) 542878	Dwg. No. 715608/01A	SITE Leesons Garage Ltd, Railway Lane, Sutton Bridge, Spalding, Lincs, PE12 9XD.	SRF Number 52906	Dealer Code 45531 HB	Scale N.T.S	

© THIS DRAWING IS COPYRIGHT, AND IS THE PROPERTY OF ARLUX UK LTD. AND IS TO BE USED BETWEEN THEMSELVES AND THE CLIENT.