
SIGN D
SIZE 2 BRAND CLIP & DEALER NAME CLIP



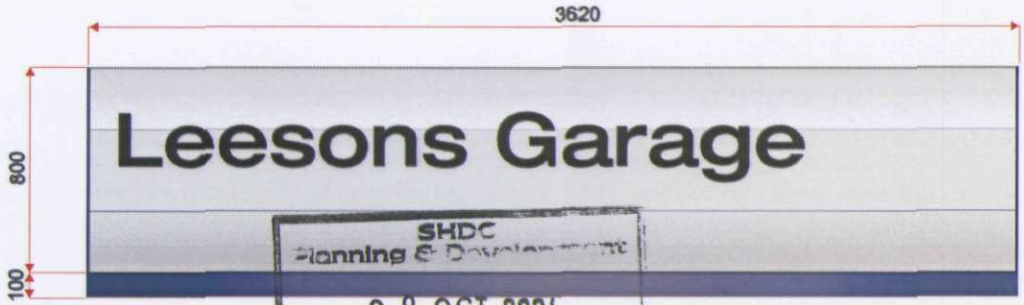

SHDC
Planning & Development
2 8 OCT 2004
Ref: 1448/04
DETERMINED
PLAN

SIGN D
Install 1 off size 2 fascia comprising 1 off Brand clip & 1 off Dealer Name Clip.
O/A size of Brand clip 2420mm x 900mm
O/A size of Dealer name clip 3620mm x 900mm
O/A height of text 200mm
O/A weight of sign 91kg (BRAND CLIP 36.5kg & DEALER NAME CLIP 54.5kg)
HTUS below 4.2 metres

CONSTRUCTION
Main face panels are constructed from radiused aluminium panels PVDF sprayed silver grey (RAL 9006). The face panels are fixed to an alucobond back panel sprayed Ford blue (RAL 270 30 35). Brand clip face panels are to be aperture cut to accept a size 2 Ford button oval logo formed from 3mm blue acrylic with a chrome outline. Dealer name clip face panels are to be aperture cut to accept 3mm white acrylic moulded letters with 3M matt black self adhesive vinyl applied to face. Fascia is installed by way of brackets to a suitable wall fixed ladder system.

ILLUMINATION
Brand clip button logos & dealer name clips are internally illuminated by banks of fluorescent tubing. Both clips are also illuminated via blue light channel positioned behind the lower rear section of the face panels. Button logos are designed to provide a halo illumination effect.
TOTAL ELECTRICAL LOADING:- 9 amps

NOTE
It is the dealers responsibility to provide an adequate power supply to each required point. Other than connecting to the supply, the signage contractor will charge on a time and material basis for any on site electrical work.

Existing Size 2 Diap fascia to be removed. Utilise existing L.T Supply.



ARLUX (UK)	SPECIALISTS IN CORPORATE DESIGN	CLIENT Ford FORD MOTOR COMPANY	Job Number 715608	Draughtsman A.B	Date 18/08/2004	Amendments	
ARLUX UK UNITS 7 - 9 TITAN BUSINESS PARK SPARTAN CLOSE, TACHBROOK PARK WARWICK, CV34 6RR TEL (01926) 453600 FAX (01926) 542878	Dwg. No. 715608/01A	SITE Leesons Garage Ltd, Railway Lane, Sutton Bridge, Spalding, Lincs, PE12 9XD.	SRF Number 52906	Dealer Code 45531 HB	Scale NTS		

© THIS DRAWING IS COPYRIGHT, AND IS THE PROPERTY OF ARLUX UK LTD. AND IS TO BE USED BETWEEN THEMSELVES AND THE CLIENT.