SIGN G
TERTIARY SIGN




SIGN G
Install 1 off new wall mounted Non illuminated tertiary wall sign.
O/A size of sign 1200mm x 600mm
O/A weight of sign 20kg
O/A height of text 100mm
HTUS below 4.2 metres


CONSTRUCTION
The sign is constructed from a 3mm alucobond face panel sprayed silver grey (RAL 9006) with folded returns. The face panel is attached to a 50mm x 25mm x 2.5mm aluminium "U" section internal framework which is fixed to a 2mm aluminium backtray. Text on illuminated version is formed from white acrylic moulded letters with 3M matt black self adhesive vinyl applied to face pushed through face panels which have been aperture cut to accept moulded letters. The strip at the base of the panel is applied in blue self adhesive vinyl.

NOTE
Sign requires 2 off steel brackets.

2 OFF BRACKETS REQUIRED
MANUFACTURED FROM 3mm
STEEL

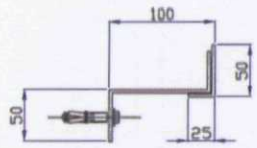

BRACKET PLAN VIEW
SCALE 1:5

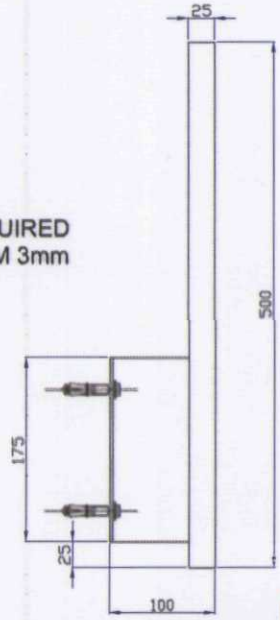

BRACKET SIDE VIEW
SCALE 1:5

SHDC
Planning & Development
2 8 OCT 2004
Ref: 1448/04



DETERMINED
PLAN

ARLUX (UK)	SPECIALISTS IN CORPORATE DESIGN	CLIENT FORD MOTOR COMPANY	Job Number 715608	Draughtsman A.B	Date 18/08/2004	Amendments
ARLUX UK UNITS 7 - 9 TITAN BUSINESS PARK SPARTAN CLOSE, TACHBROOK PARK WARWICK, CV34 6RR TEL (01926) 452600 FAX (01926) 542878	Dwg. No. 715608/01A	SITE Leesons Garage Ltd, Railway Lane, Sutton Bridge, Spalding, Lincs, PE12 9XD.	SRF Number 52906	Dealer Code 45531 HB	Scale NTS	© THIS DRAWING IS COPYRIGHT AND IS THE PROPERTY OF ARLUX UK LTD. AND IS TO BE USED BETWEEN THEMSELVES AND THE CLIENT.