

DETERMINED
PLAN



DRIVEWAY CONSTRUCTION
EXCAVATE TO FULL CONSTRUCTION DEPTH, REMOVING ALL TOPSOIL
ROLL FORMATION,
COVER FORMATION WITH 1000G GEOTEXTILE
300mm COMPACTED THICKNESS OF MOT TYPE 1 AGGREGATE
50mm OF 20mm NOMINAL SIZE WASHED GRAVEL AS FINISH.

notes

- Contractors are responsible for checking dimensions, tolerances and references. Any discrepancy to be verified with Peter Humphrey Associates Limited before proceeding with the works.

- Where a detail is covered by drawings to different scales the larger scale drawing is to be worked to.

- Figured dimensions to be worked to in all cases.

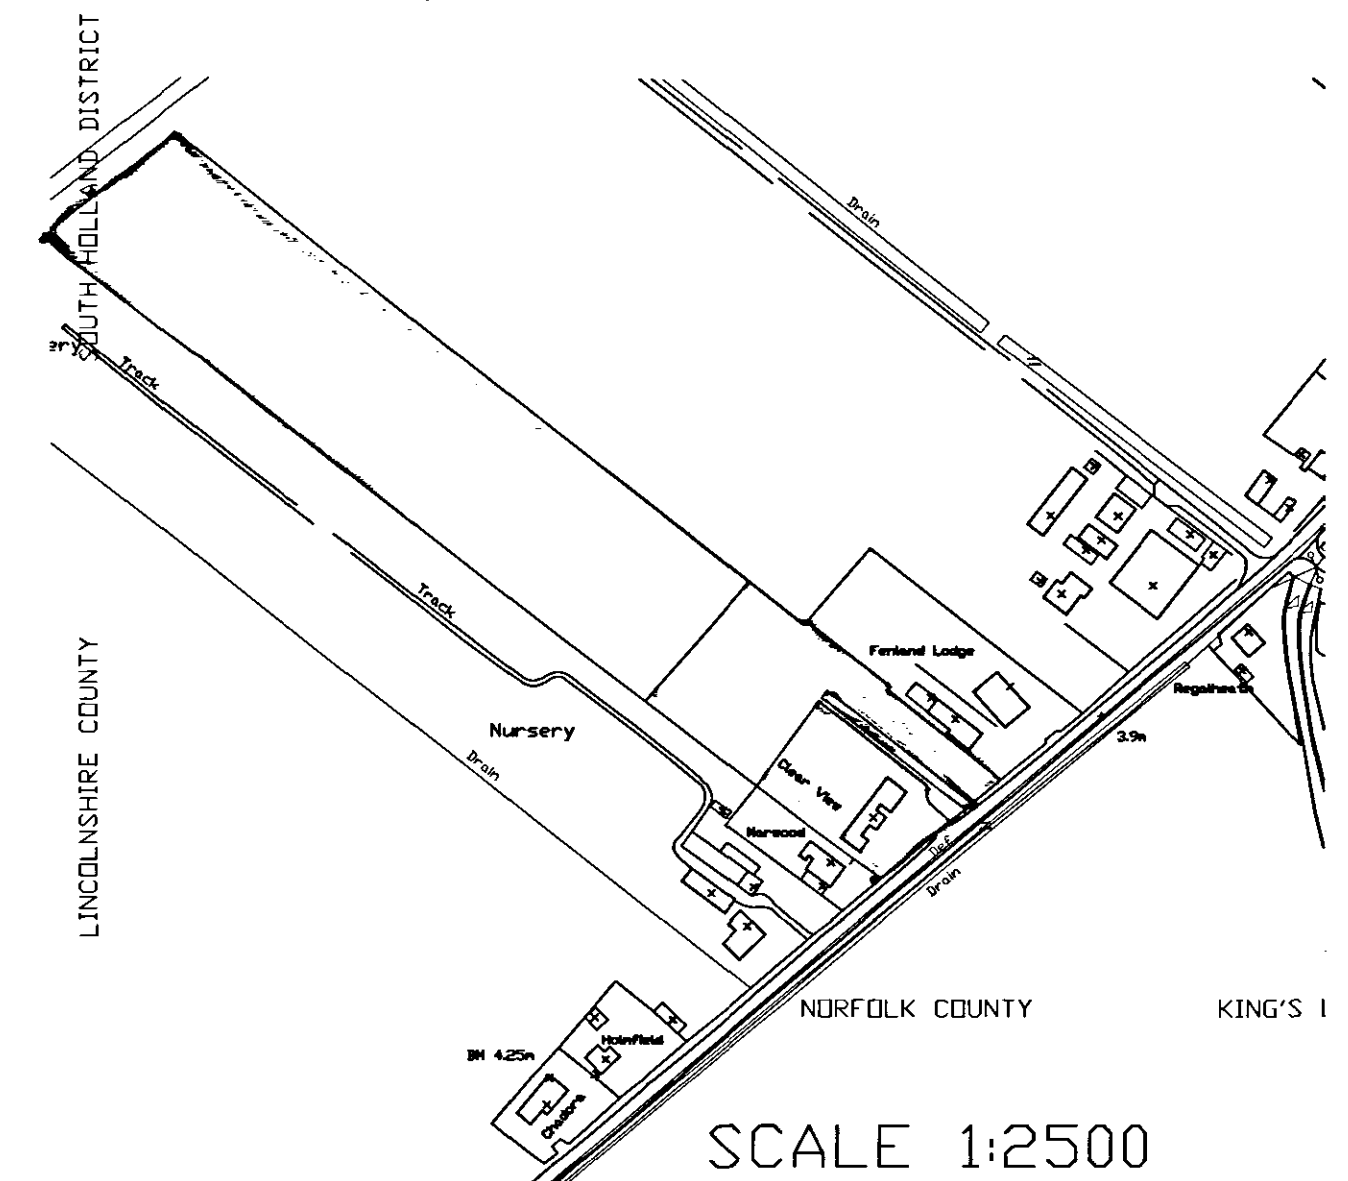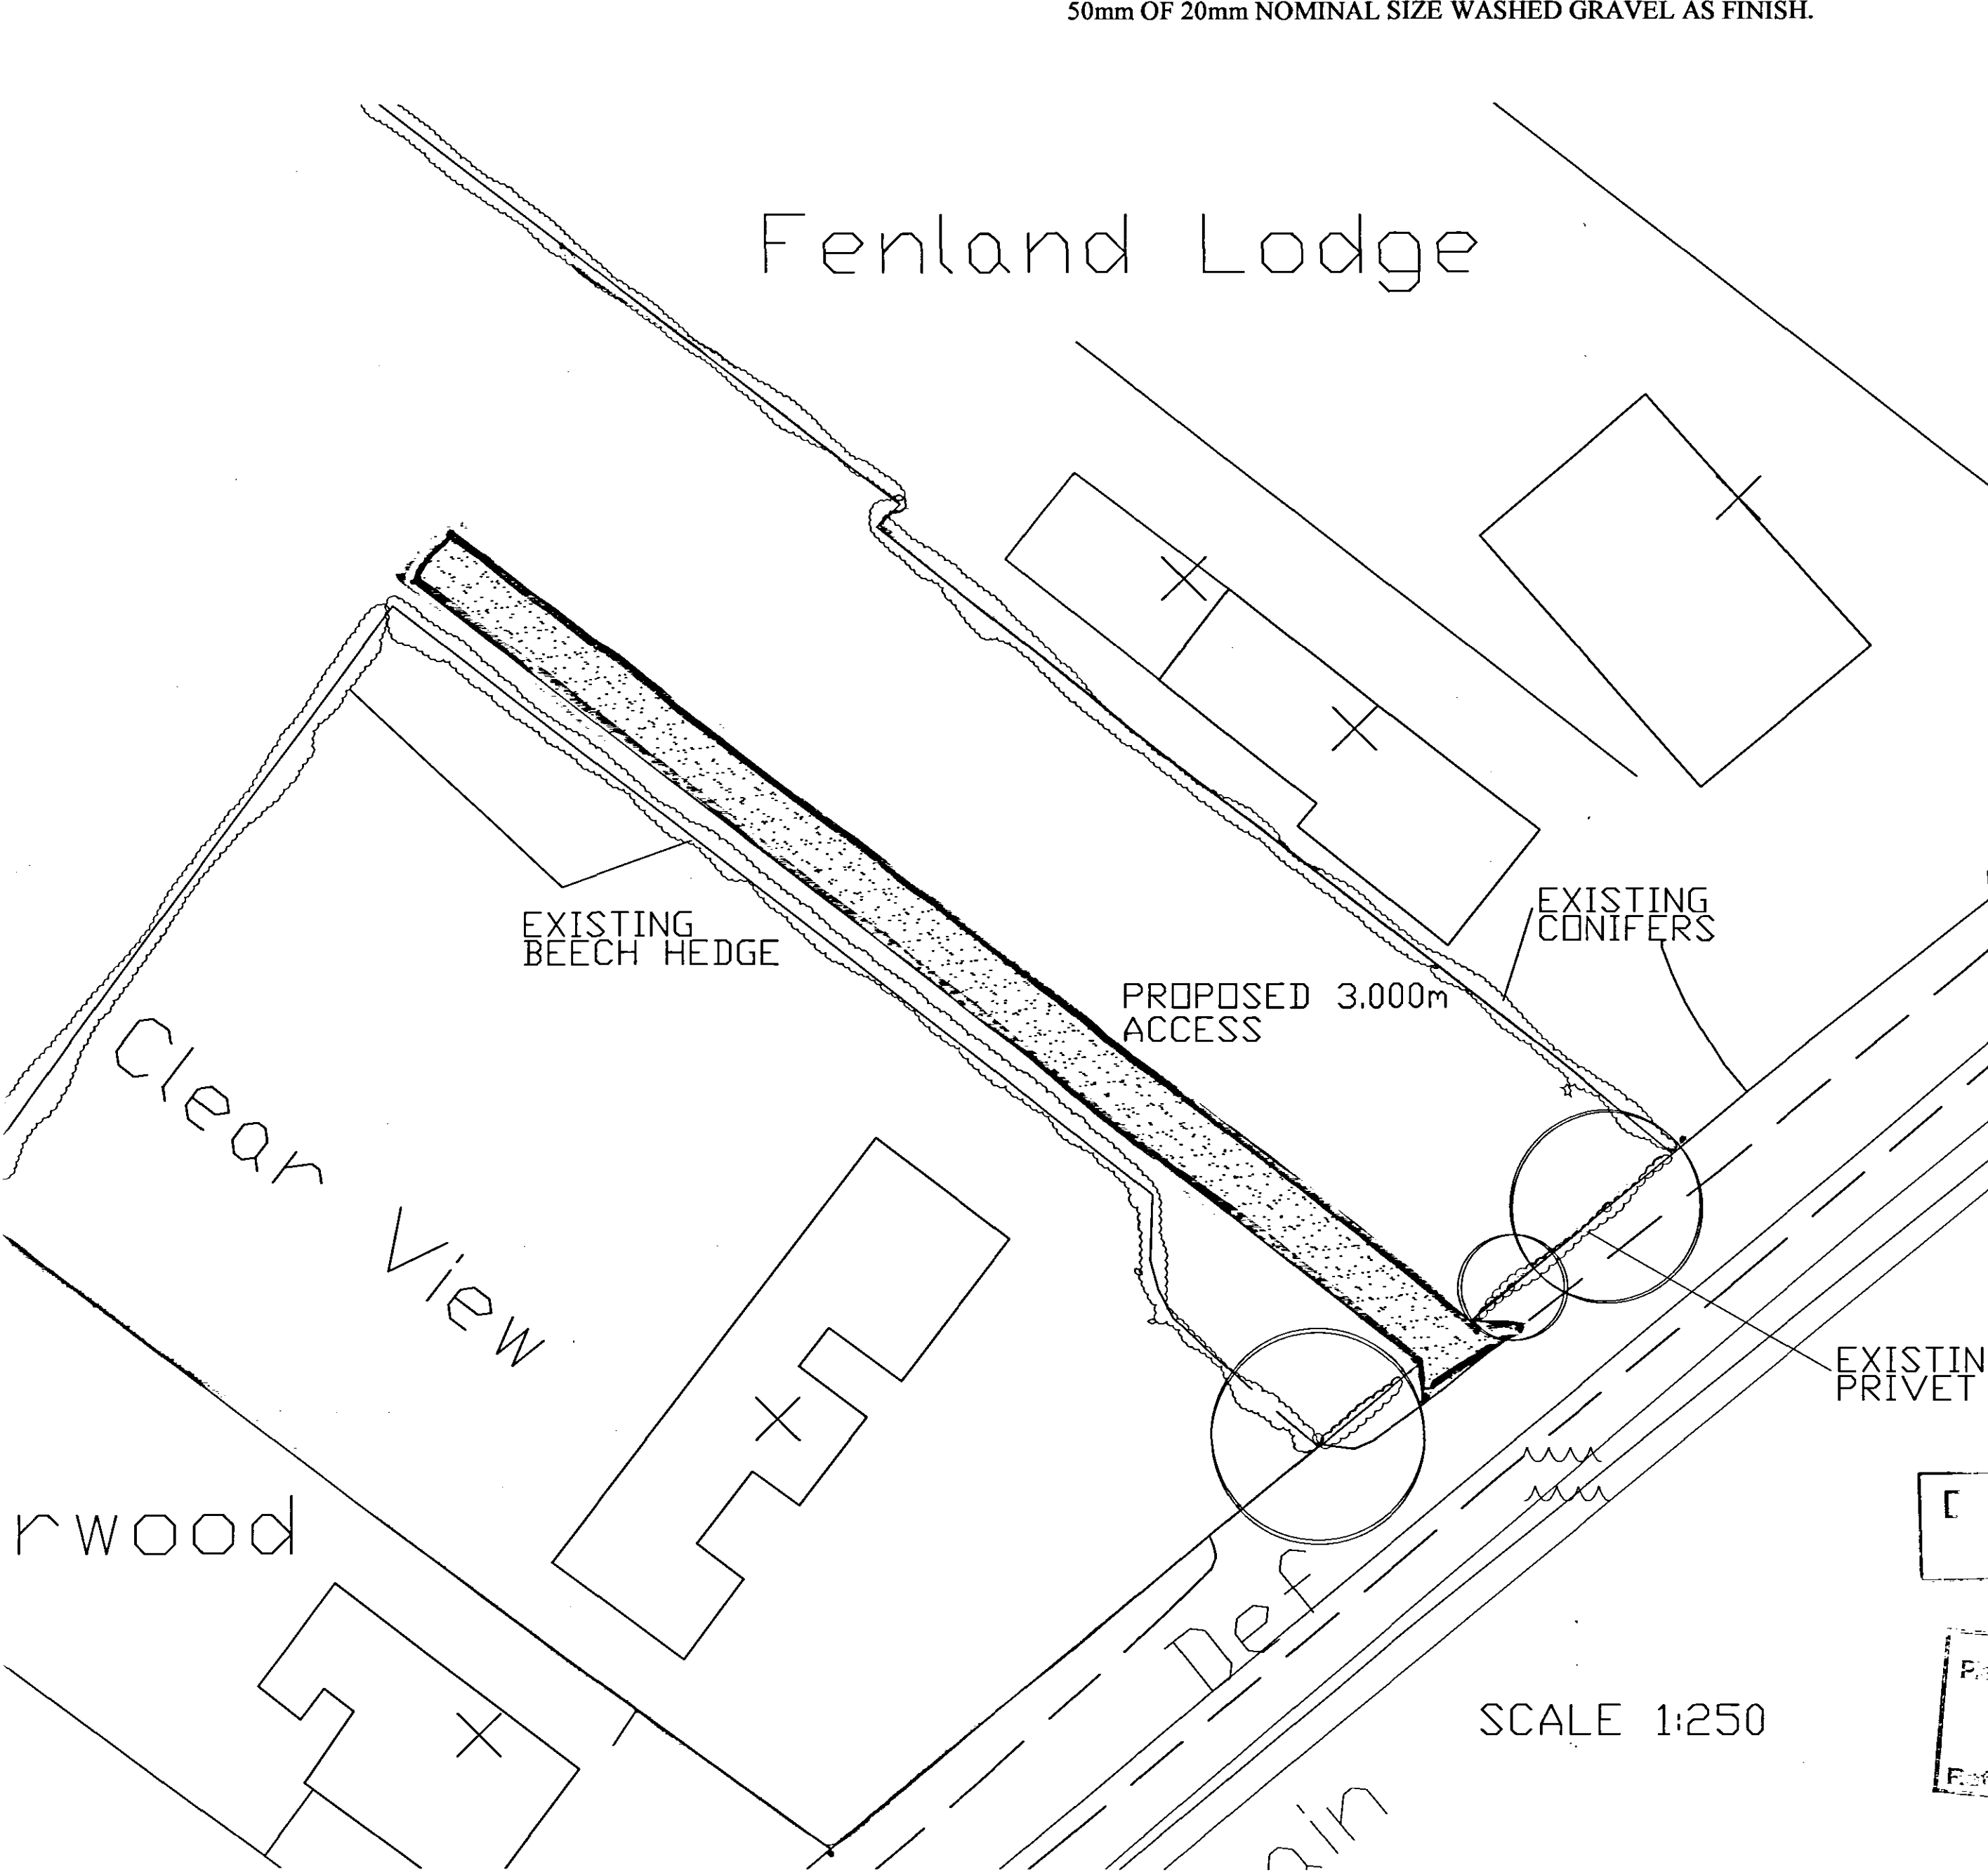

Rev.	Date	Description	Initials

Peter Humphrey Associates LTD
ARCHITECTURAL DESIGN AND BUILDING

PROJECT
PROPOSED ACCESS

ADDRESS
ADJ CLEAR VIEW
KING JOHN BANK
WALPOLE ST ANDREW

DETERMINED
PLAN

CLIENT
MR DADE

DATE NOV 2005 SCALE 1:250 1:2500 DRAWN BY

JOB. NO. REVISION

DO NOT SCALE FROM THIS DRAWING
COPYRIGHT: THIS DRAWING MUST NOT BE ISSUED, LOANED OR COPIED
WITHOUT THE CONSENT OF PETER HUMPHREY ASSOCIATES LIMITED



Peter Humphrey Associates LTD
ARCHITECTURAL DESIGN AND BUILDING
TELEPHONE 01945 466 966
FAX 01945 466 433
E-MAIL: info@peterhumphrey.co.uk

30 OLD MARKET WISBECH CAMBS PE13 1NB



DETERMINED
PLAN

Planned Development
21 NOV 2005
Ref: 1897/05