
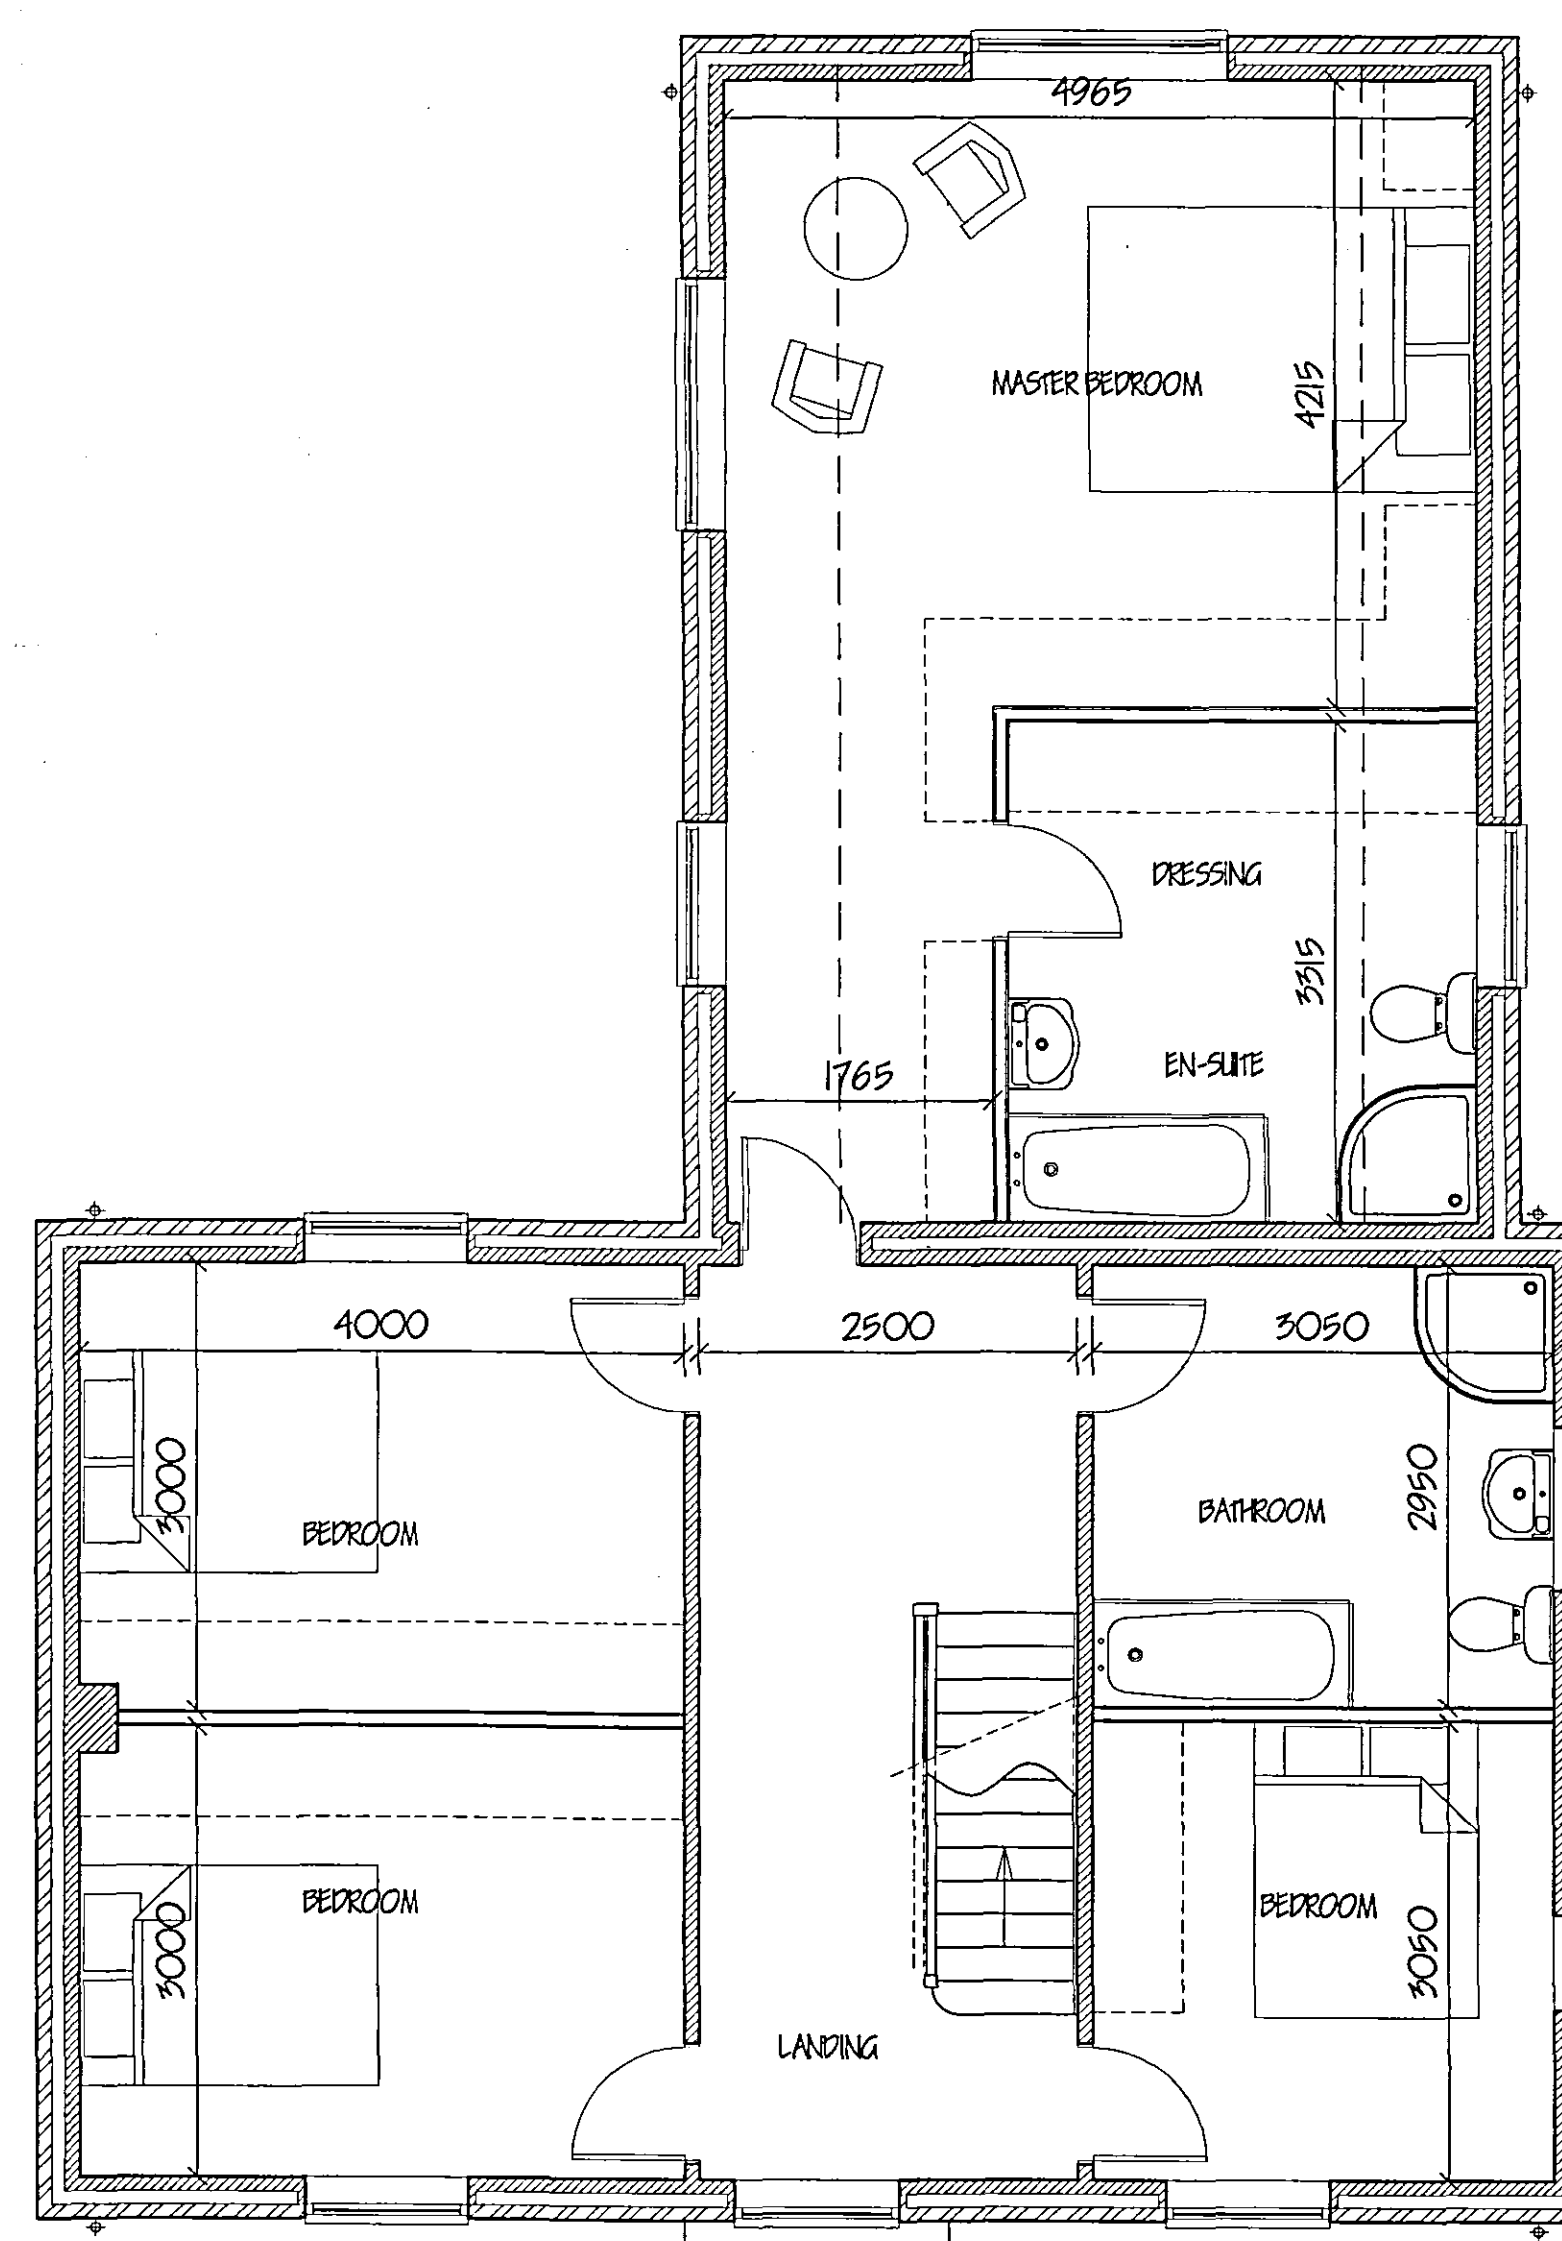
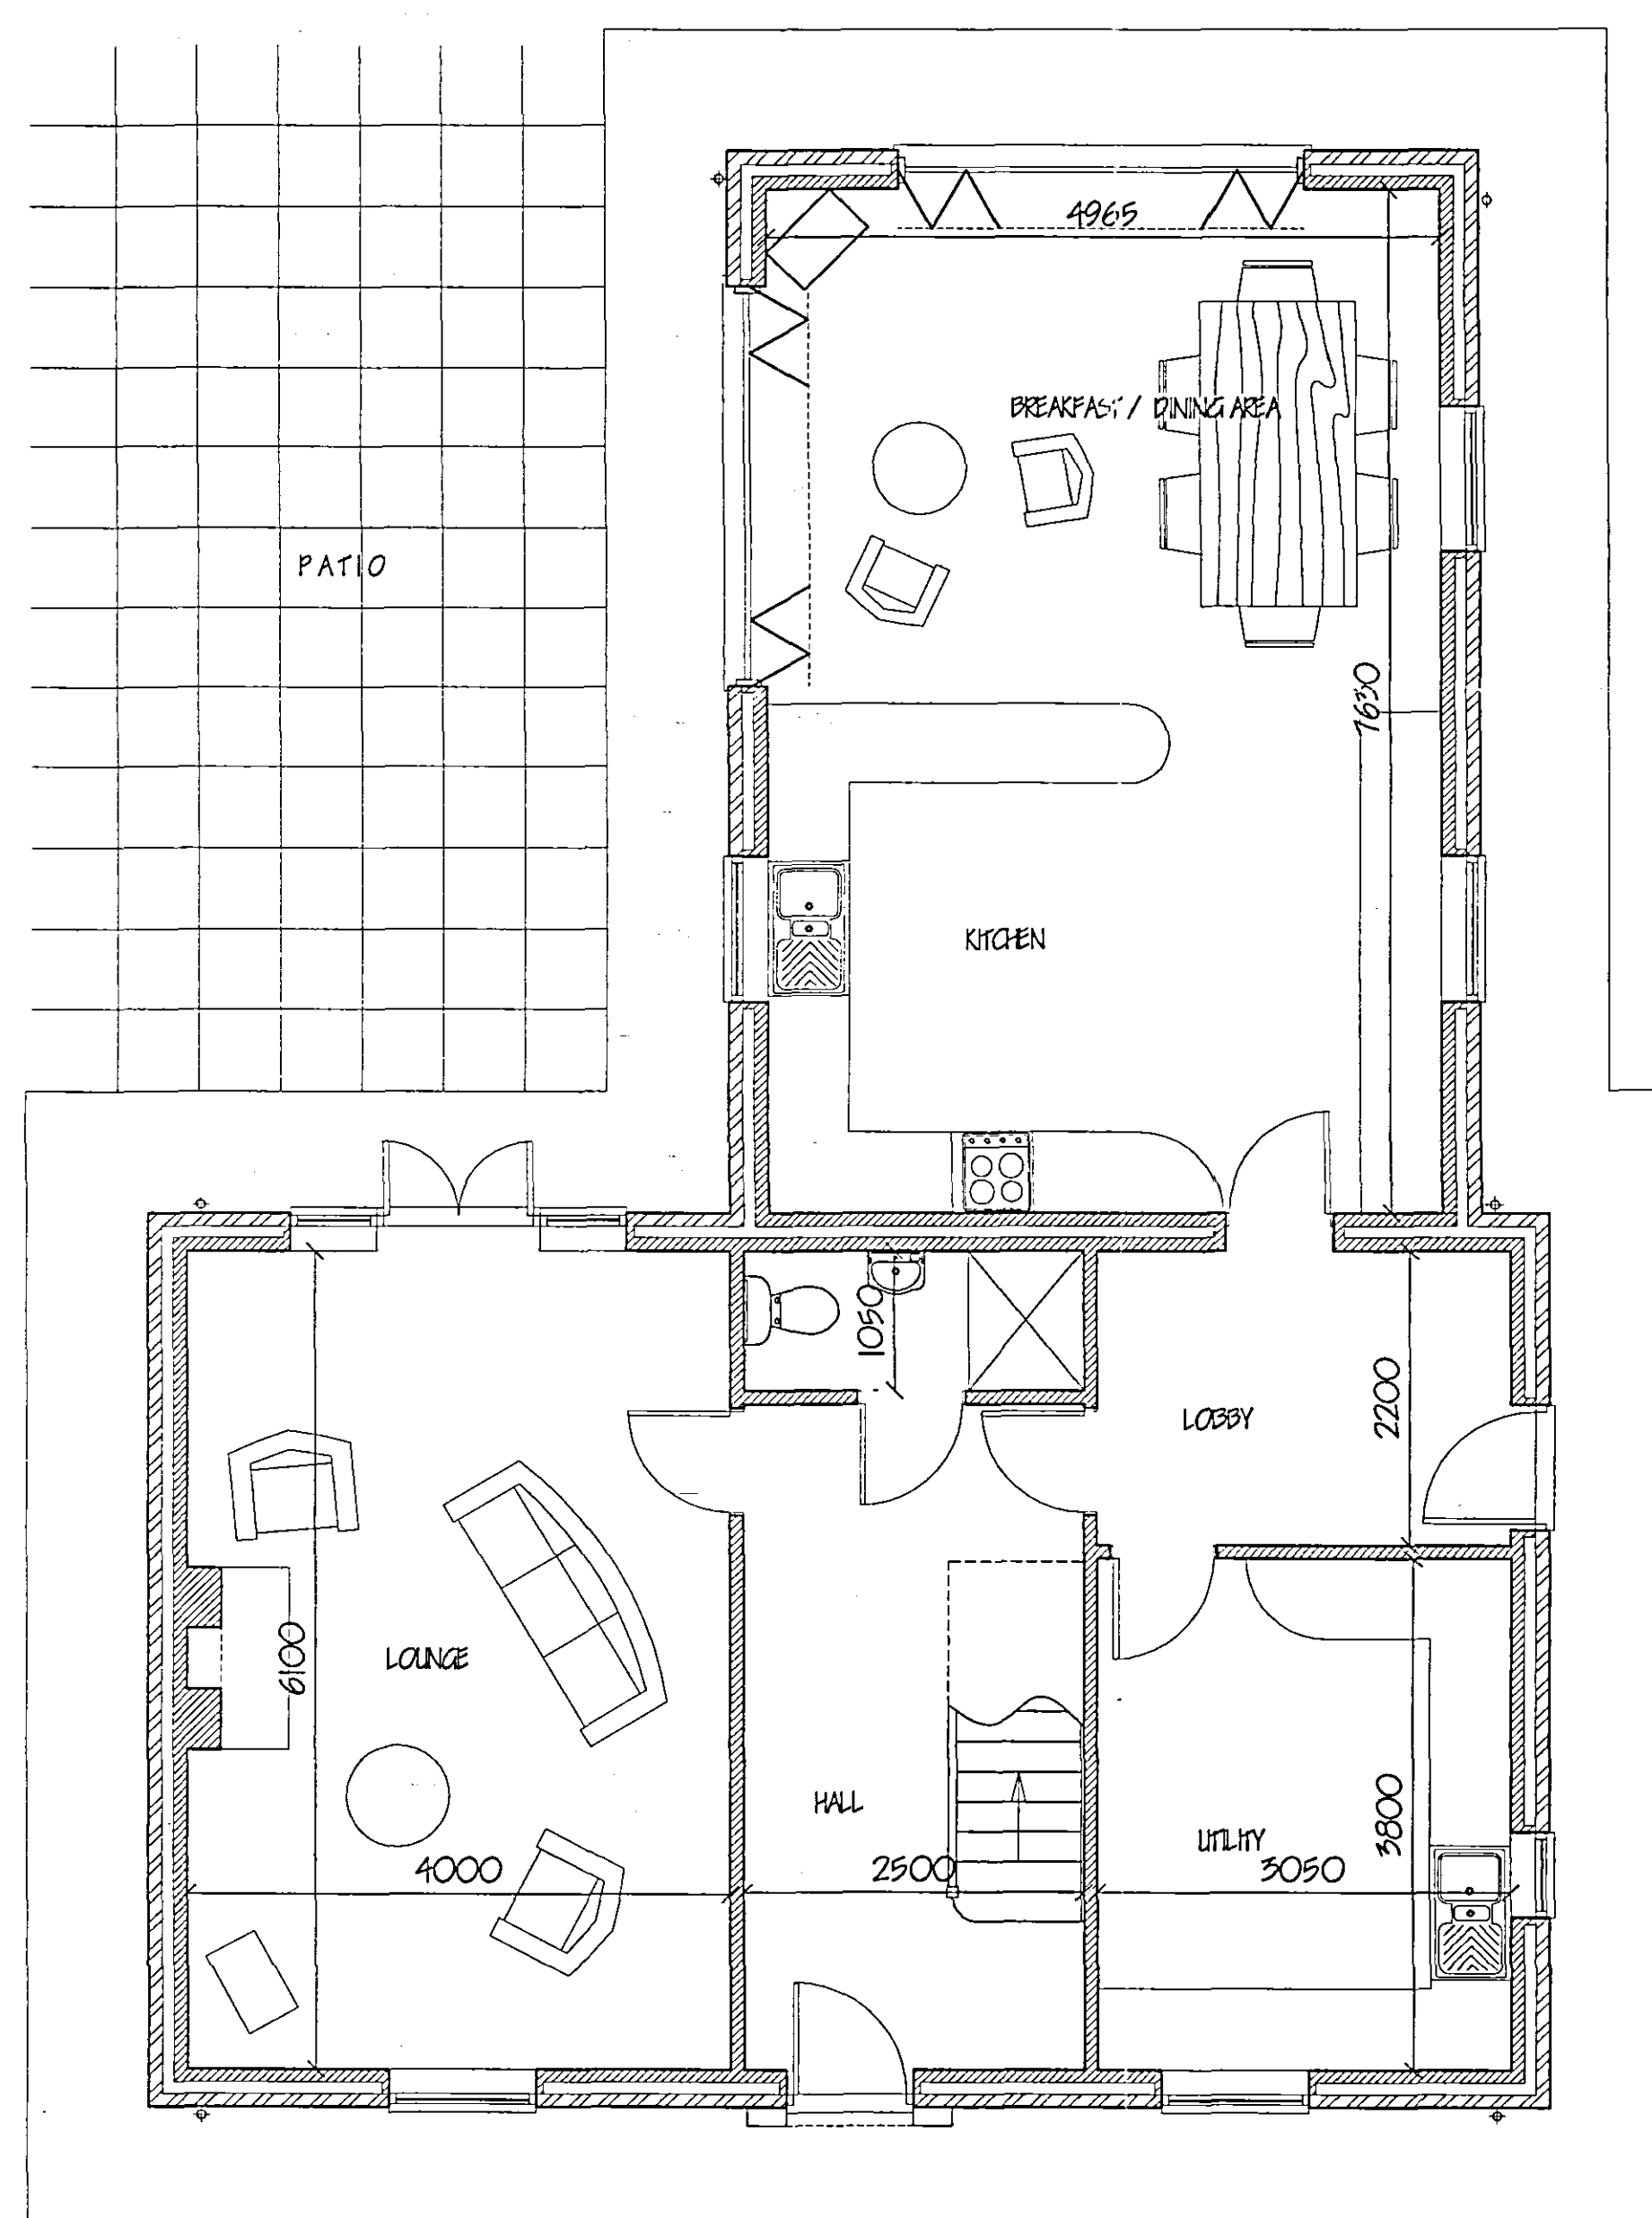


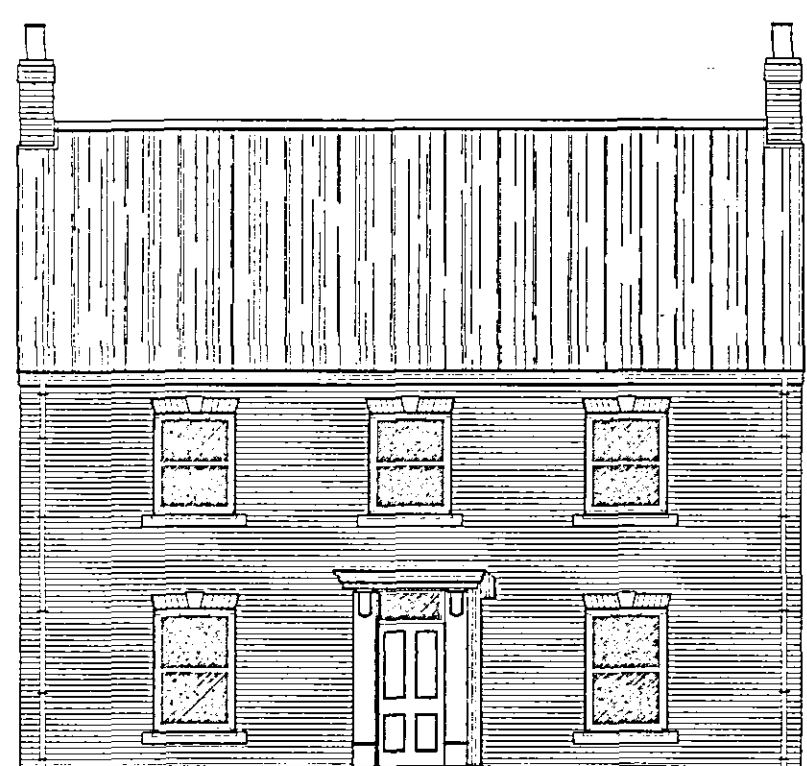

AMENDED PLAN

Ref. A 2

SHDC
Planning & Development
- 8 JAN 2007
Ref: 1640/06

DETERMINED
PLAN

[illegible]