



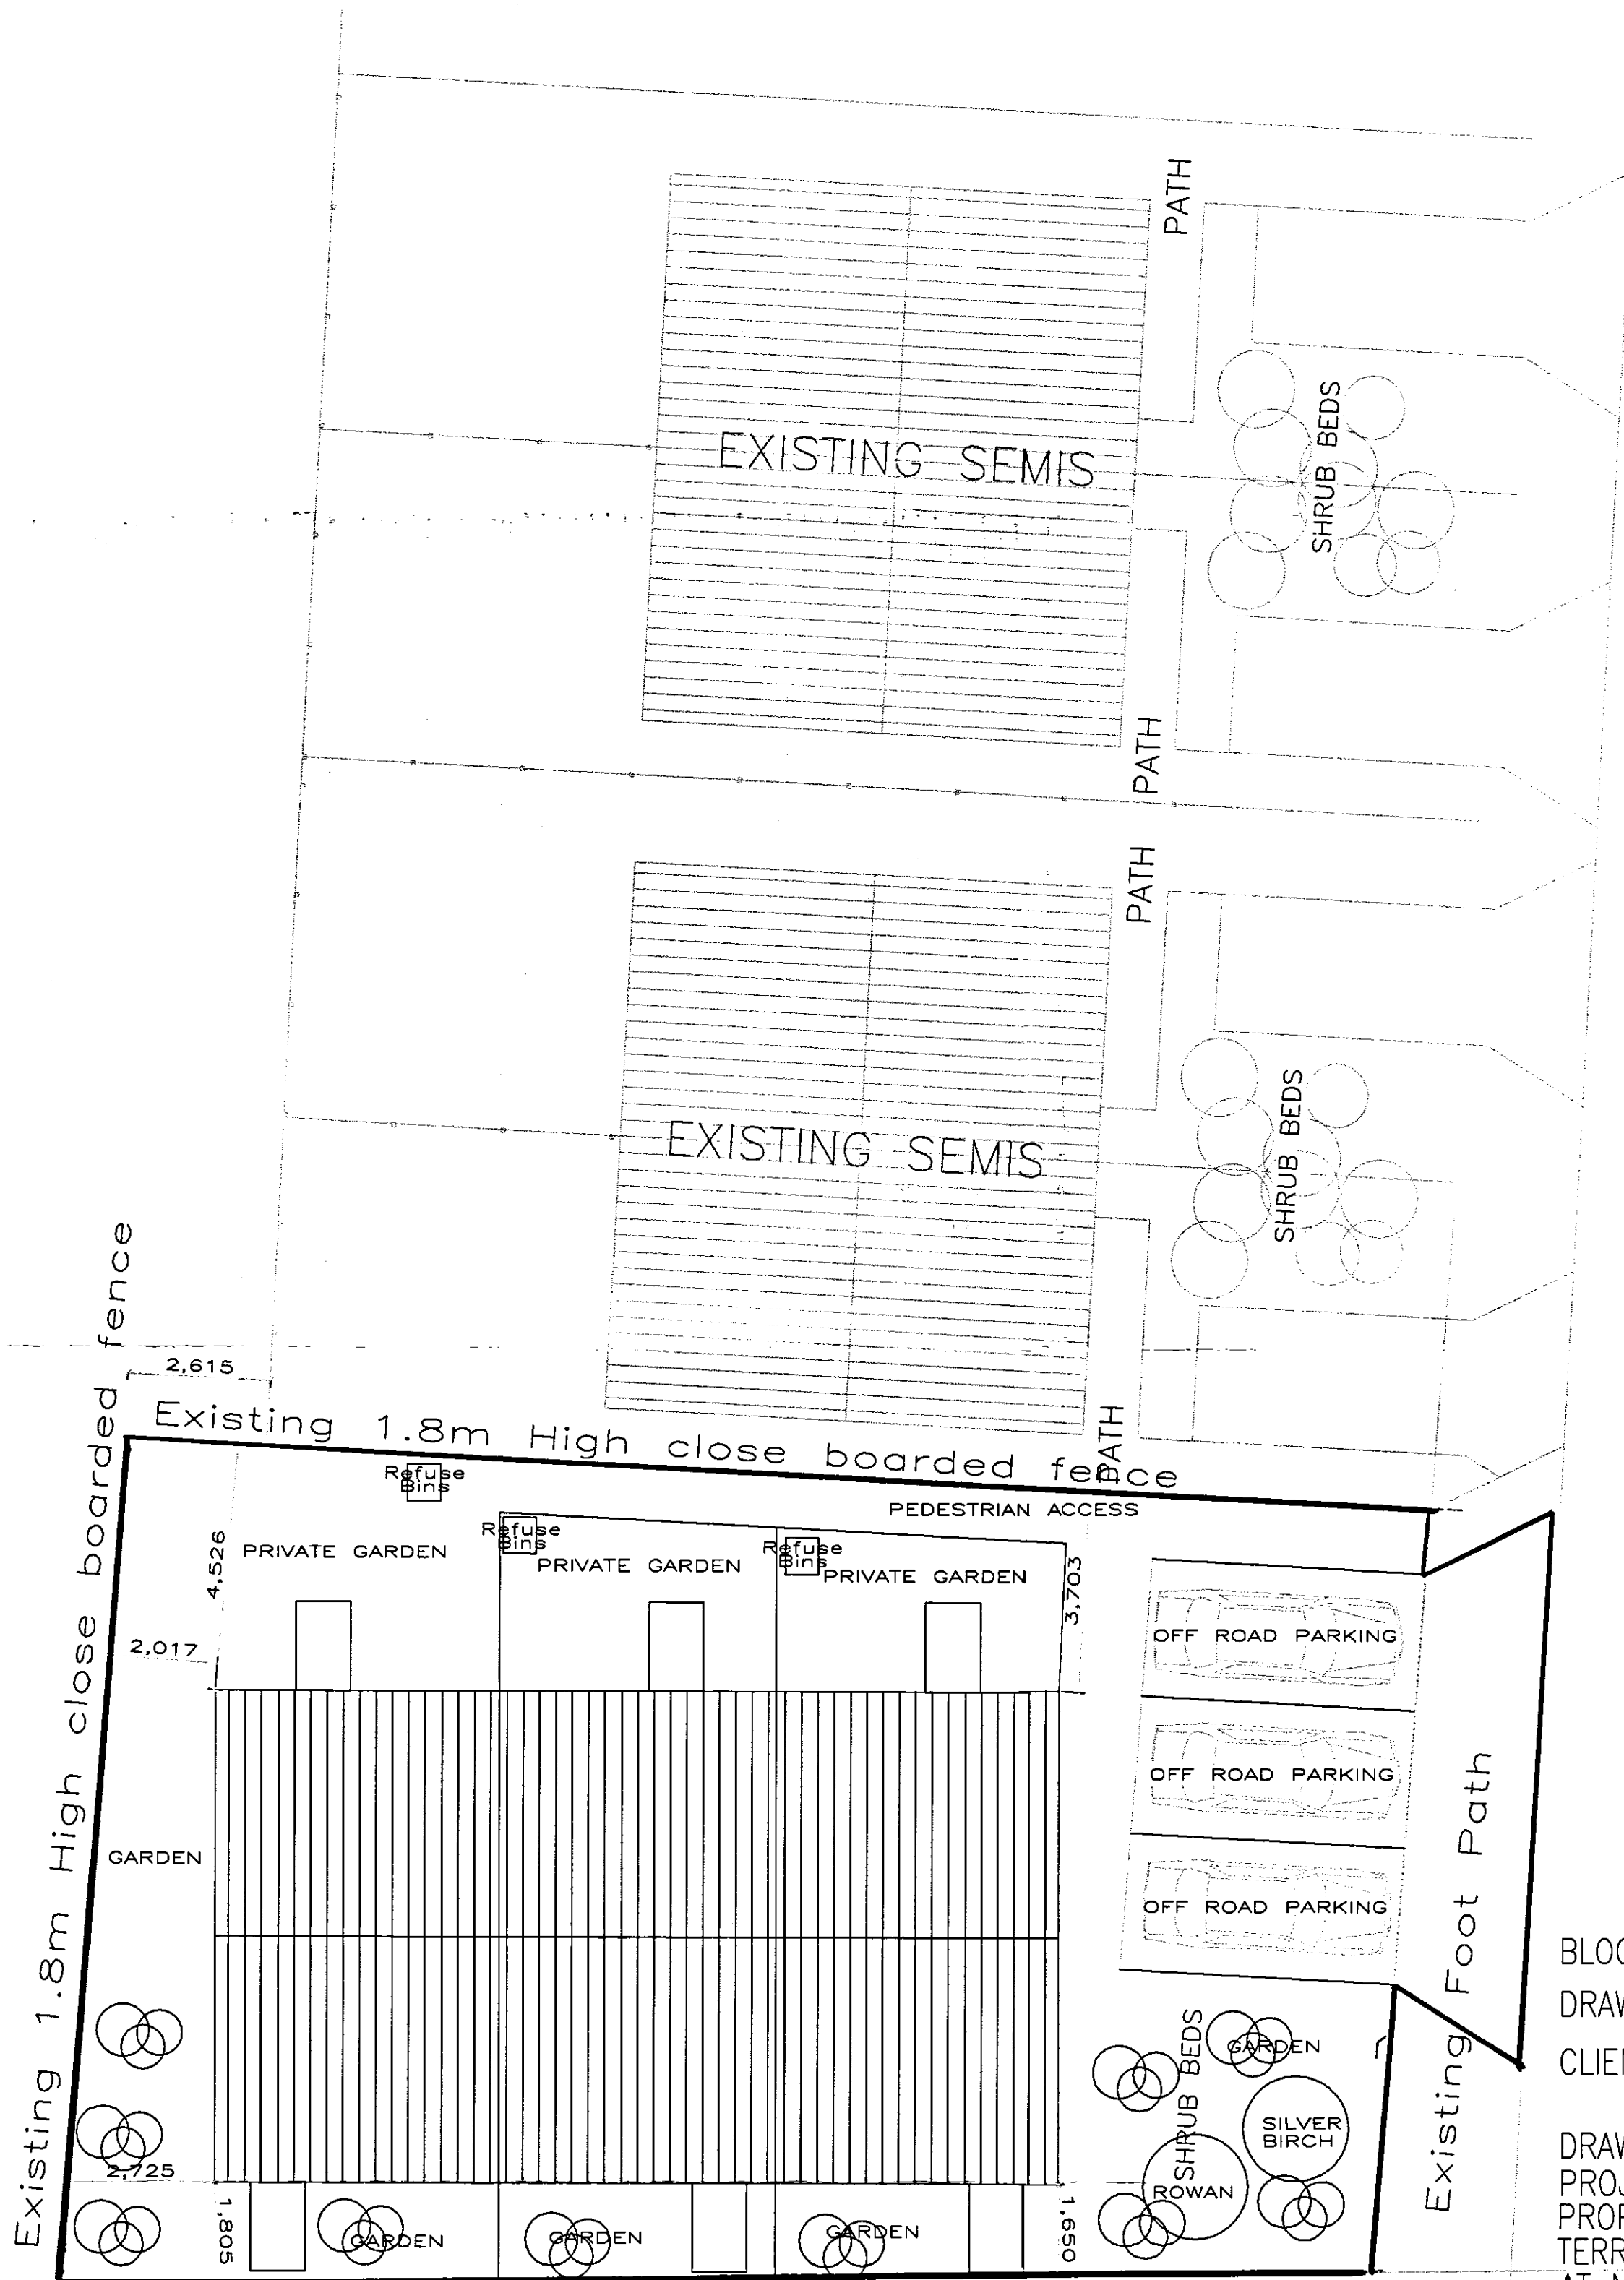

WHARF STREET

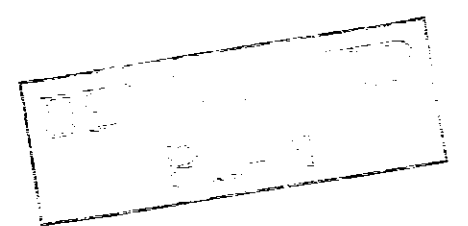

BLOCK PLAN
DRAWING/FILE No 1108 -07
CLIENT ML ENGINEERING

DRAWING/FILE No 1108 -07
PROJECT
PROPOSED 3 x 3 BEDROOM
TERRACED TOWN HOUSES
AT NENE QUAY/WHARF STREET
SUTTON BRIDGE

SCALE 1=100
DATE NOV 07
DRAWN D.B

Issued	
Revisions	

ARCHITECTURAL TECHNICIANS
DANBROOKE HOUSE STATION ROAD
WISBECH ST MARY
WISBECH CAMBS. PE13 4RW
Telephone 01945410421
Facsimile 01945410400

Existing wall retained. New pedestrian access points to be made
Wall fabric to be overhauled

NENE QUAY

21/10/07
1677/07