


Key

- Existing tree to be retained
- Existing hedge to be retained
- Proposed tree
- Proposed hedgerow
- Grassed area

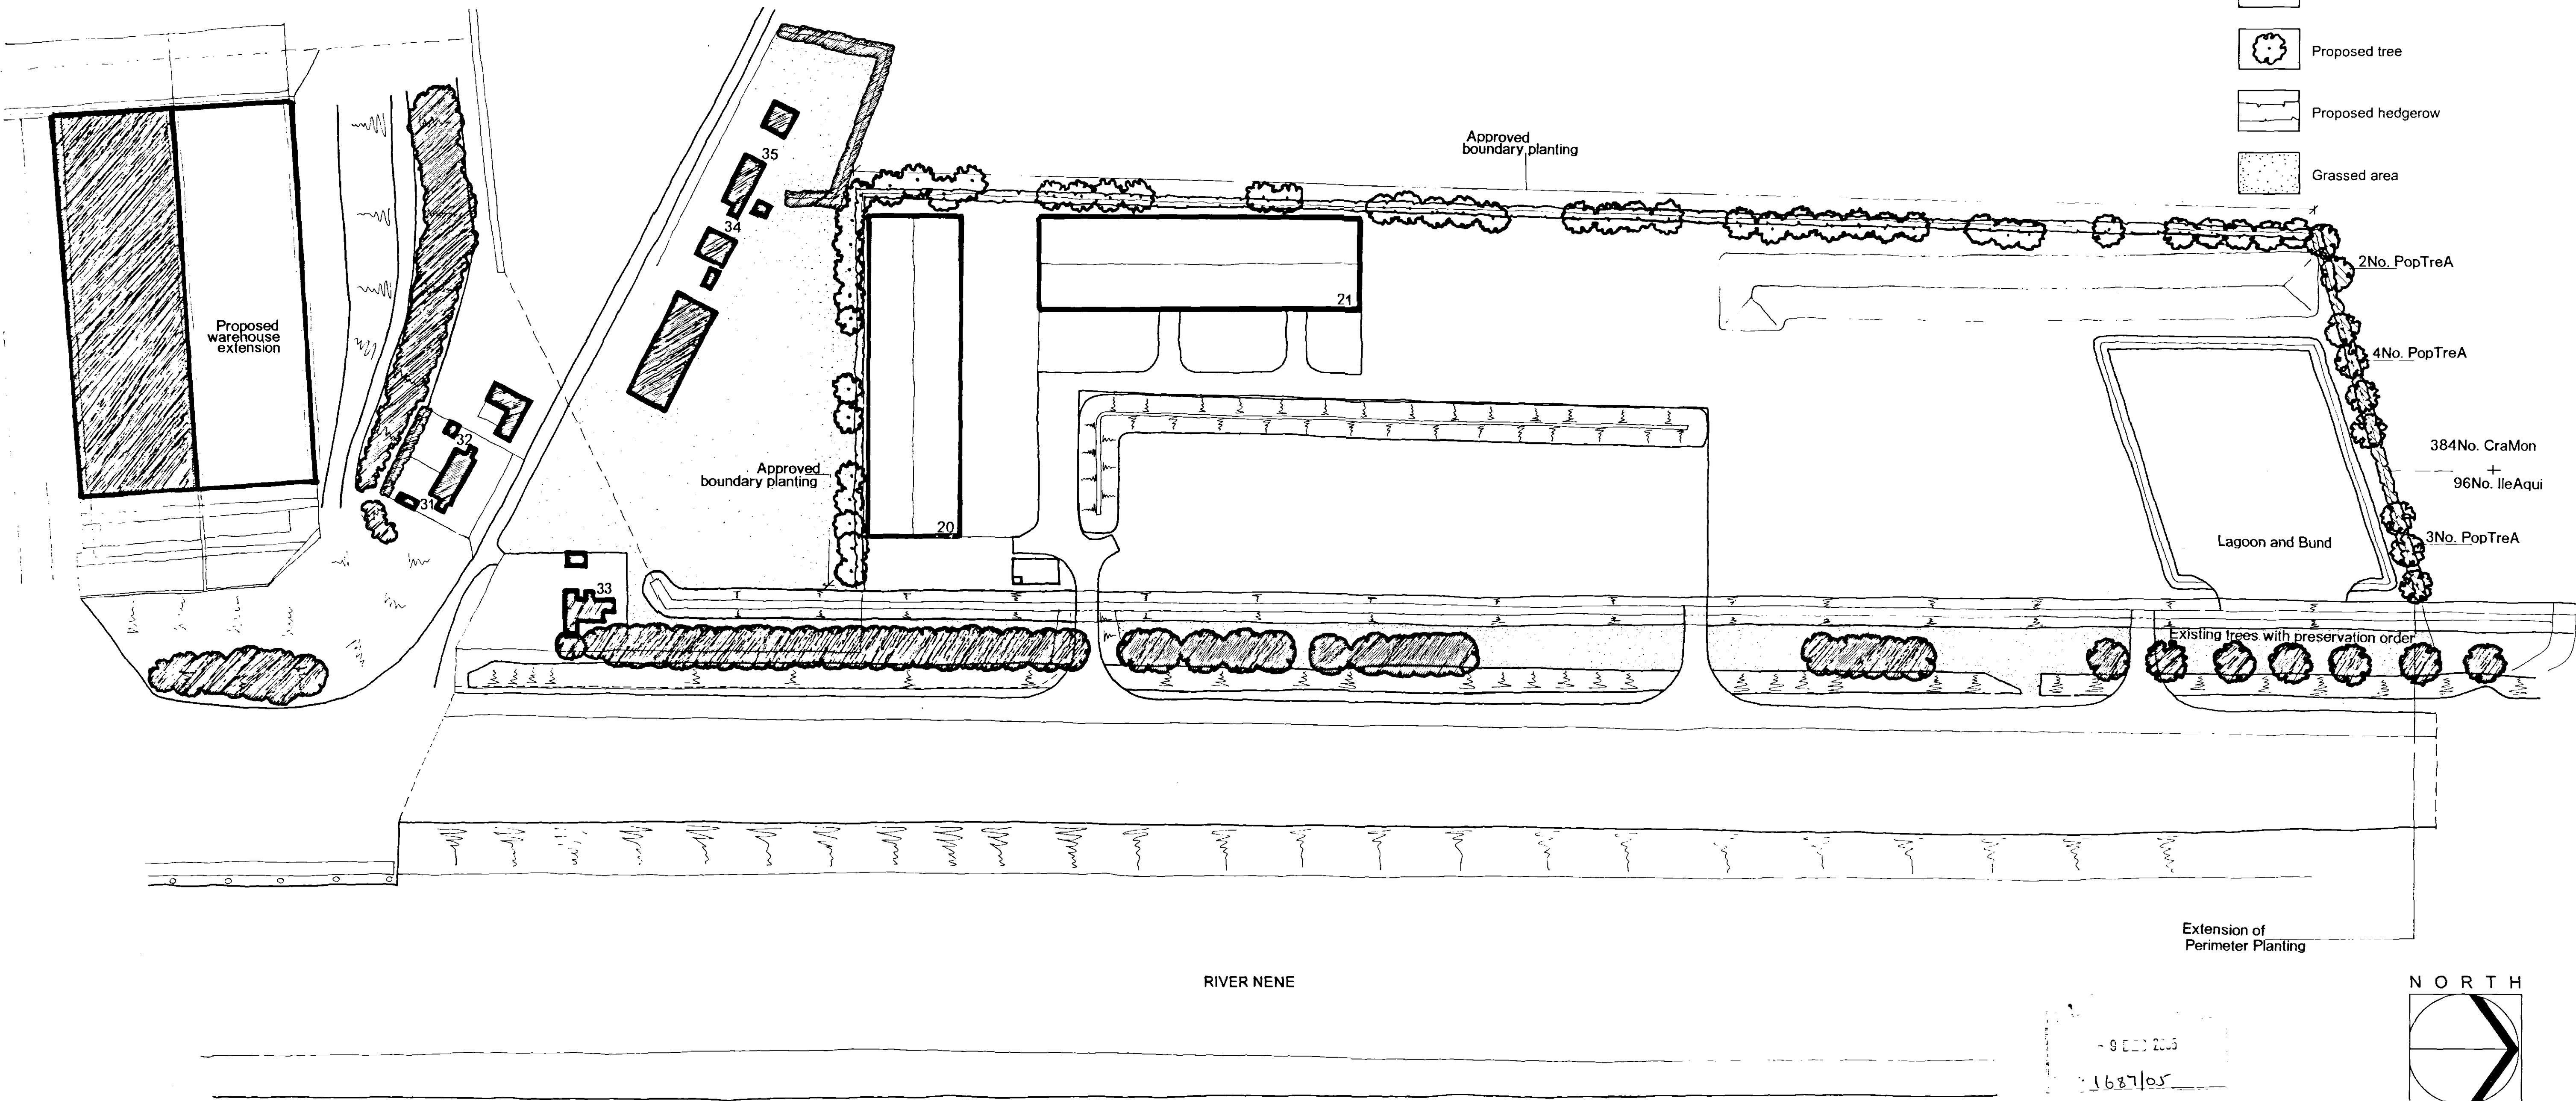

TREES								
Qty	Abbr	Species	Form	Height (cm)	Girth (cm)	Root Condition	Min. No. of Branches	No. of Transplants
9	PopTreA	Populus tremula 'Aspen'	EHS	200-250	6-8	Bagged	5	2x

HEDGING							
Qty	Abbr	Species	Form	Height (cm)	Root Condition	Min. No. of Breaks	Planting Distance
96	IleAqui	Ilex aquifolium	Leader & laterals	20-30	1L	3	500ctrs
334	CraMon	Crataegus monogyna	Bushy	30-45	Transplant 1+1		500ctrs

Note: To be planted in a double staggered row with plants at 500mm ctrs and 500mm between rows



DRAWING

5 DEC 2005

Rev.	By	ISSUED	Notes	Date
------	----	--------	-------	------

THE ROBERT DOUGHTY CONSULTANCY LIMITED

TOWN AND COUNTRY PLANNING-LANDSCAPE ARCHITECTURE

32 High Street, Helpingsham, Steepleford, Lincolnshire, NG34 0FA

Tel: (01529) 421648 Fax: (01529) 421358 Website: www.rdc-landplan.co.uk E mail: admin@rdc-landplan.co.uk

Client: Port Sutton Bridge Limited

Project: Proposed open storage, earth bund and access road

Drawing title: Landscape details

Job No. 473-8	Drawing No. L01	Rev.	Drawn FG
Scale 1:1000	Date November 2005	Checked	

DO NOT SCALE from this drawing. All measurements should be checked against on site conditions and any discrepancies should be brought to the attention of the Robert Doughty Consultancy.