


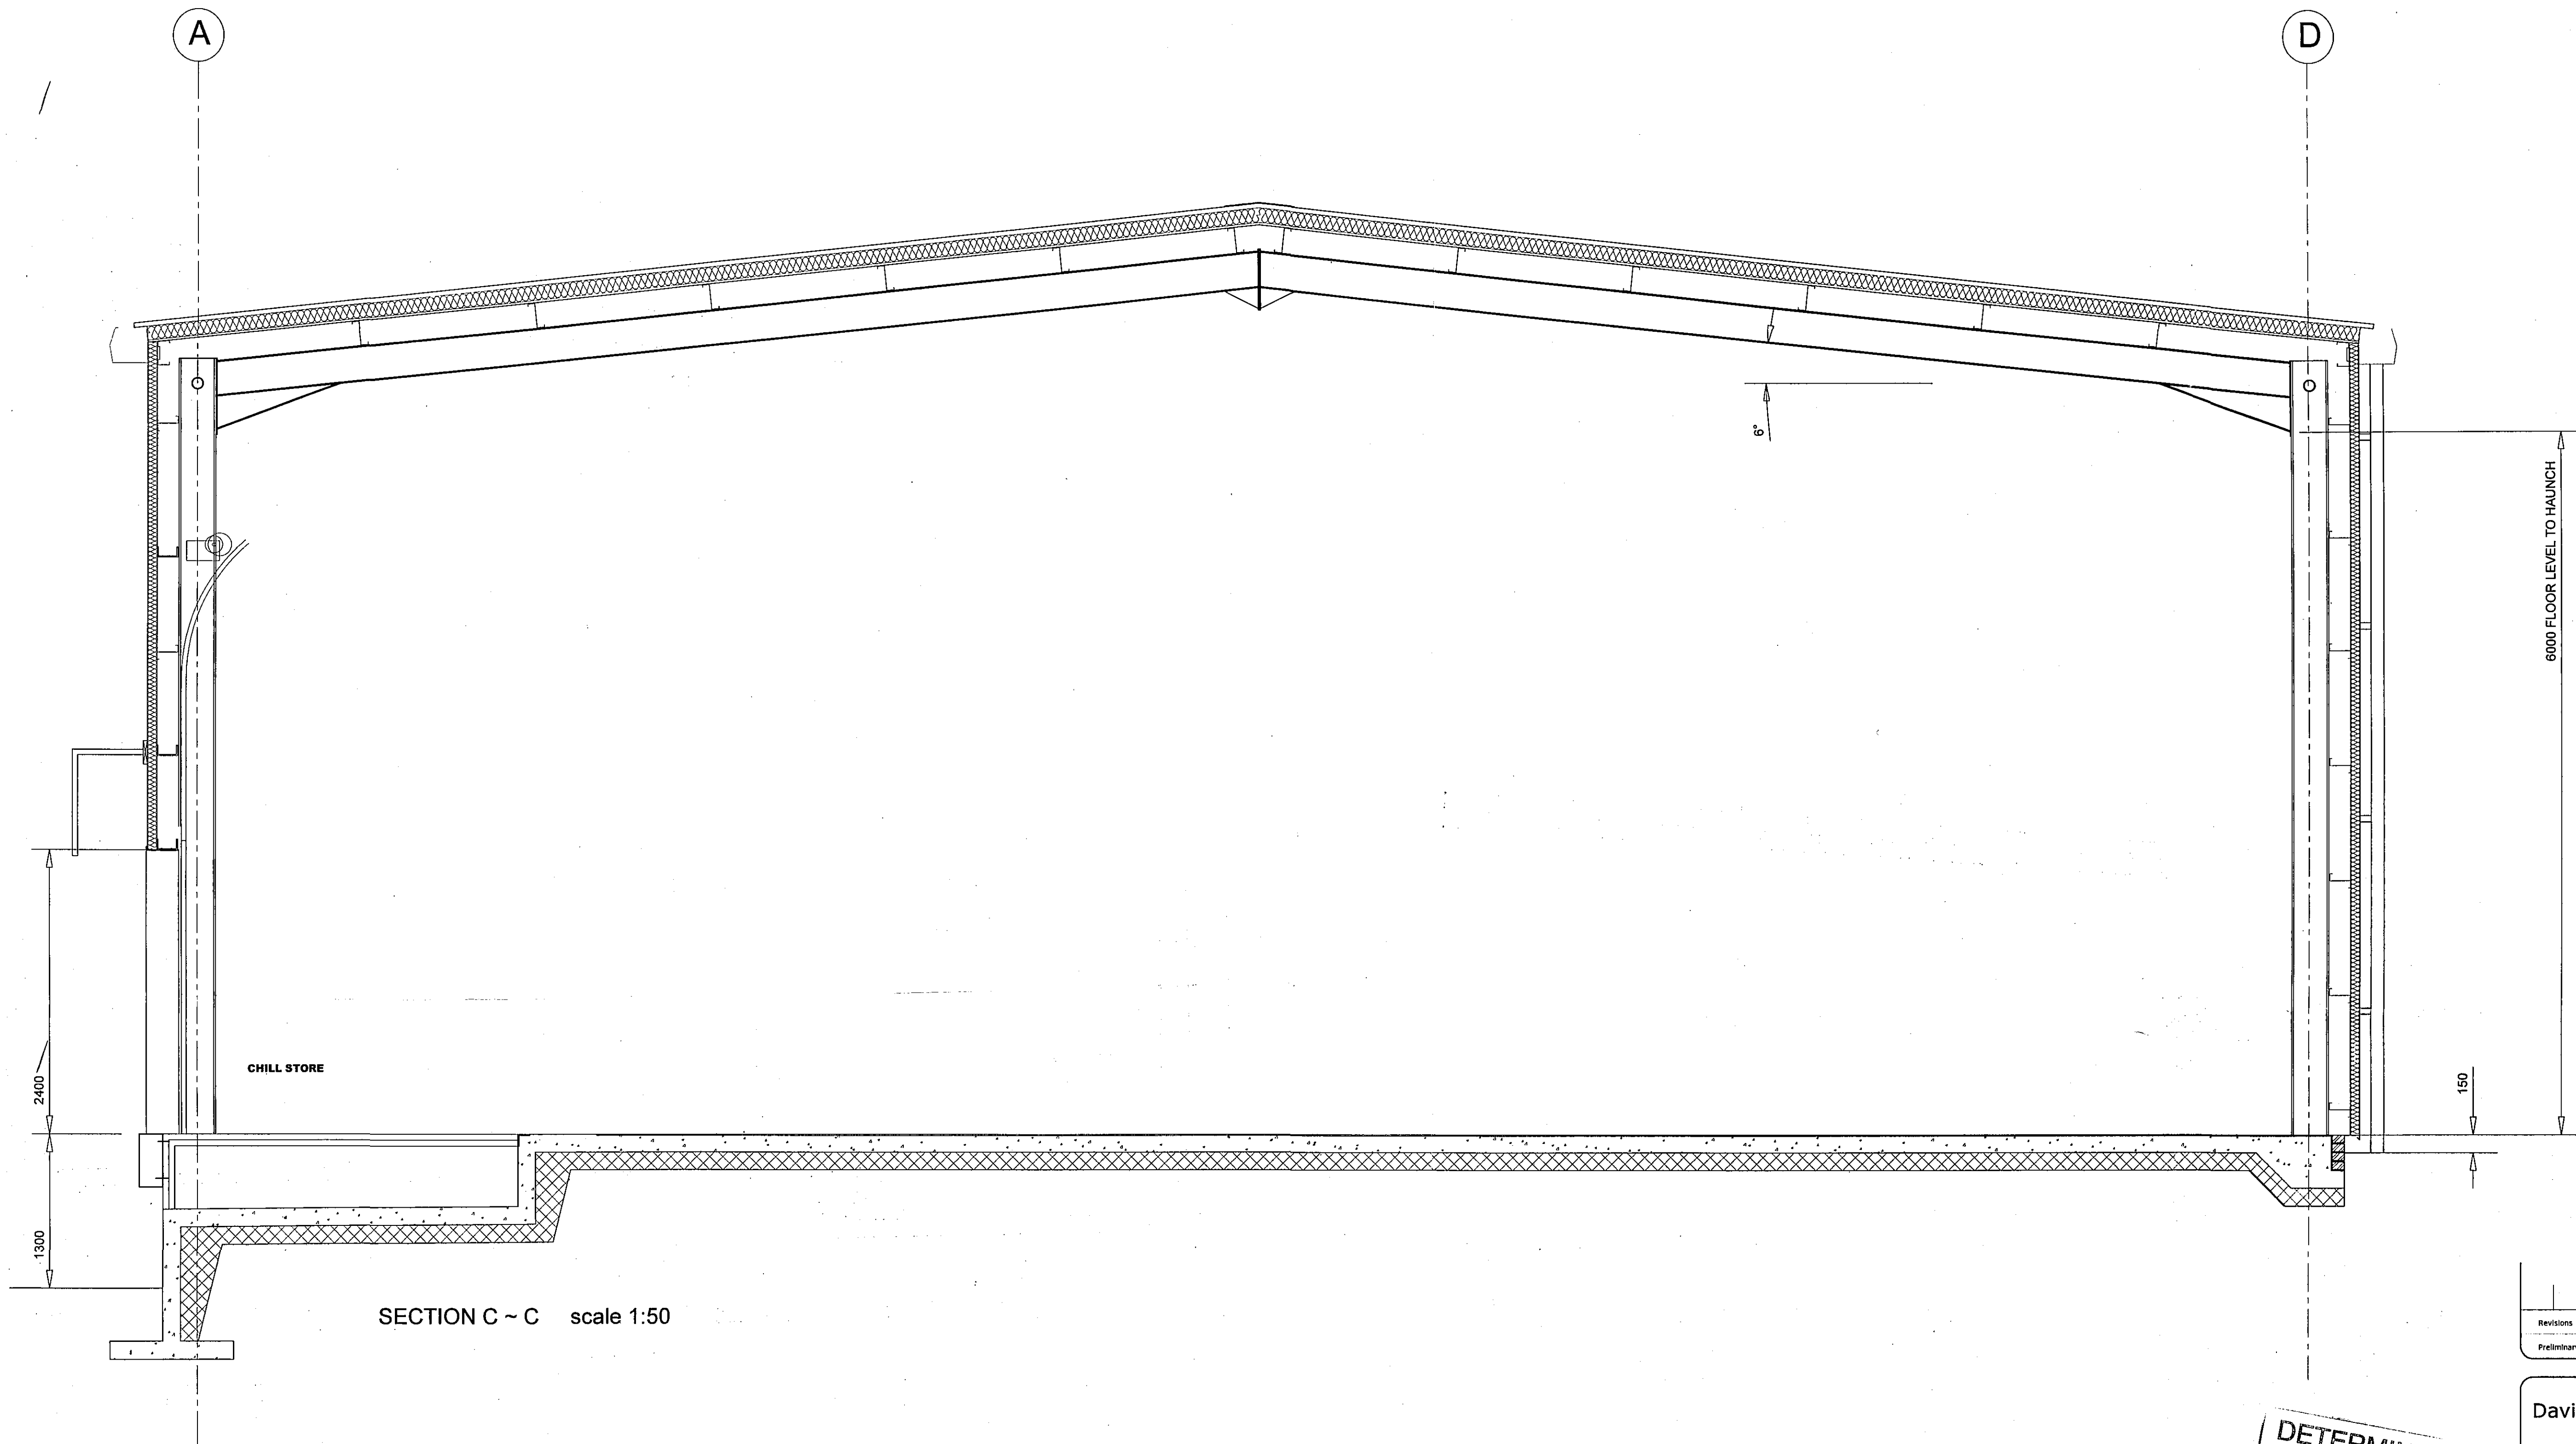

SECTION C ~ C scale 1:50

PRELIMINARY

DETERMINED
PLAN

SHDC
PLANNING & DEVELOPMENT
28 DEC 2005
Ref. 1746/03

Revisions				
Preliminary		For Construction		

David Trundle Design Services Ltd

Tel: 01553 617700
Fax: 01553 617874
E-mail: enquiries@trundleddesign.co.uk

Salgate Barn
Islington Road
Tilney All Saints
Kings Lynn
Norfolk PE34 4RY

Project Title
DRW HOWLING
WINGLAND ENTERPRISE PARK
SUTTON BRIDGE
SPALDING

PROPOSED WORKSHOP, OFFICES &
LORRY PARKING AREAS

Drawing Title
SECTION C ~ C

Scale 1:50	Date NOV 05	Drawn SLB
---------------	----------------	--------------

Drawing Number
02-107-105

Copyright:
This drawing must not be re-issued, loaned or copied without the
consent of David Trundle Design Services Limited
Do not scale this drawing, use only figured or grid dimensions
All dimensions to be checked by contractor on site prior to start of works