


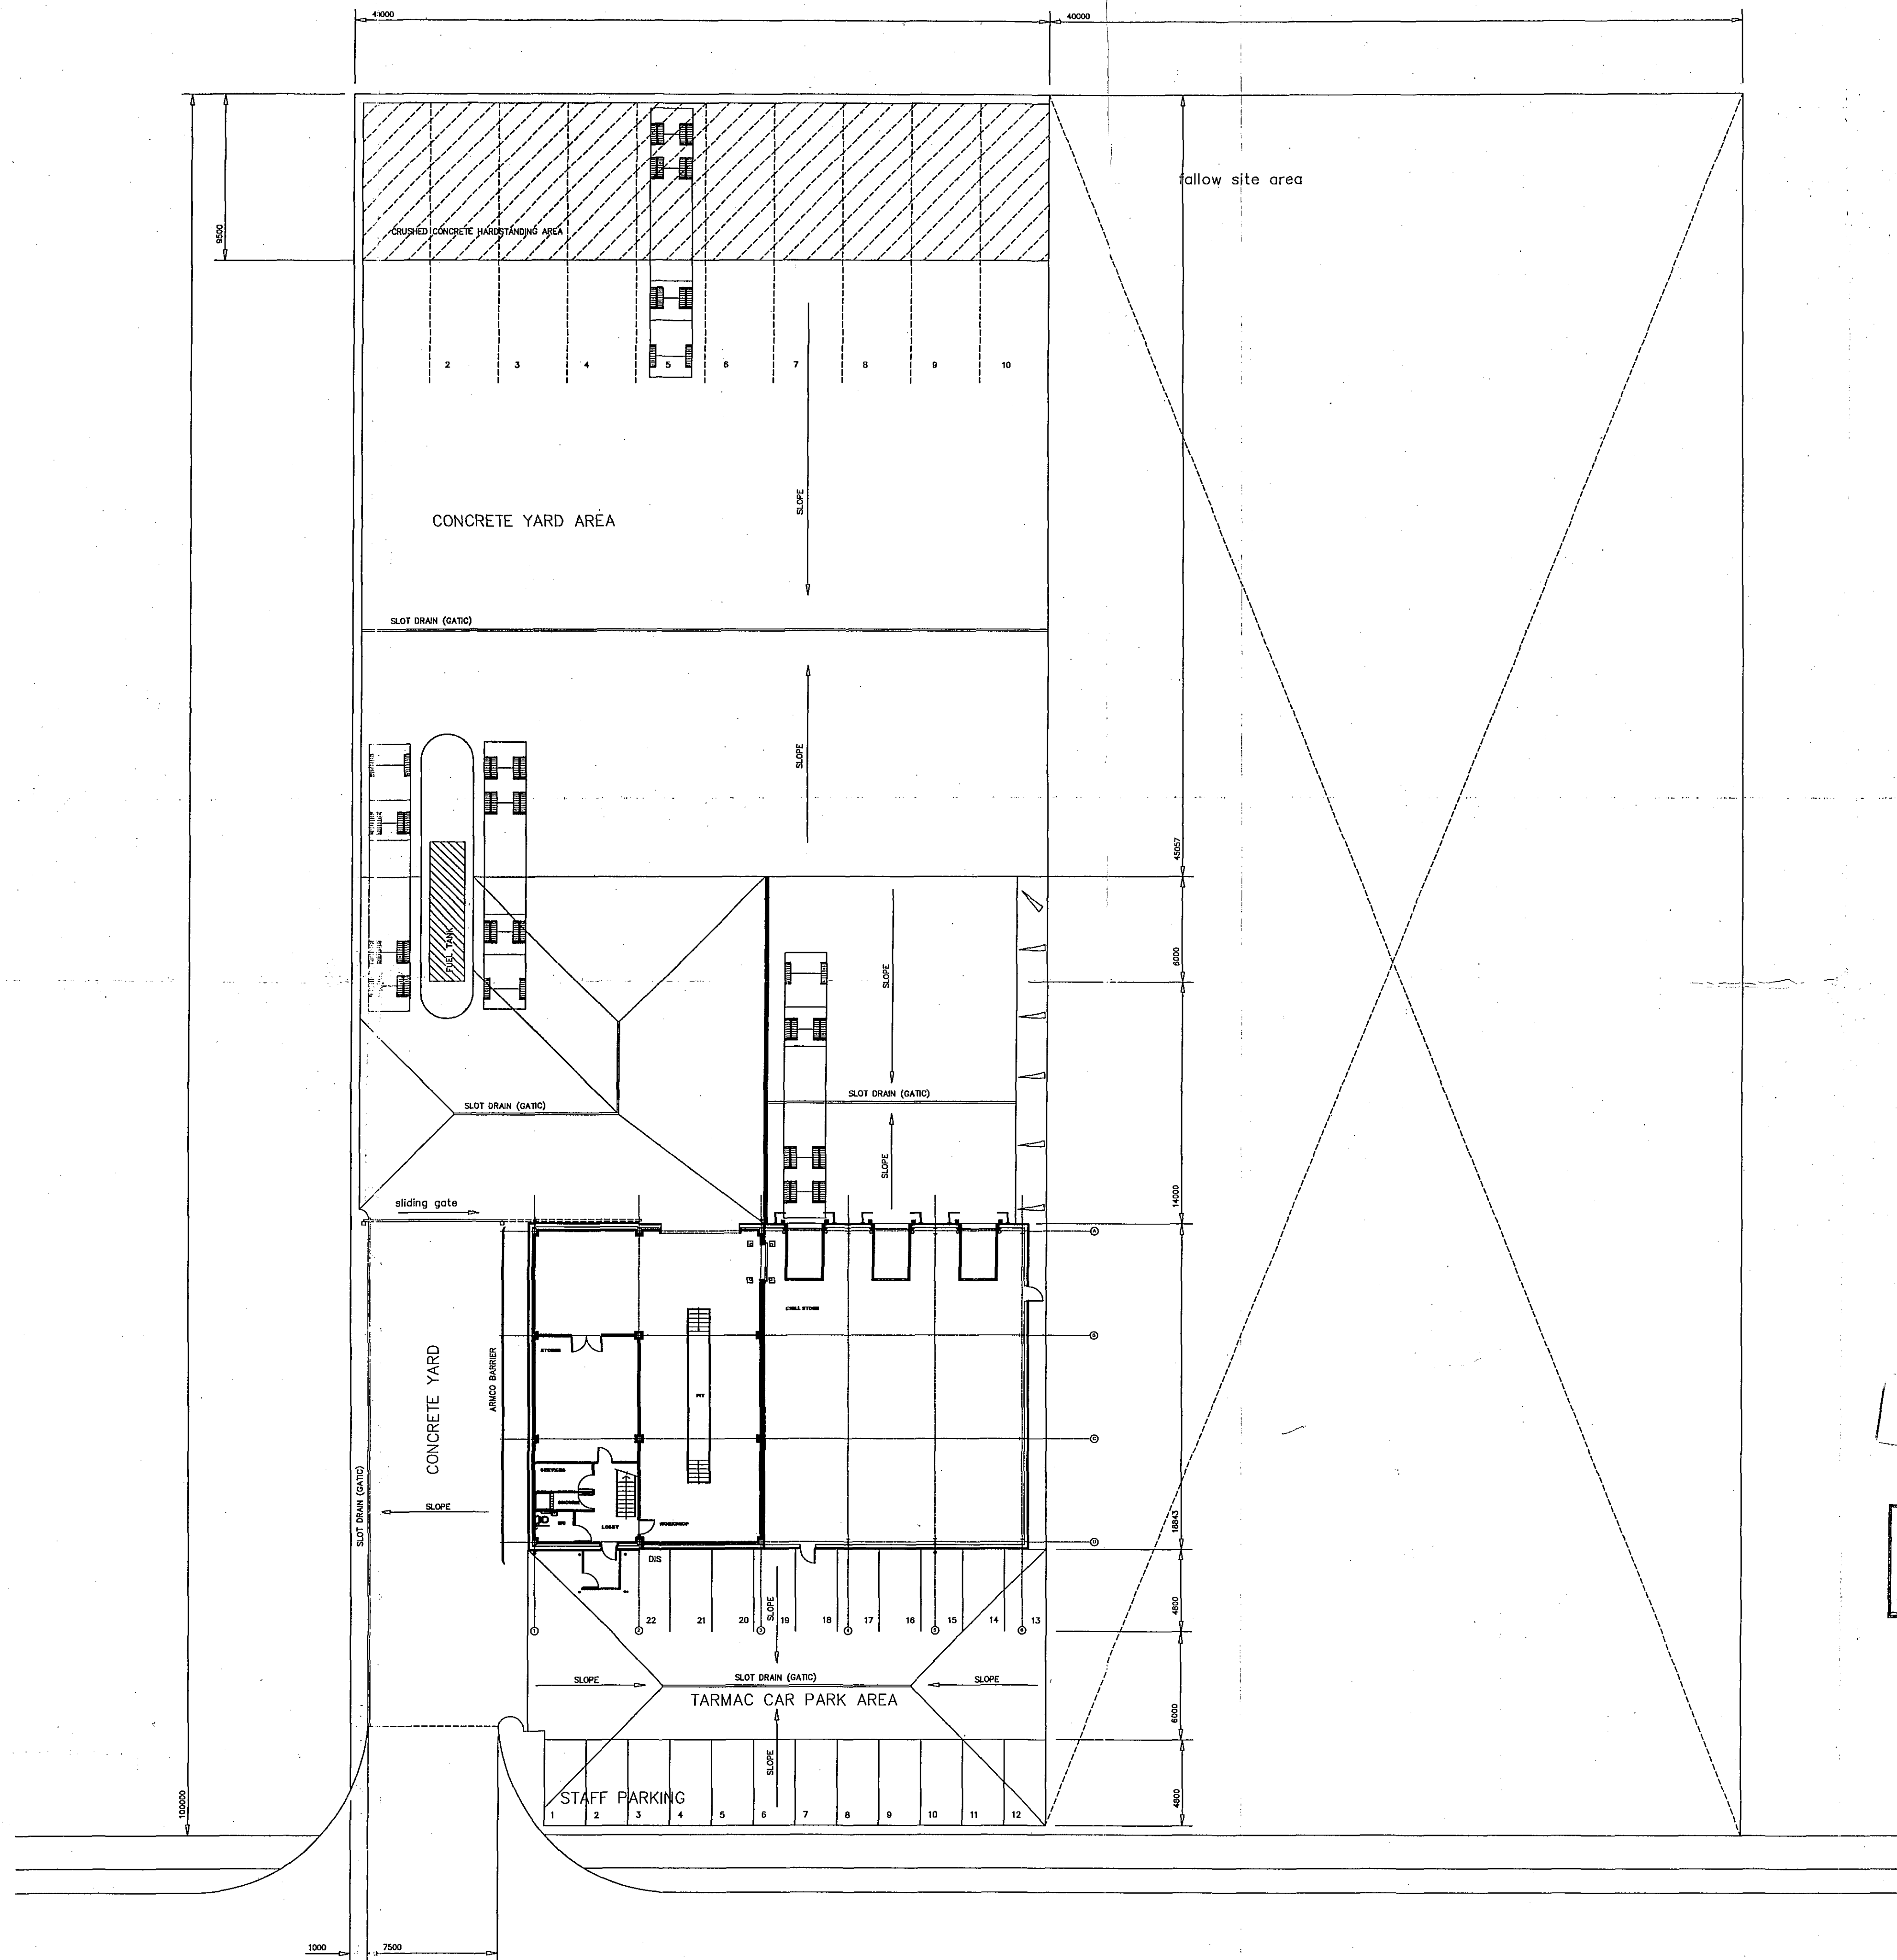

**DETERMINED  
PLAN**

SHDC  
PLANNING & DEVELOPMENT  
28 DEC 2005  
Ref. 1746/05

|             |          |                                 |
|-------------|----------|---------------------------------|
| D           | 25.11.05 | WORKSHOP/STORES WALL REVISED    |
| C           | 21.11.05 | REVISED BUILDING LAYOUT ADDED   |
| B           | 4.11.05  | UPDATED TO CLIENTS REQUIREMENTS |
| A           | 1.11.05  | INITIAL ISSUE                   |
| Revisions   |          |                                 |
| Preliminary |          | For Construction                |

**David Trundle Design Services Ltd**

Tel: 01553 617700  
Fax: 01553 617874  
E-mail: enquires@ctrundleydesign.co.uk

Salgate Barn  
Islington Road  
Tilney All Saints  
Kings Lynn  
Norfolk PE34 4RY

Project Title  
**DRW HOWLING  
WINGLAND ENTERPRISE PARK  
SUTTON BRIDGE  
SPALDING**

**PROPOSED WORKSHOP, OFFICES &  
LORRY PARKING AREAS**

Drawing Title  
**PROPOSED SITE LAYOUT PLAN**

Scale  
**1:200**

Date  
**NOV 05**

Drawn  
**SLB**

Drawing Number  
**02-107-200D**

Copyright:  
This drawing must not be re-issued, loaned or copied without the  
consent of David Trundle Design Services Limited  
Do not scale this drawing, use only figured or grid dimensions  
All dimensions to be checked by contractor on site prior to start of works