


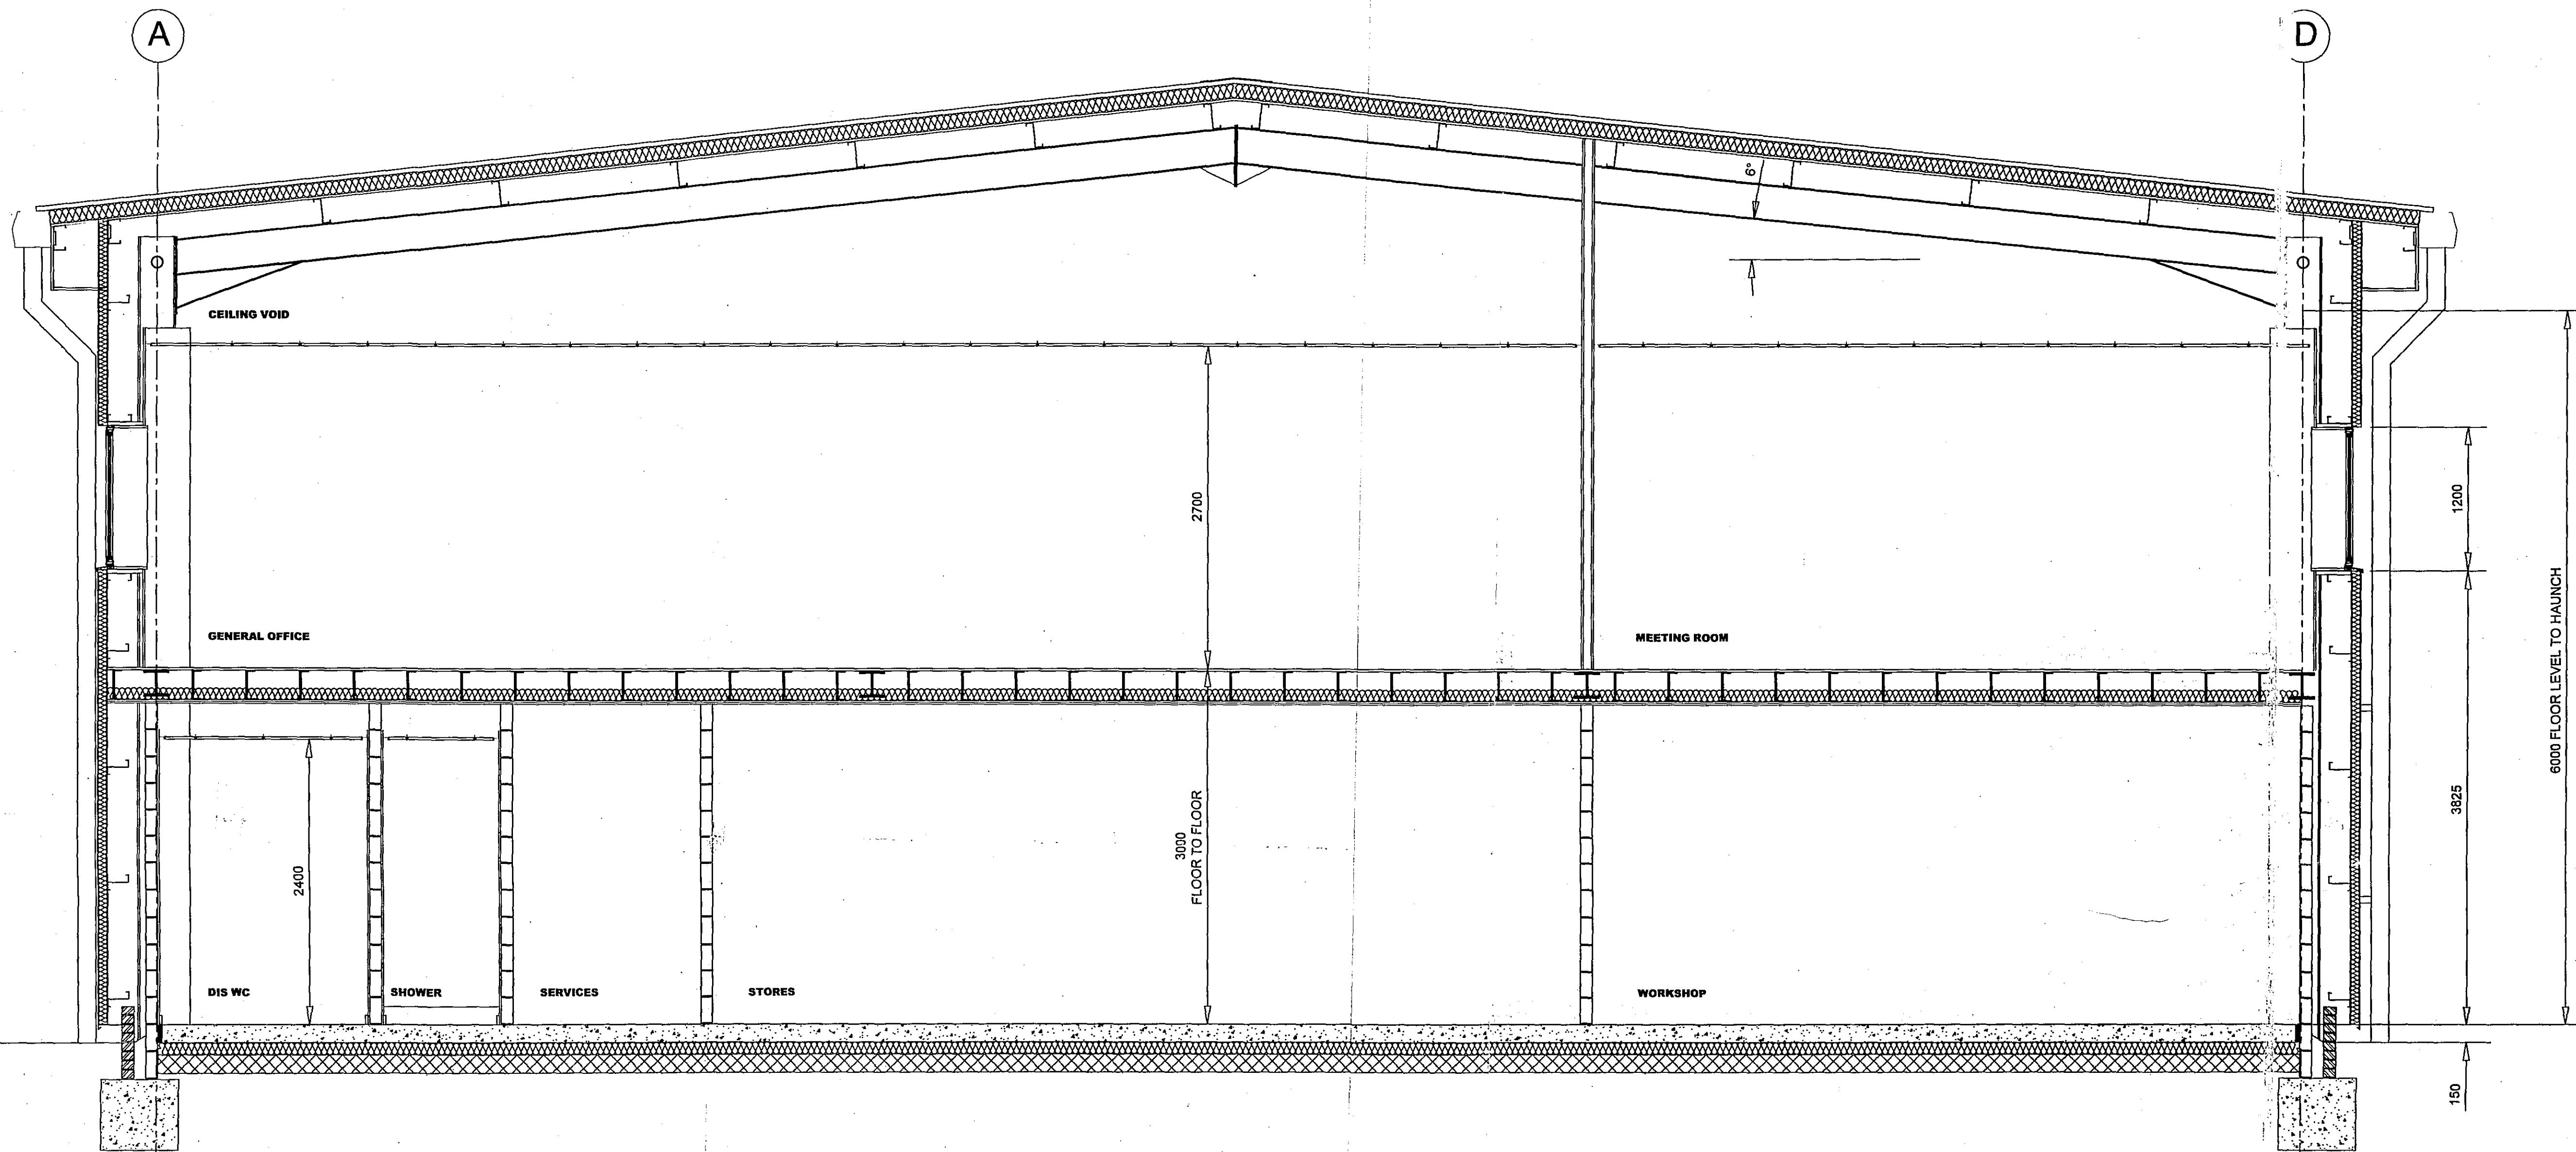

SECTION A ~ A scale 1:50

PRELIMINARY

A	25.11.05	STORES/WORKSHOP WALL POSITION REVISED
Revisions		
Preliminary		For Construction

David Trundle Design Services Ltd

Tel: 01553 617700
 Fax: 01553 617874
 E-mail: enrures@dttrundleysdesign.co.uk

Salgate Barn
 Edlington Road
 Tilney All Saints
 Kings Lynn
 Norfolk PE34 4RY

SHDC
 PLANNING & DEVELOPMENT
 28 DEC 2005
 Ref: 1746/05

**DETERMINED
 PLAN**

Project Title		
DRW HOWLING WINGLAND ENTERPRISE PARK SUTTON BRIDGE SPALDING		
Drawing Title		
SECTION A ~ A		
Scale	Date	Drawn
1:50	NOV 05	SLB
Drawing Number		
02-107-103A		

Copyright:
 This drawing must not be re-issued, loaned or copied without the
 consent of David Trundle Design Services Limited
 Do not scale this drawing, use only figured or grid dimensions
 All dimensions to be checked by contractor on site prior to start of works