



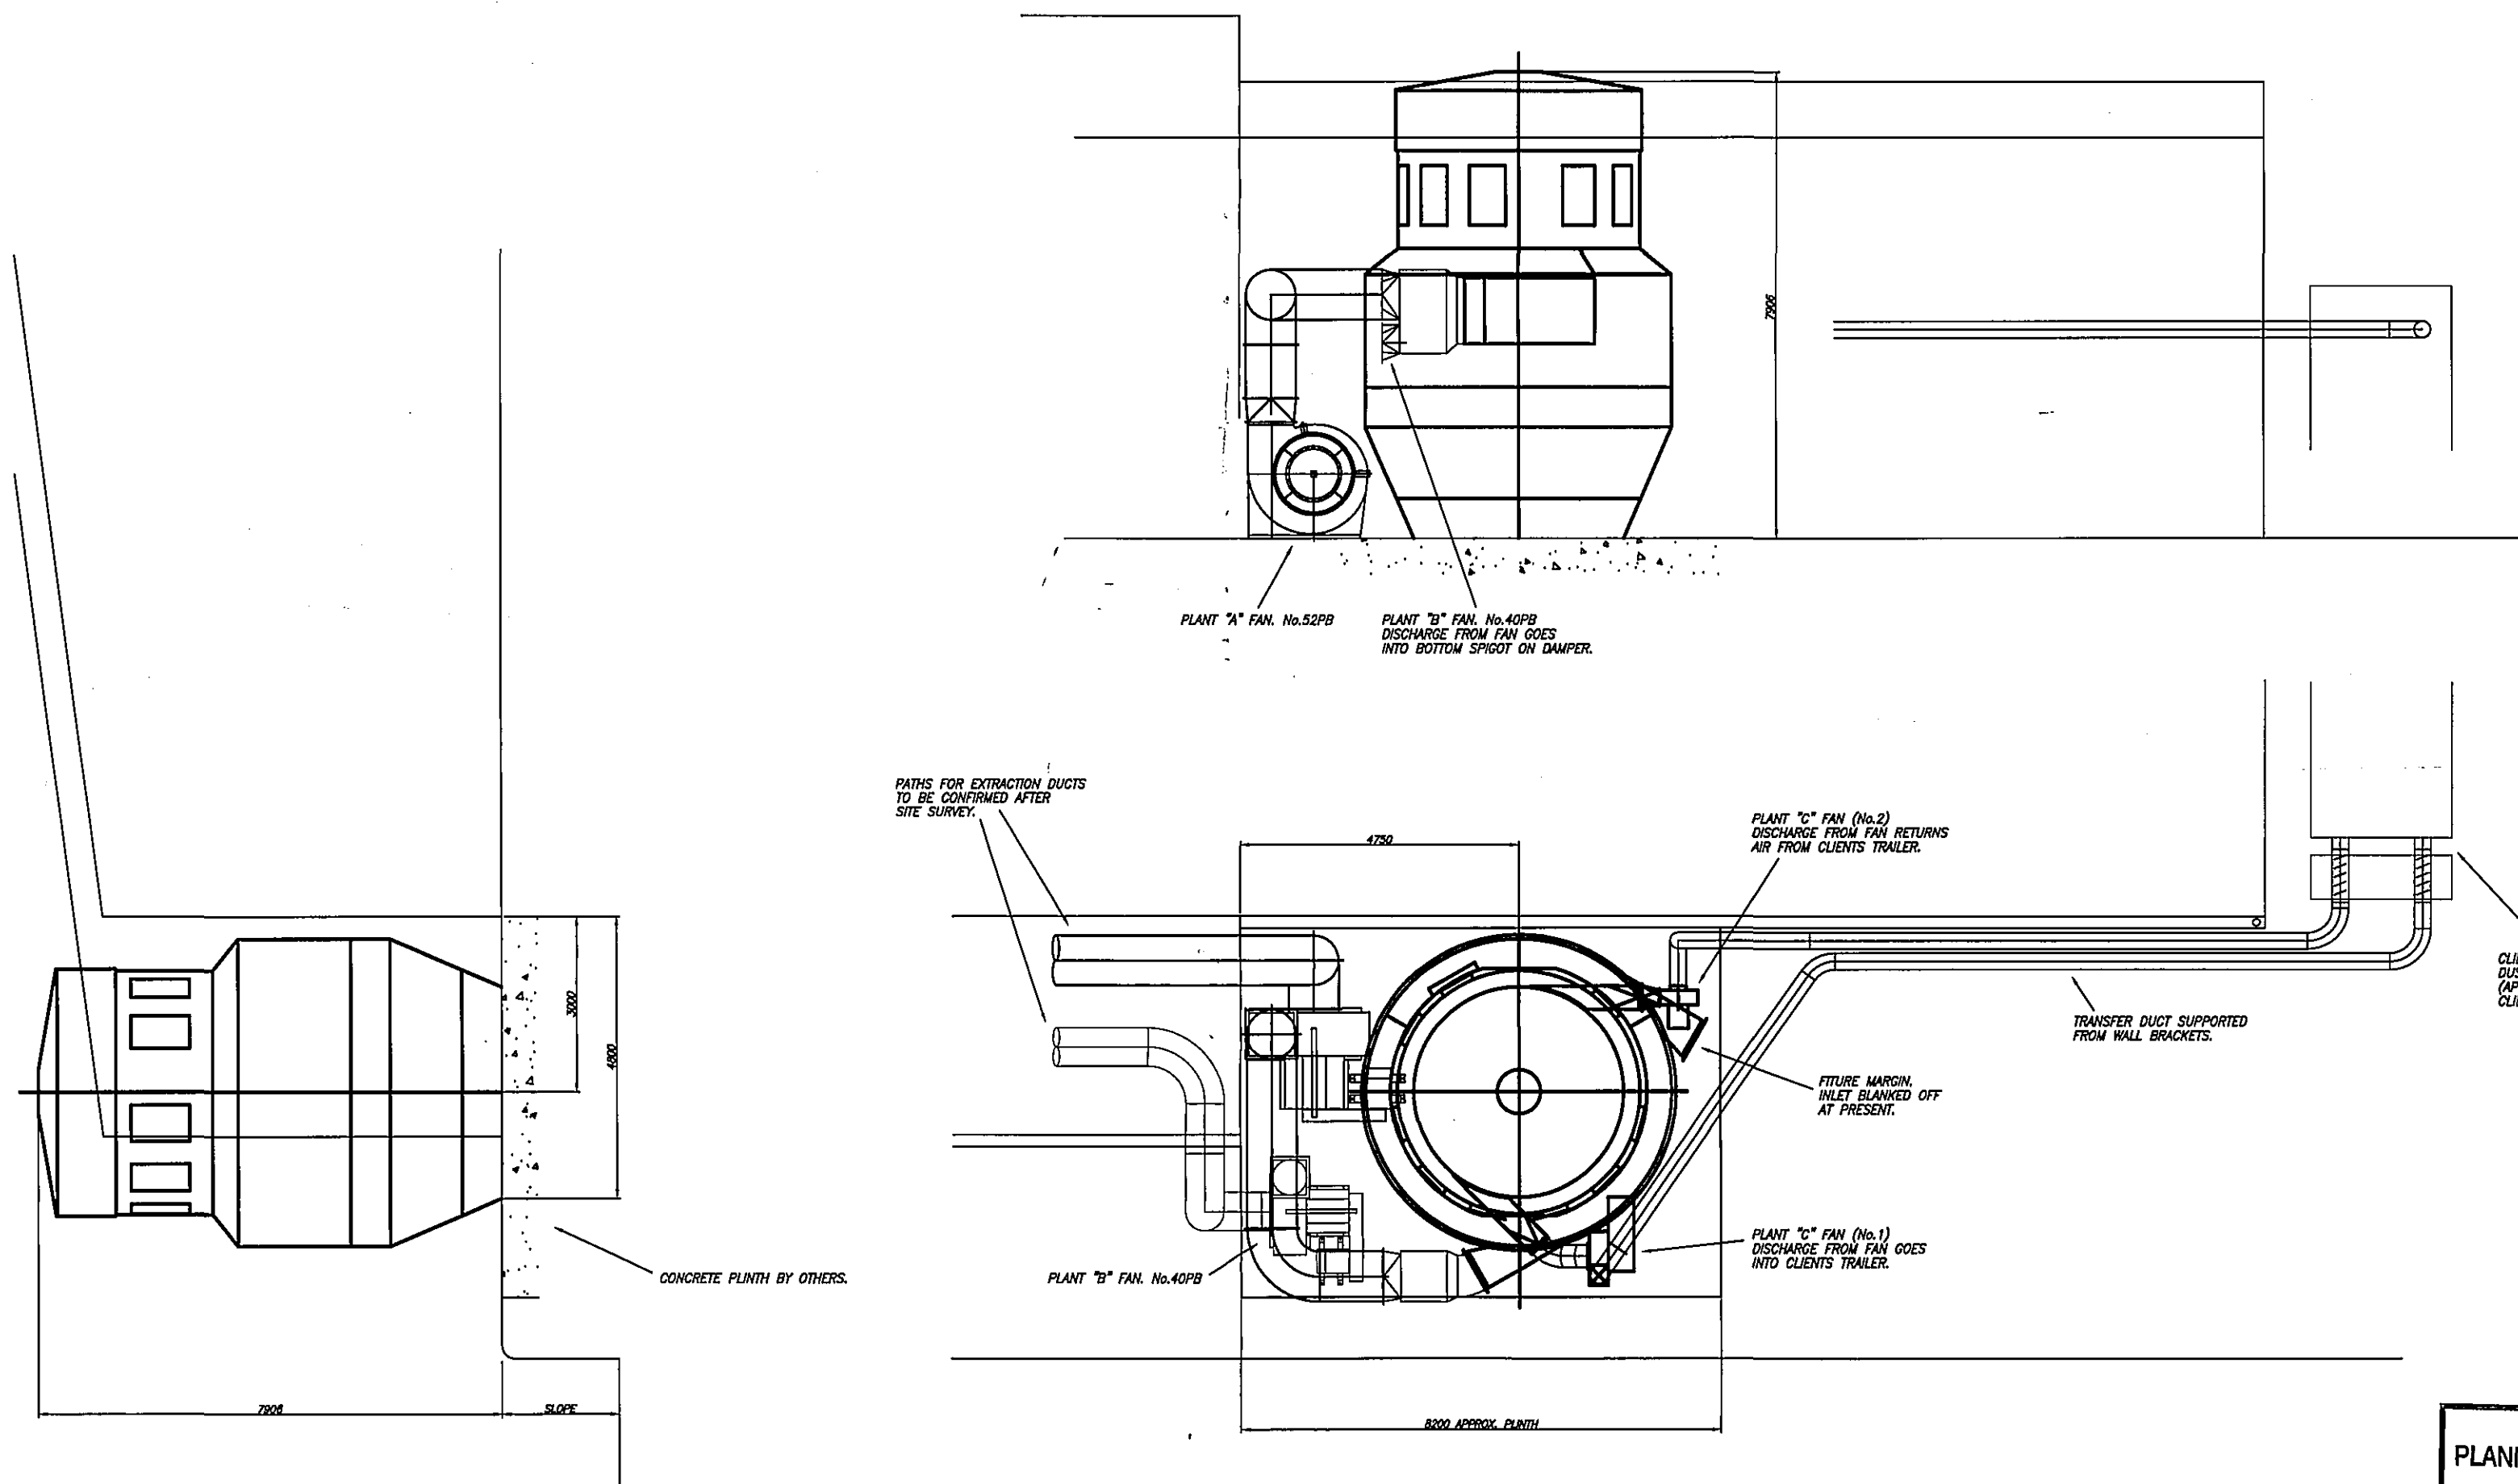

SHDC
PLANNING & DEVELOPMENT
27 DEC 2006
Ref. 1778/06

DETERMINED
PLAN

REV.	REVISION NOTES	DATE	APP'D	D	G	J	K	L	DRAWN BY	INT. APPROVED BY	ALL dimensions in millimetres (mm) unless stated otherwise	SCALE	Tel: 0116 2713312	Job Ref: 23862
B			E		H				C. FOWLE	CLIENT APPROVED DRG.	Tolerances:- Working out & cutting dimensions ±0.5mm Formed & assembled dimensions upto 500mm ±1mm above 500mm ±2mm	1:100		
C			F		I				CLIENT DAGLESS	DATE	Angles			

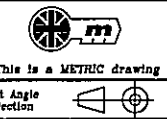

DUSTRACTION
Limited
PROPOSED LOCATION OF
NEW FILTER AND FANS.

DRAWING No.
23862-1