





Existing Front elevation (East) 1:100

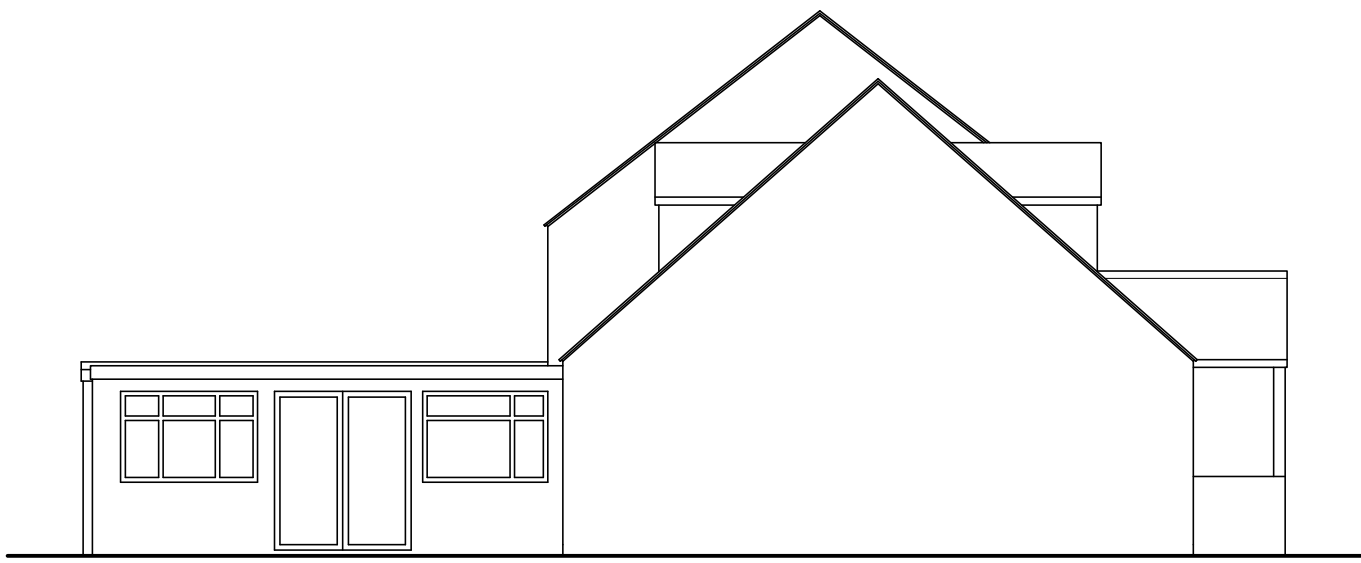


Existing Side elevation (South) 1:100




Existing Rear elevation (West) 1:100

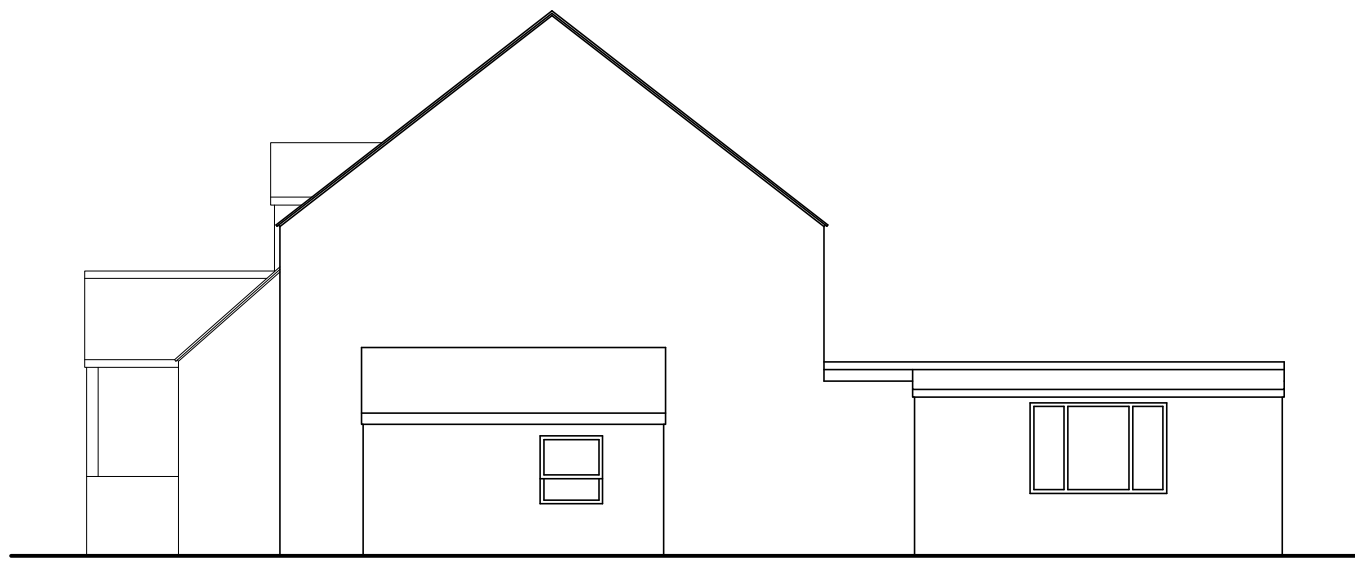


Existing Side elevation (North) 1:100

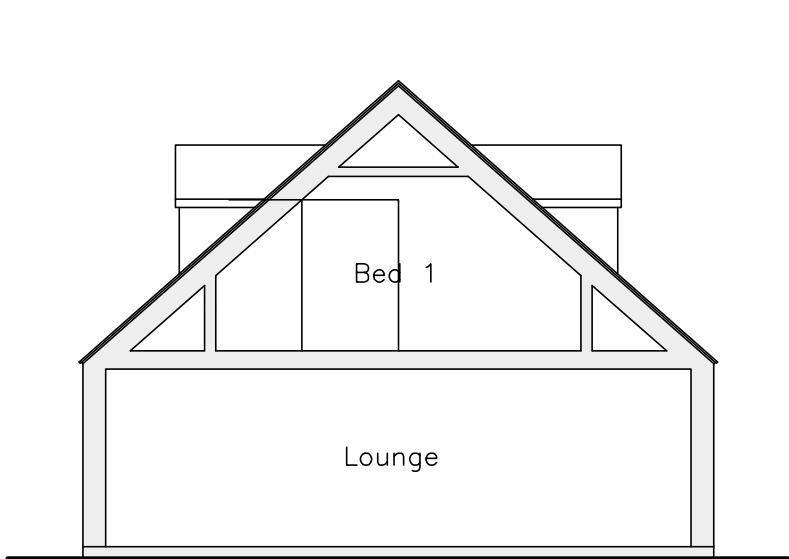

Existing Section A-A 1:100

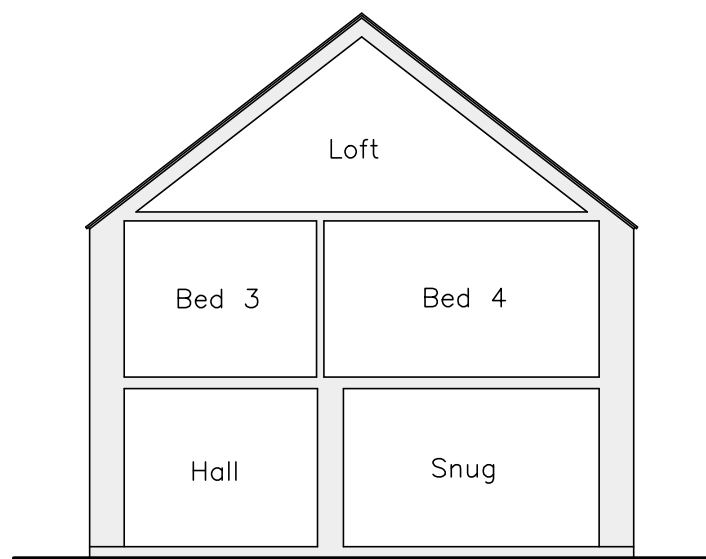



Existing Section B-B 1:100

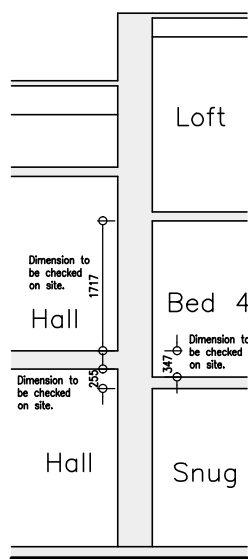


Existing Section C-C 1:100




Location Plan 1:1250

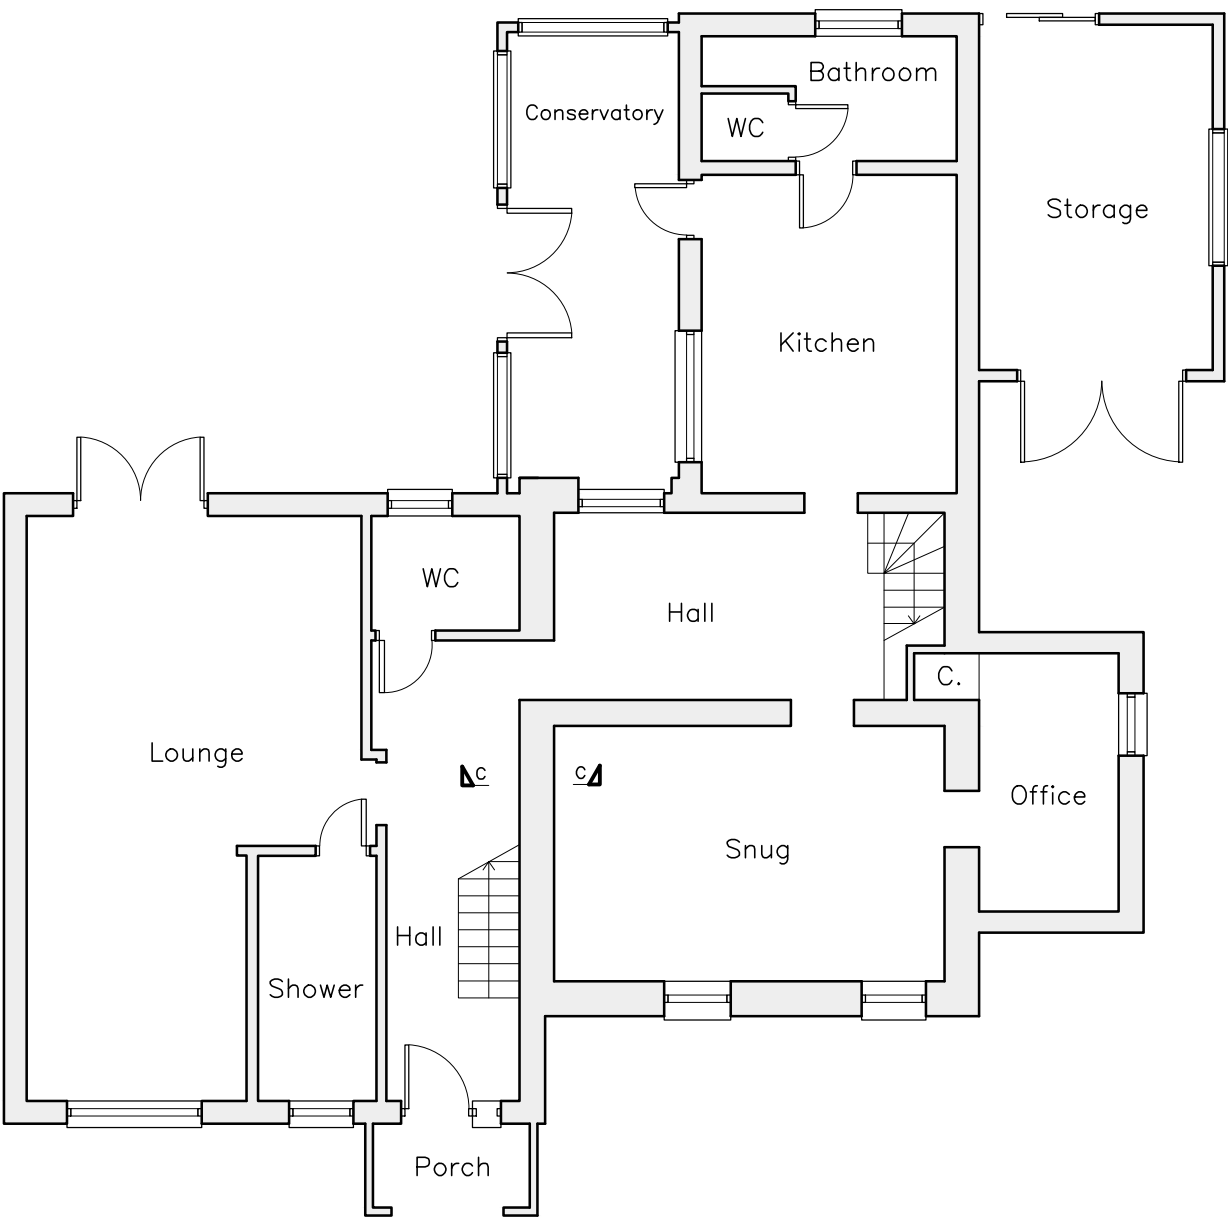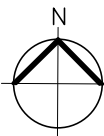

Existing Ground Plan 1:100

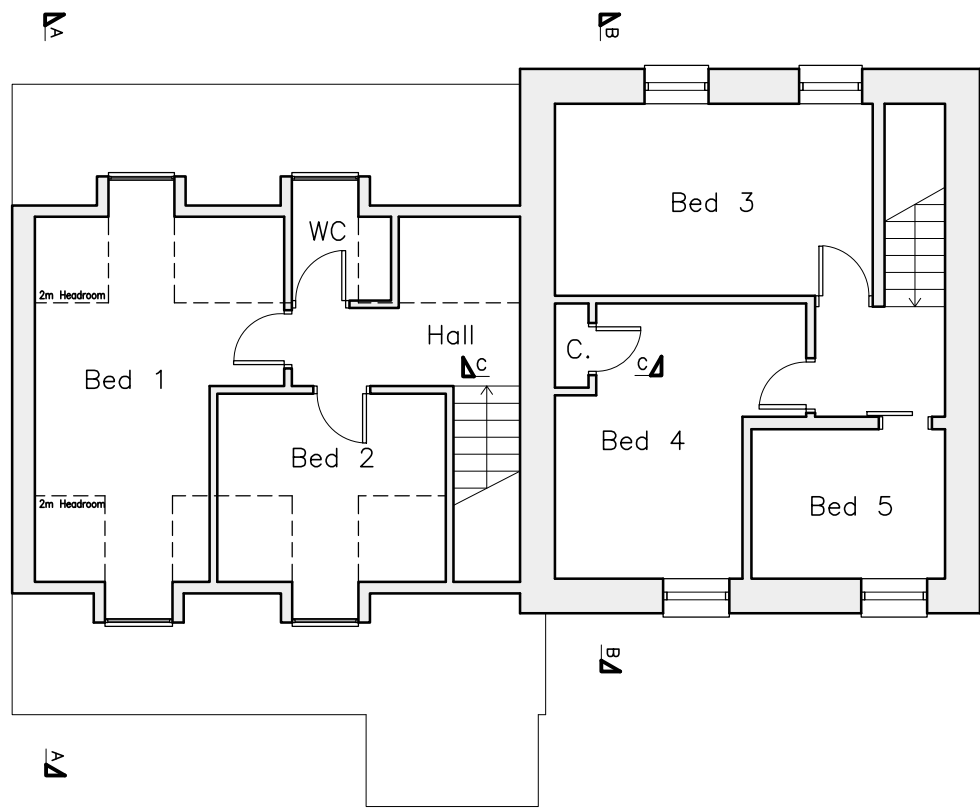

Existing First Floor Plan 1:100

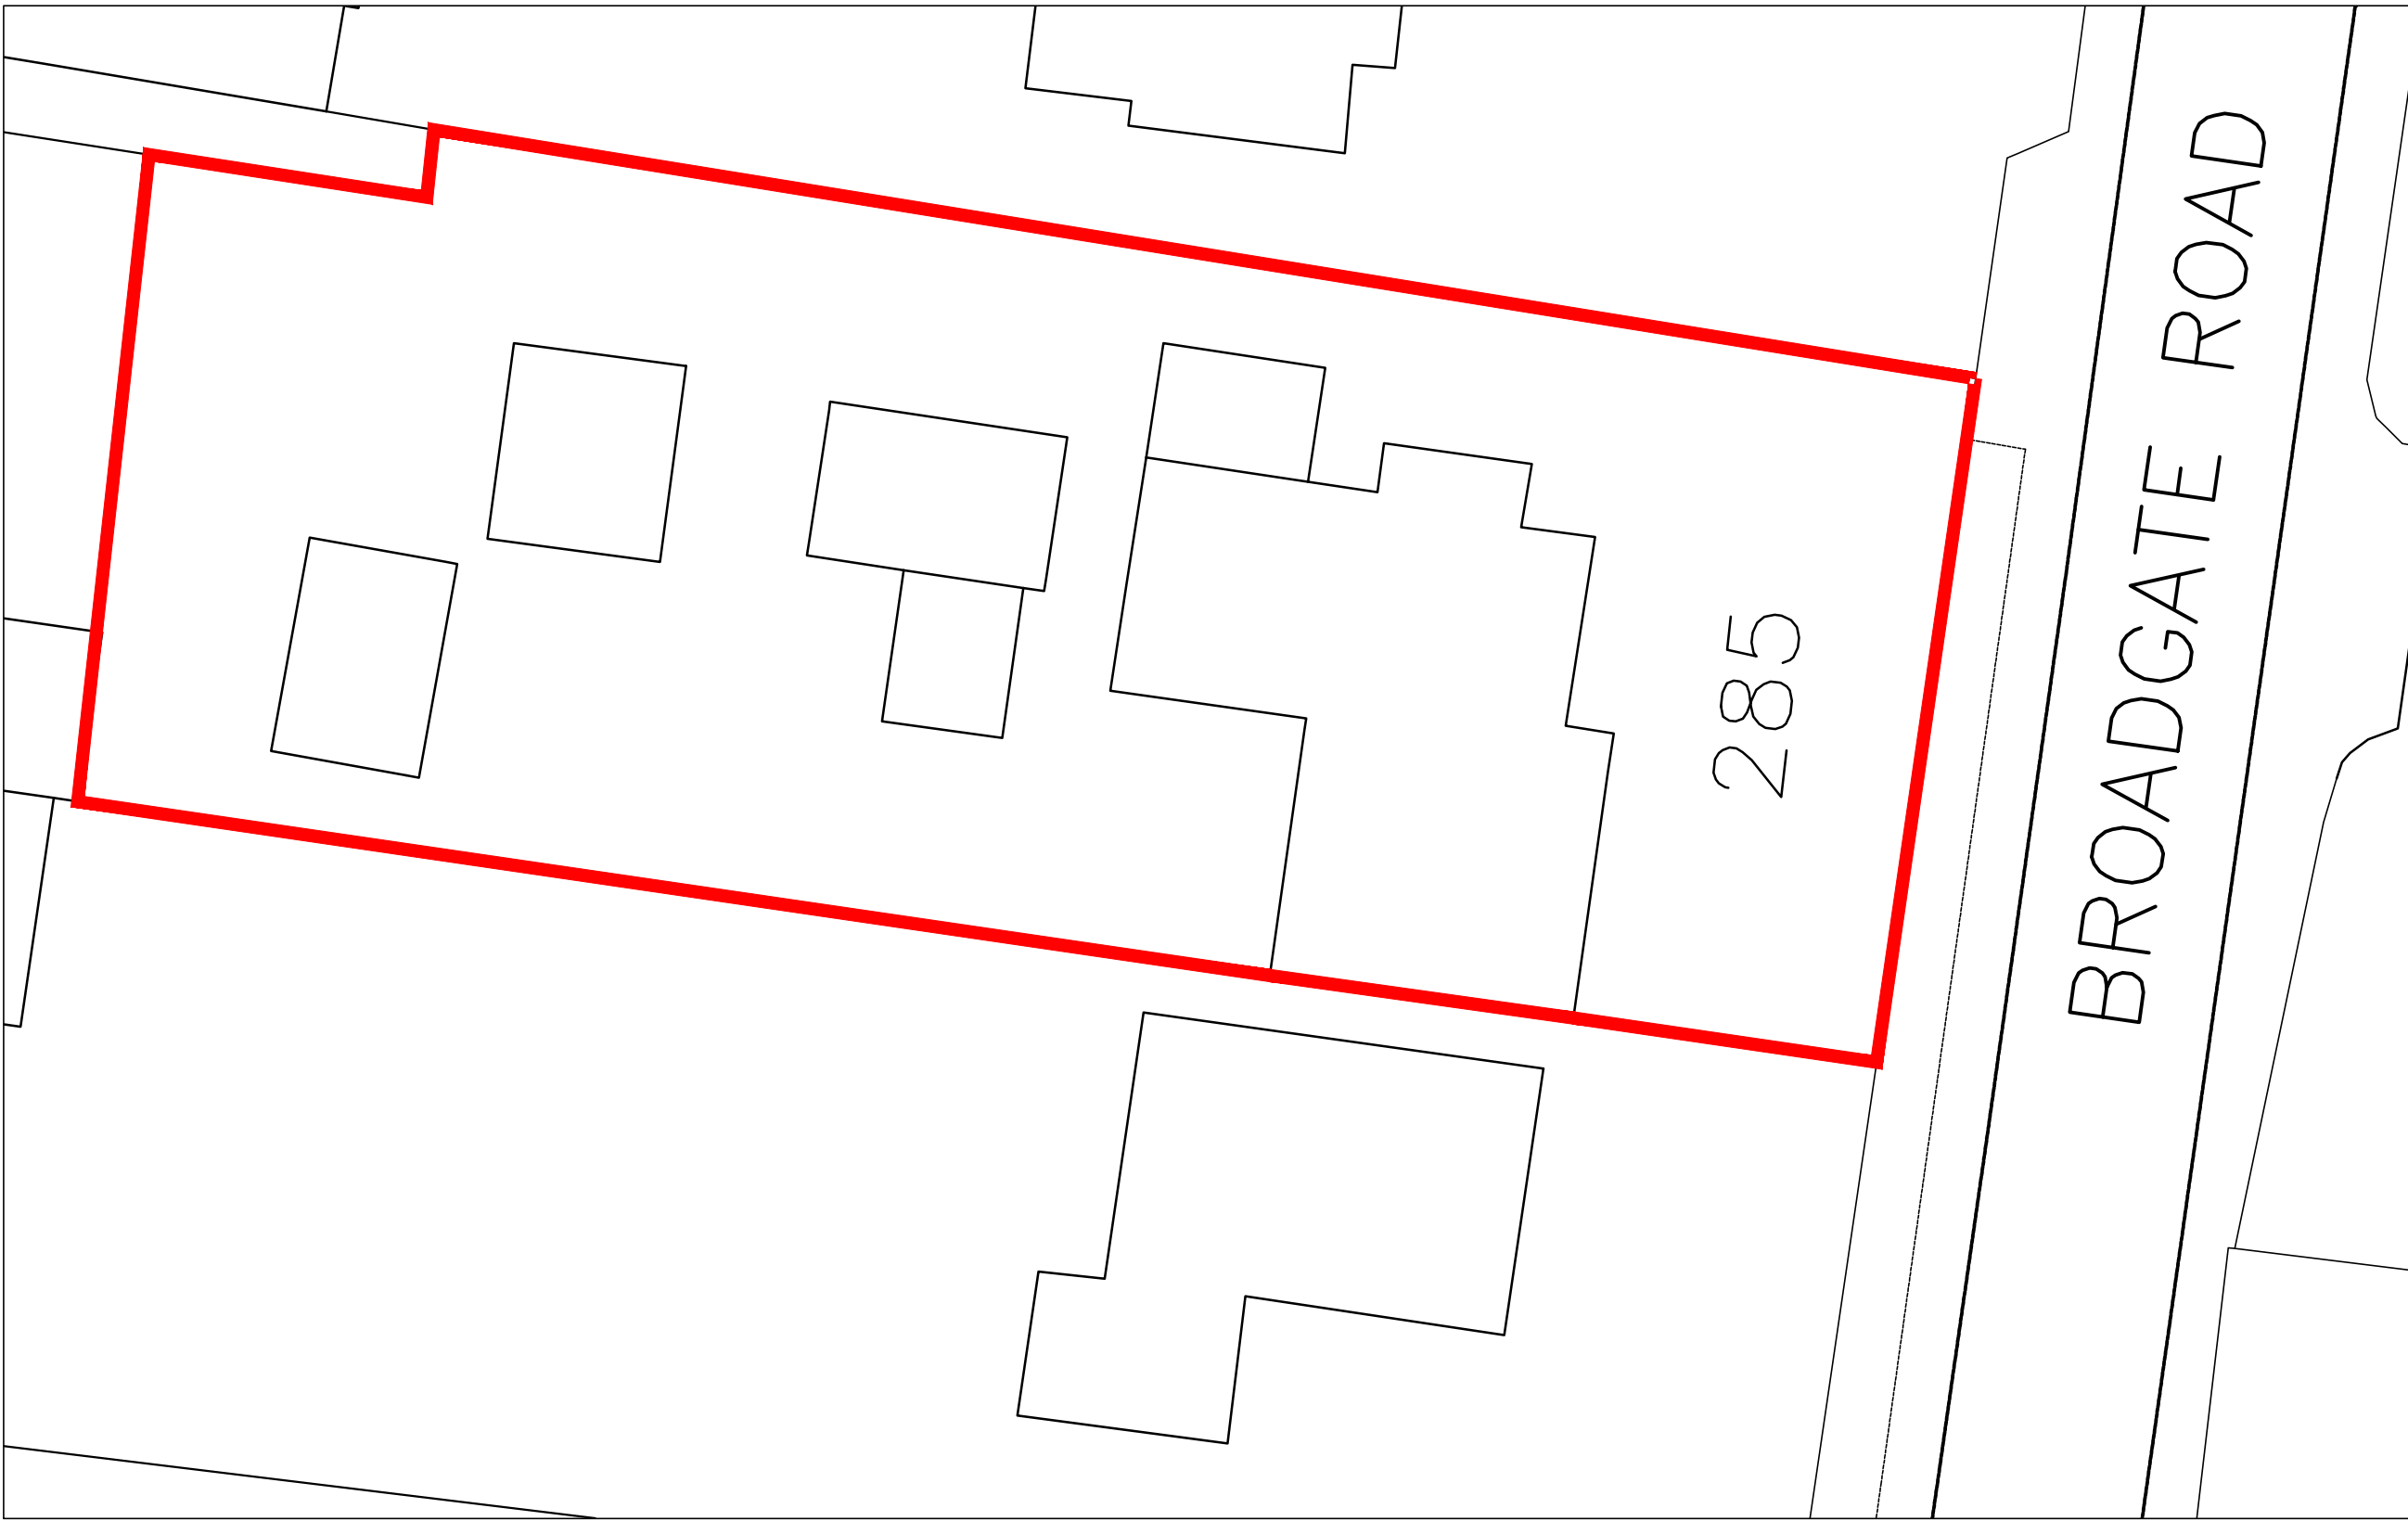

Existing Site plan 1:200



A - ORIGINAL RELEASE
REVISIONS



PETER HUMPHREY ASSOCIATES

ADDRESS: 2 CHAPEL ROAD, WISBECH, CAMBS, PE13 1RG.

TELEPHONE: 01945 406906
E-MAIL: info@peterhumphrey.co.uk
WEB: www.peterhumphrey.co.uk

CLIENT
MR & MRS EASTEAL

PROJECT
EXTENSION AND ALTERATIONS

SITE
LIME COTTAGE
285 BROADGATE ROAD
SUTTON ST EDMUND
LINCOLNSHIRE
PE12 0LR

DRAWING
EXISTING COMBINATION DRAWING

JOB NO.	PAPER SIZE	DATE
6404/PL01A	A1	SEPT 2021

Notes:
This drawing is the permission of Peter Humphrey Associates Ltd. and may not be reissued, loaned or copied in whole or part without written consent.
All dimensions shown on the drawing are in millimeters unless stated otherwise. If the drawing is received electronically (PDF) it is the recipient's responsibility to ensure it is printed to the correct paper size. All dimensions to be checked on site prior to commencing work and any discrepancies to be highlighted immediately.
The Construction (Design and Management) Regulations 2015:
Peter Humphrey Associates' form of appointment with the client confirms whether the agent is appointed as 'Designer' or 'Principal Designer' under these regulations. Nevertheless, the design phase has been carried out with due consideration for the safety during construction, occupation and maintenance of the finished project. No extraordinary hazards or risks were identified outside of the routine construction operations that would not already be apparent to a competent contractor.