


• All work to be carried out in accordance with current Building Regs & L.A. Approval. All dimensions, levels & inverts to be checked on site prior to commencement.

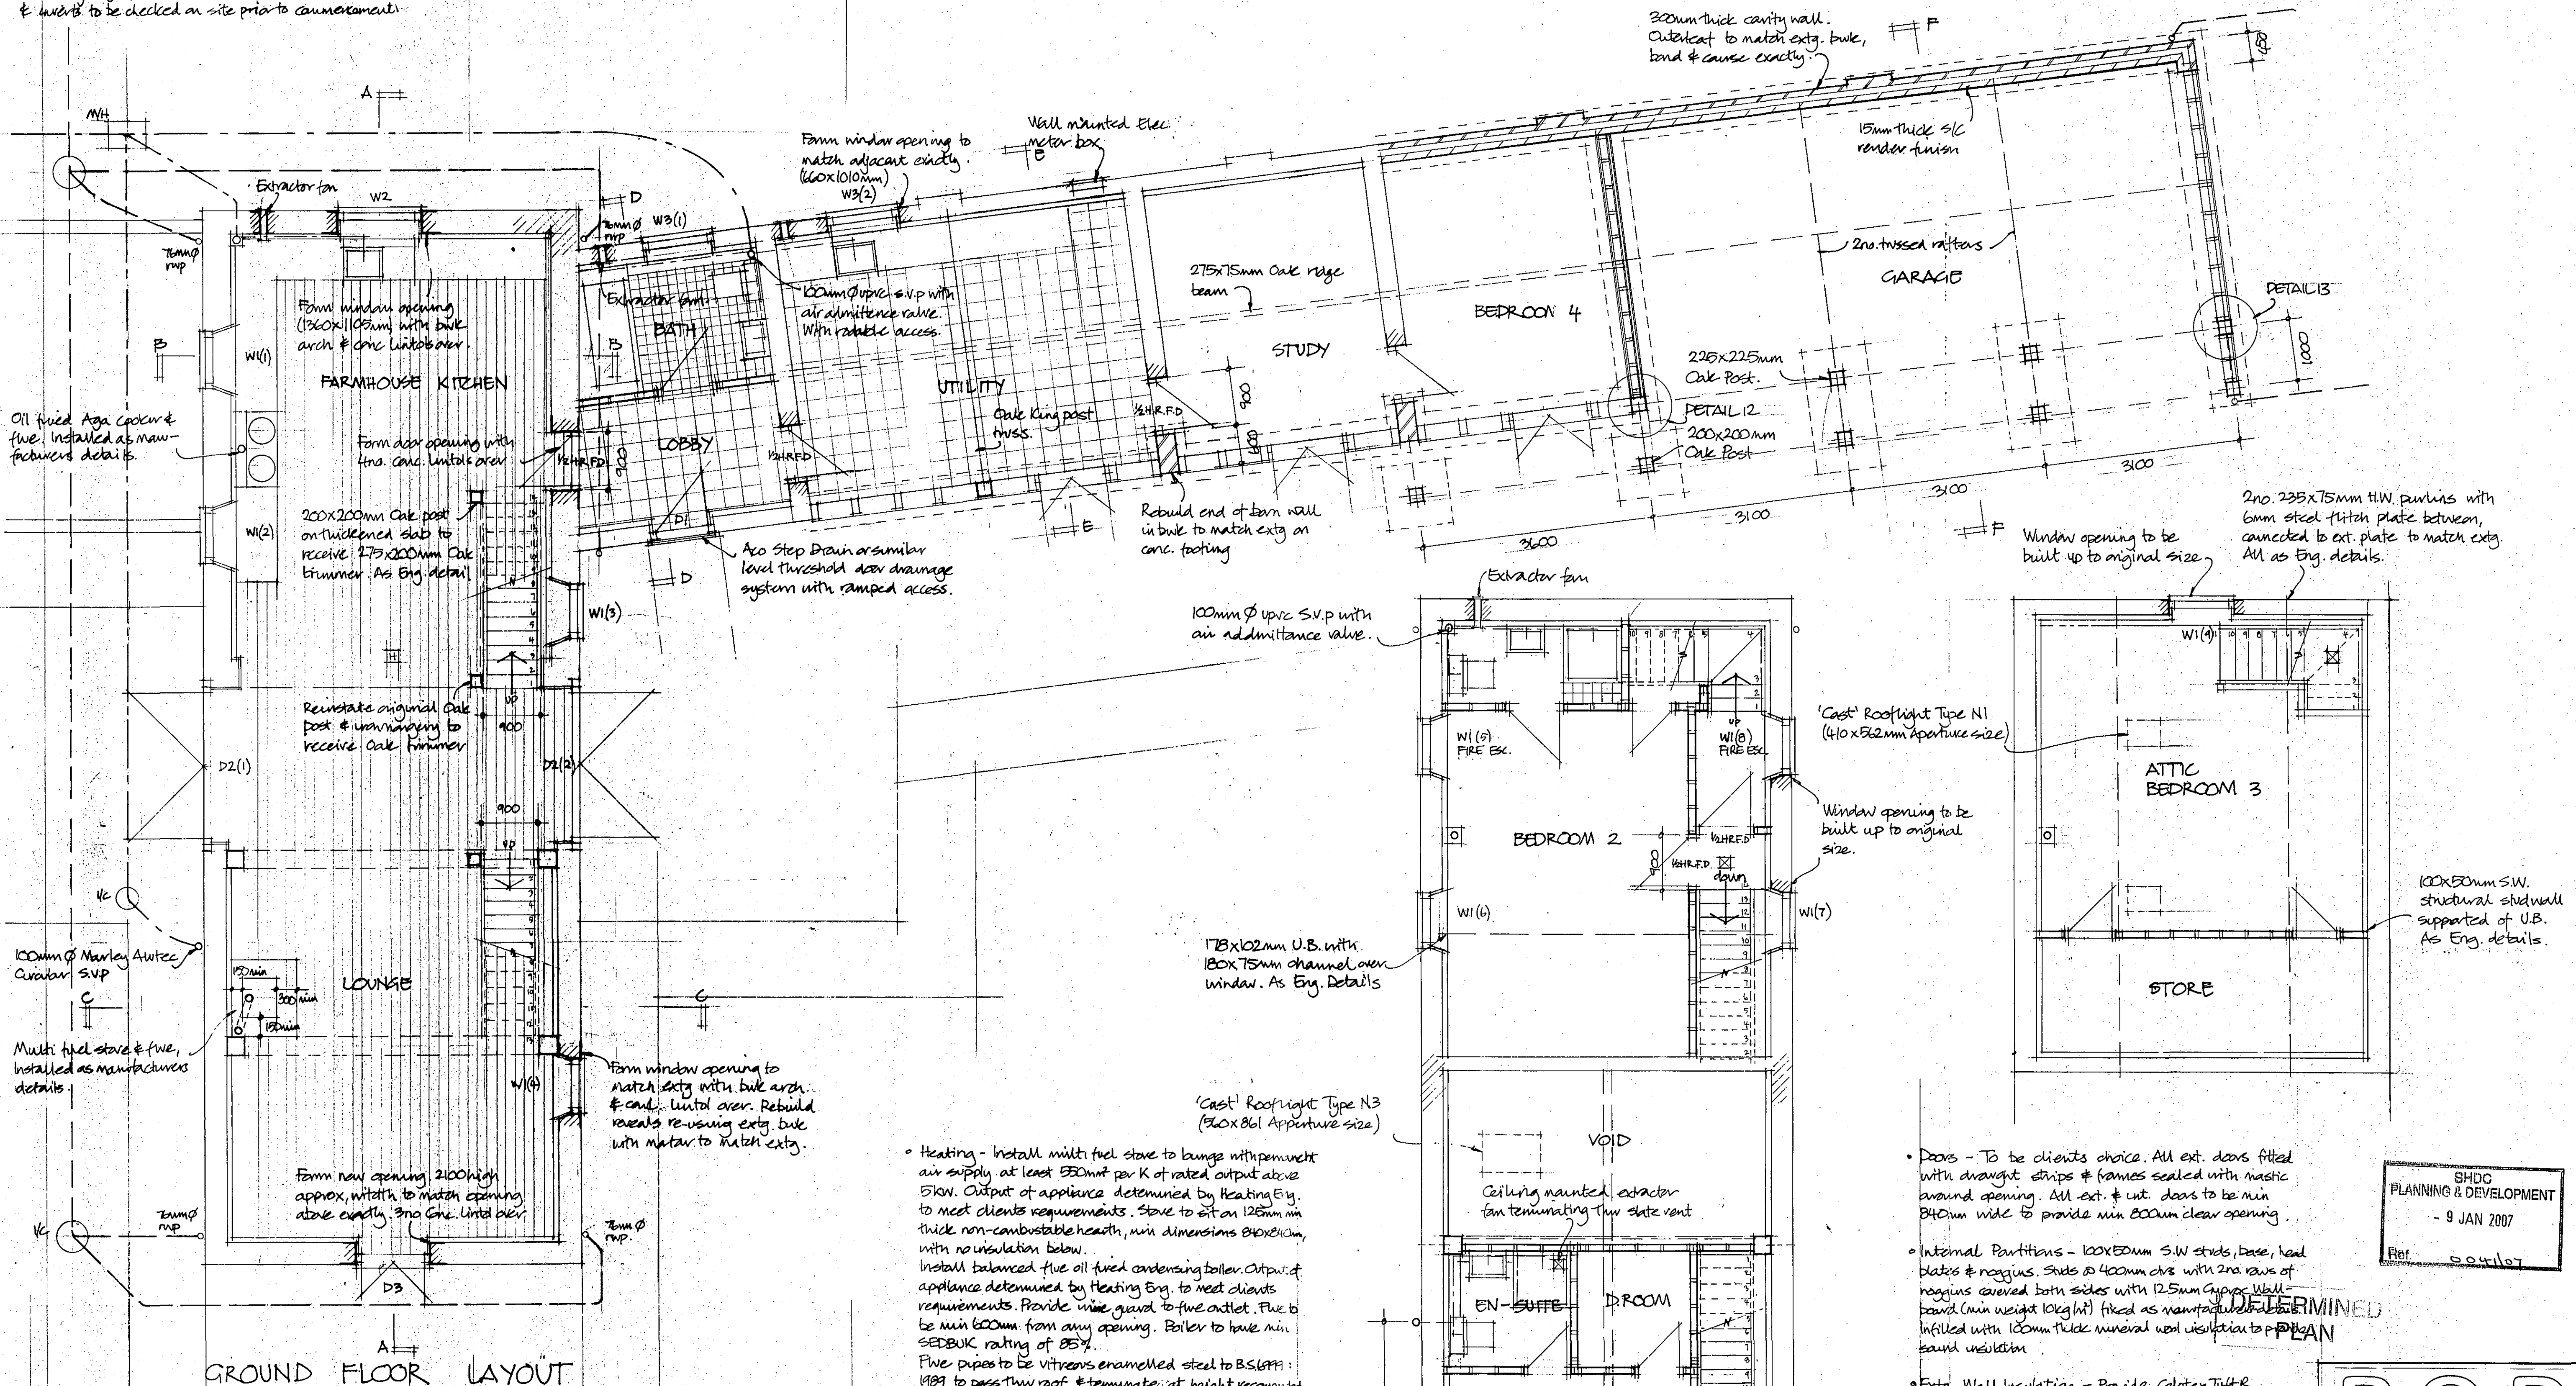

SHDC
PLANNING & DEVELOPMENT
- 9 JAN 2007
Ref. 094/107

**POD
Designs**
Tel: 01529 240 407

PROJECT.
Proposed Conversion of Barn at
Pen Farm Barns, Grange Hill, Road
Tulld St. Mary's Fen, Wisbech,
CAMB.

DRAWING.
Proposed Plans.

DRAWN rpm.	DATE. Nov 06	SCALE. 1:50
---------------	-----------------	----------------

DWG N° - 3257 - 14