

General Notes

Do not scale from this drawing.

This drawing is copyright and may not be altered, copied, reproduced, or otherwise used without the written permission from Status Architects.

The General Contractor is to check all dimensions on site and report discrepancies to the Architect.

All details shown on this drawing are based upon typical details contained in the code. No responsibility can be accepted for details contained herein which are not shown or specified. It is recommended that the contractor consult with the architect and engineer to establish specific details before foundation work is undertaken.

Please note this drawing is not a surveying drawing.

Proposed new site boundaries to be maintained by the owner for the life duration of the property.











etc. Works that may not specifically be shown but may be reasonably inferred to be necessary for the works shall be shown to be included.

These notes relate to this drawing and all associated drawings.



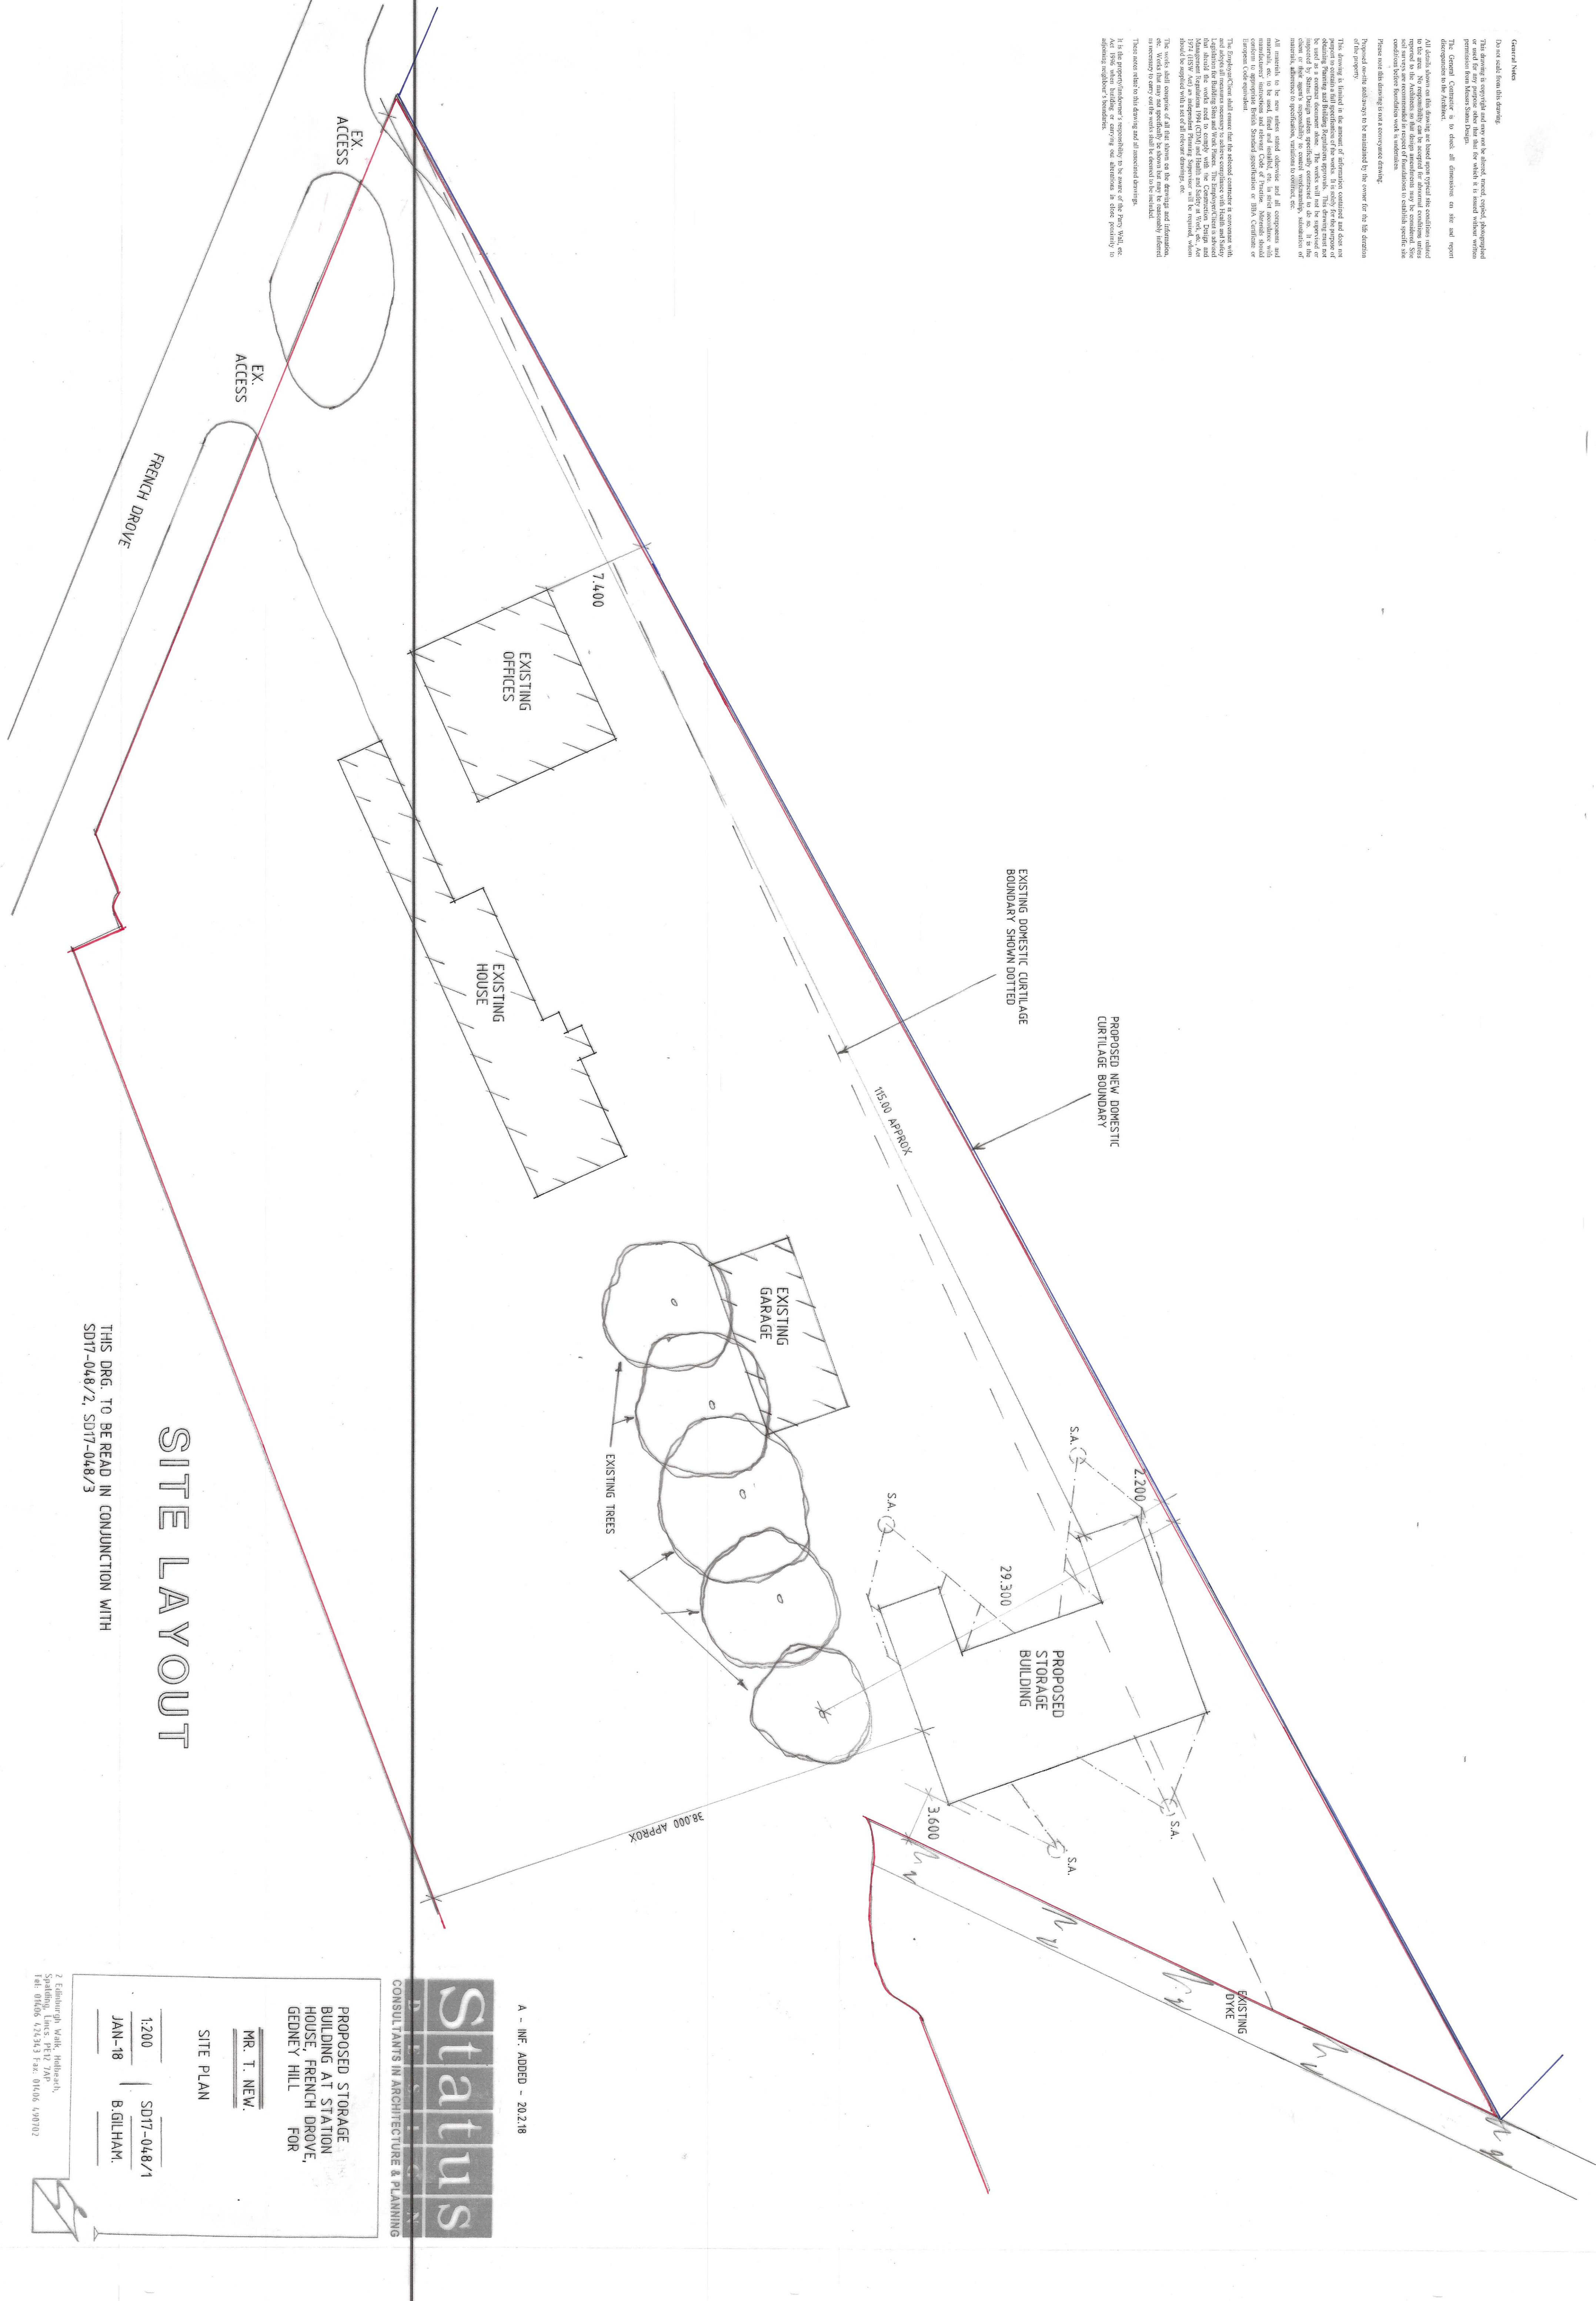

SITE LAYOUT

THIS DRG. TO BE READ IN CONJUNCTION WITH
SD17-048/2, SD17-048/3

A - INF. ADDED - 20.2.18

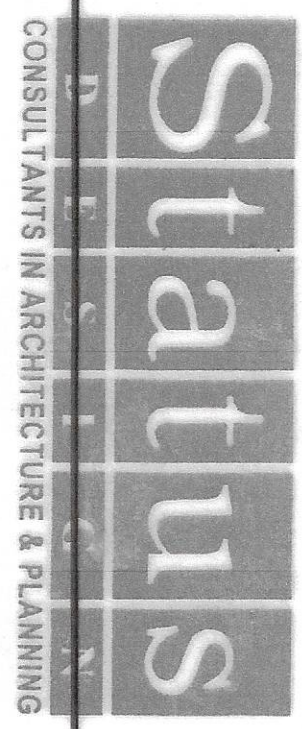

PROPOSED STORAGE BUILDING AT STATION HOUSE, FRENCH DROVE, GEDNEY HILL FOR

MR. T. NEW.

SITE PLAN

1:200 | SD17-048/1
JAN-18 | B. GILHAM.

2 Edinburgh Walk, Holbeach, Spalding, Lincs. PE12 7AP
Tel: 01406 473433 Fax: 01406 470702

