



Project Nr.				Interior area	31.15m²	Wall thickness		44	- Paper size / scale A4 / 1:50
-				Built - up area	40.80m²	Built height	min	2228	1 cm - 0.50 meter
-	Name	Date		Roof angle	13.50°		max	2768	0 1.00 m 2.00 m 3.00 m
				Roof area	51.00m²		▲	540	2 cm 4 cm 6 cm
				Description	GROUND FLOOR				

All rights reserved. Any unauthorized changes to the drawing are strictly prohibited.

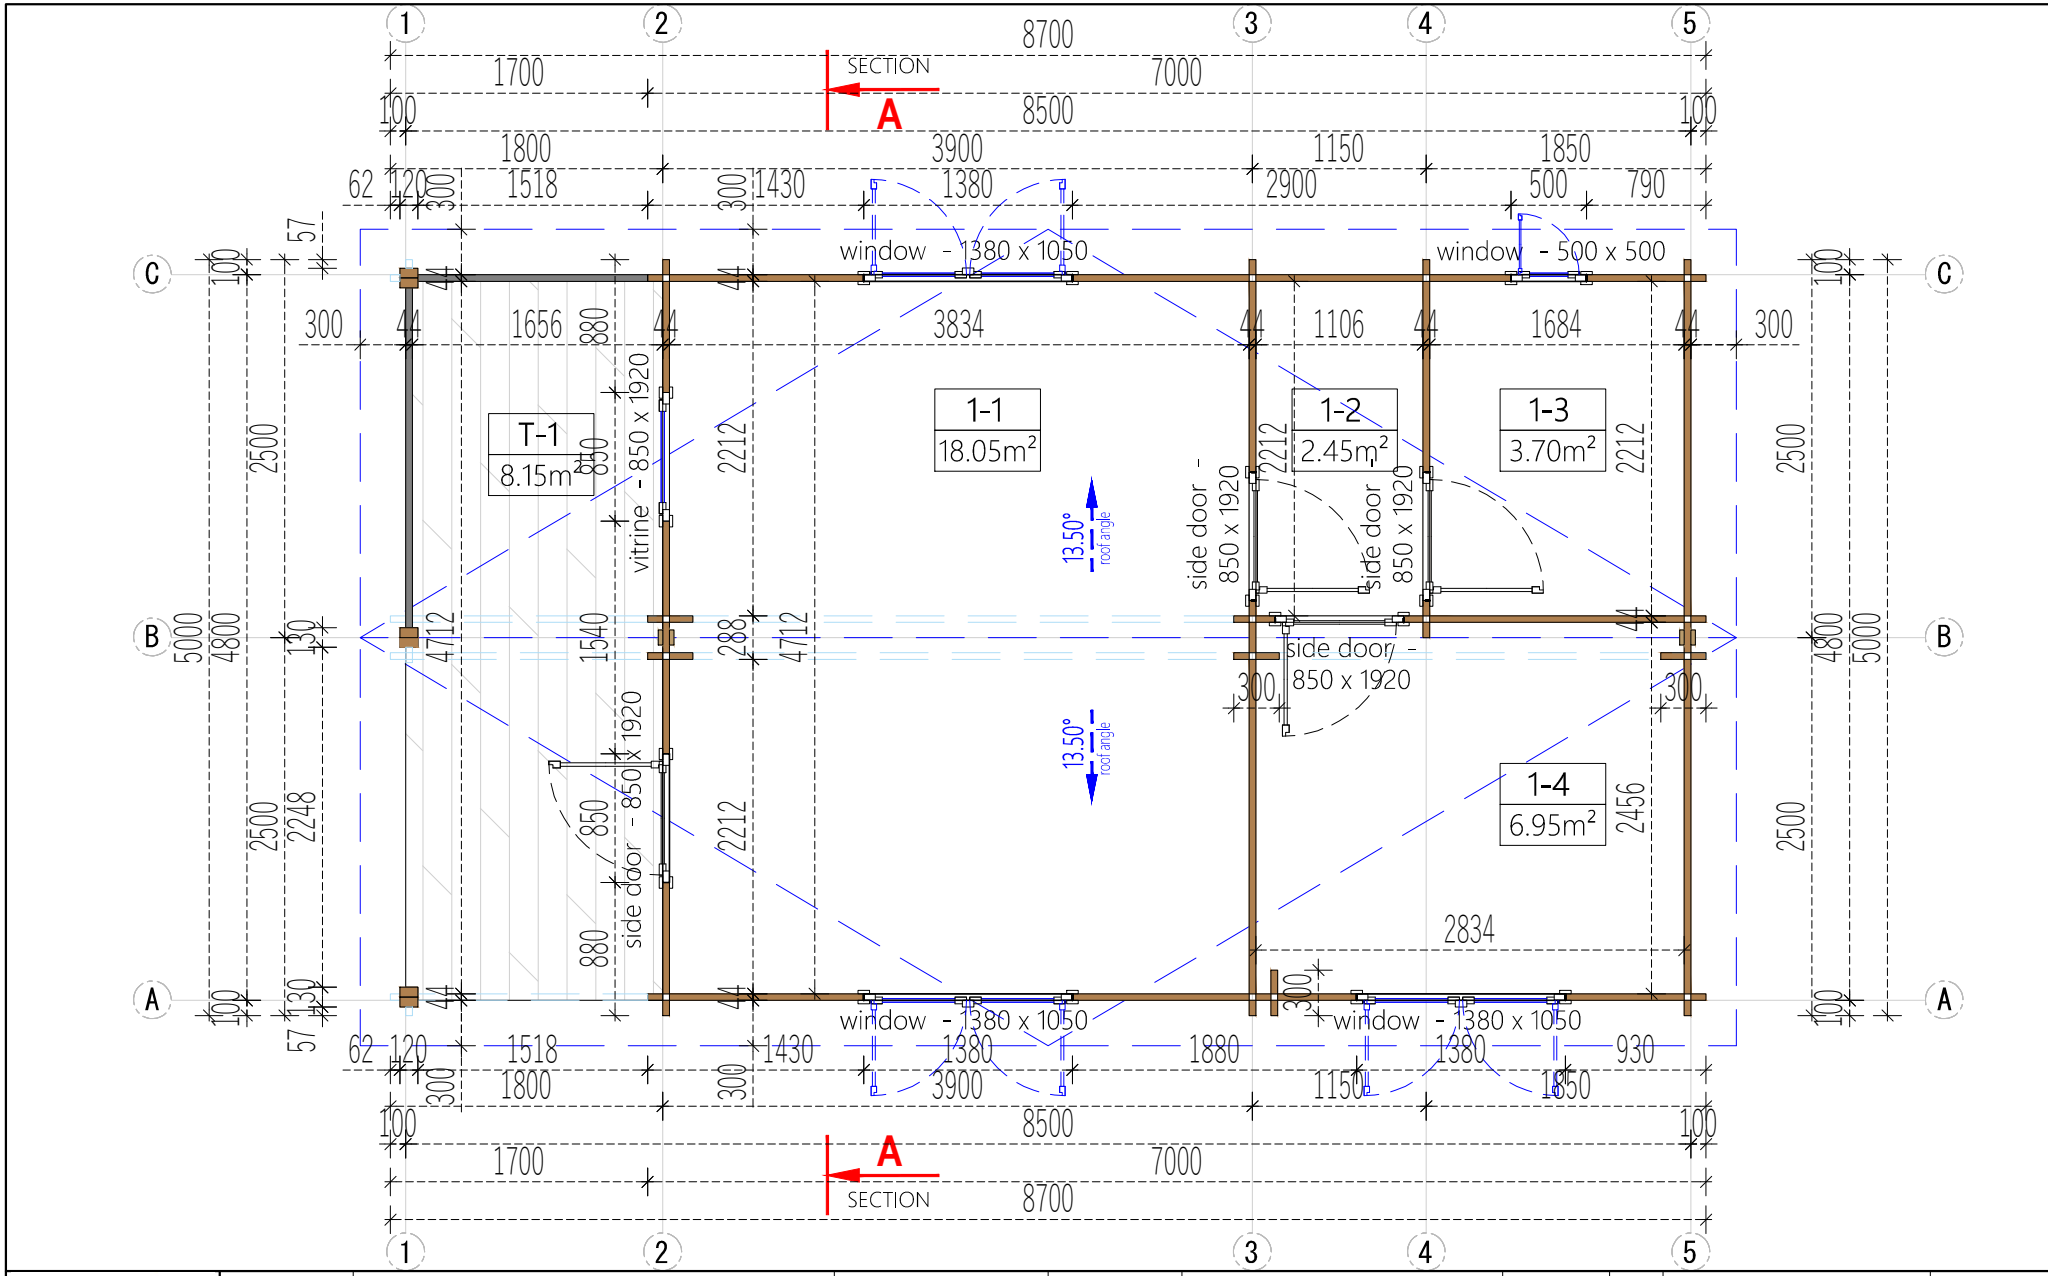


Project Nr.				Interior area	31.15m²	Wall thickness		44	-	Paper size / scale A4 / 1:50
-				Built - up area	40.80m²	Built height	min	2228		1 cm - 0.50 meter
-	Name	Date		Roof angle	13.50°		max	2768		0 1.00 m 2.00 m 3.00 m
				Roof area	51.00m²		▲	540		2 cm 4 cm 6 cm
				Description		FACADE 1-5				

All rights reserved. Any unauthorized changes to the drawing are strictly prohibited.

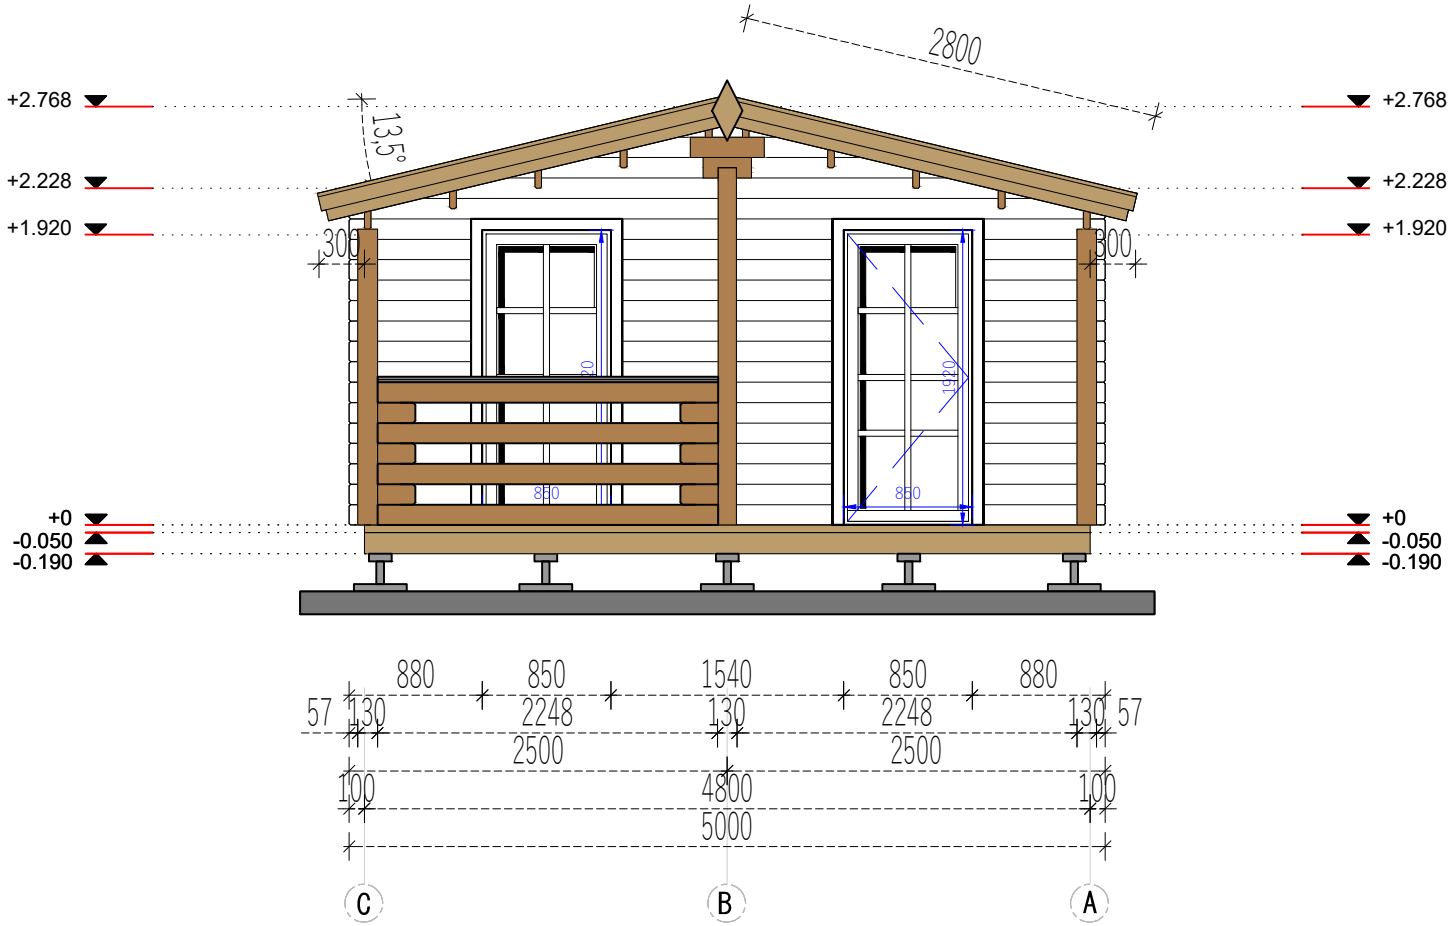


	Project Nr.			Interior area	31.15m²	Wall thickness		44	-	Paper size / scale A4 / 1:50
	-			Built - up area	40.80m²	Built height	min	2228		1 cm - 0.50 meter
	-	Name	Date	Roof angle	13.50°		max	2768		0 1.00 m 2.00 m 3.00 m
				Roof area	51.00m²		▲	540		2 cm 4 cm 6 cm
				Description	FACADE C-A					

All rights reserved. Any unauthorized changes to the drawing are strictly prohibited.

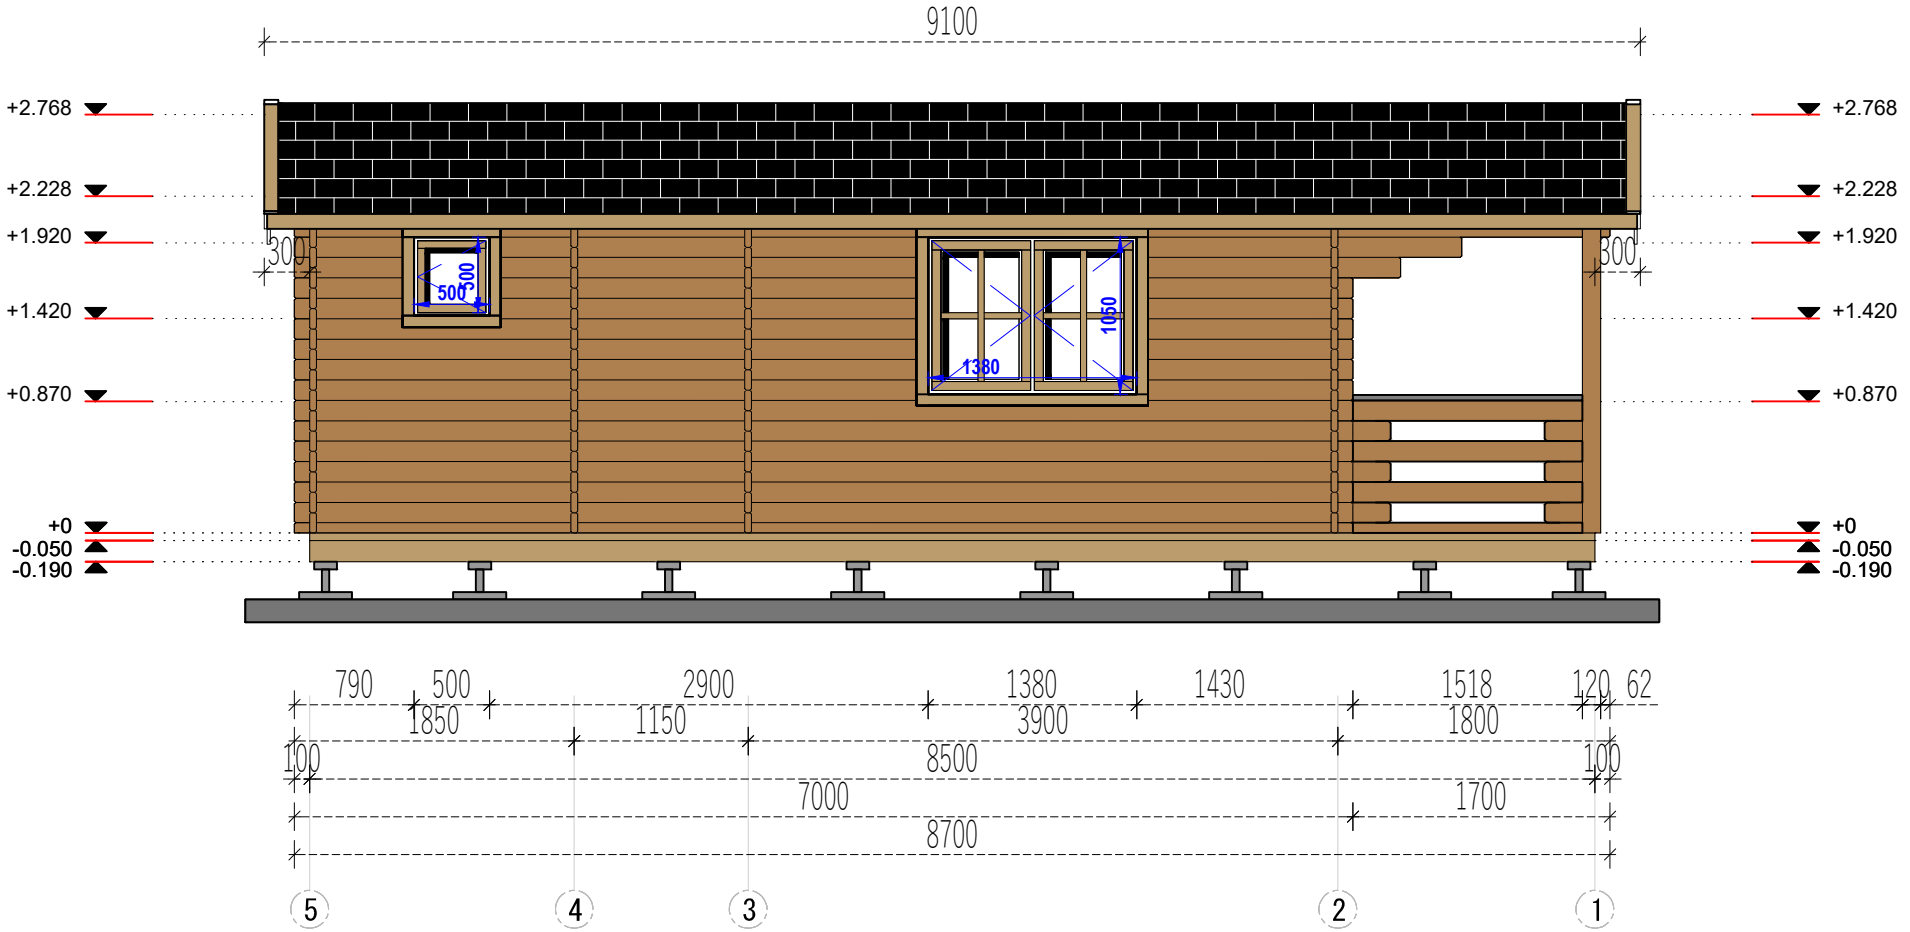


	Project Nr.			Interior area	31.15m²	Wall thickness		44	-	Paper size / scale A4 / 1:50
	-			Built - up area	40.80m²	Built height	min	2228		1 cm - 0.50 meter
	-	Name	Date	Roof angle	13.50°		max	2768		0 1.00 m 2.00 m 3.00 m
				Roof area	51.00m²		▲	540		2 cm 4 cm 6 cm
				Description	FACADE 5-1					

All rights reserved. Any unauthorized changes to the drawing are strictly prohibited.

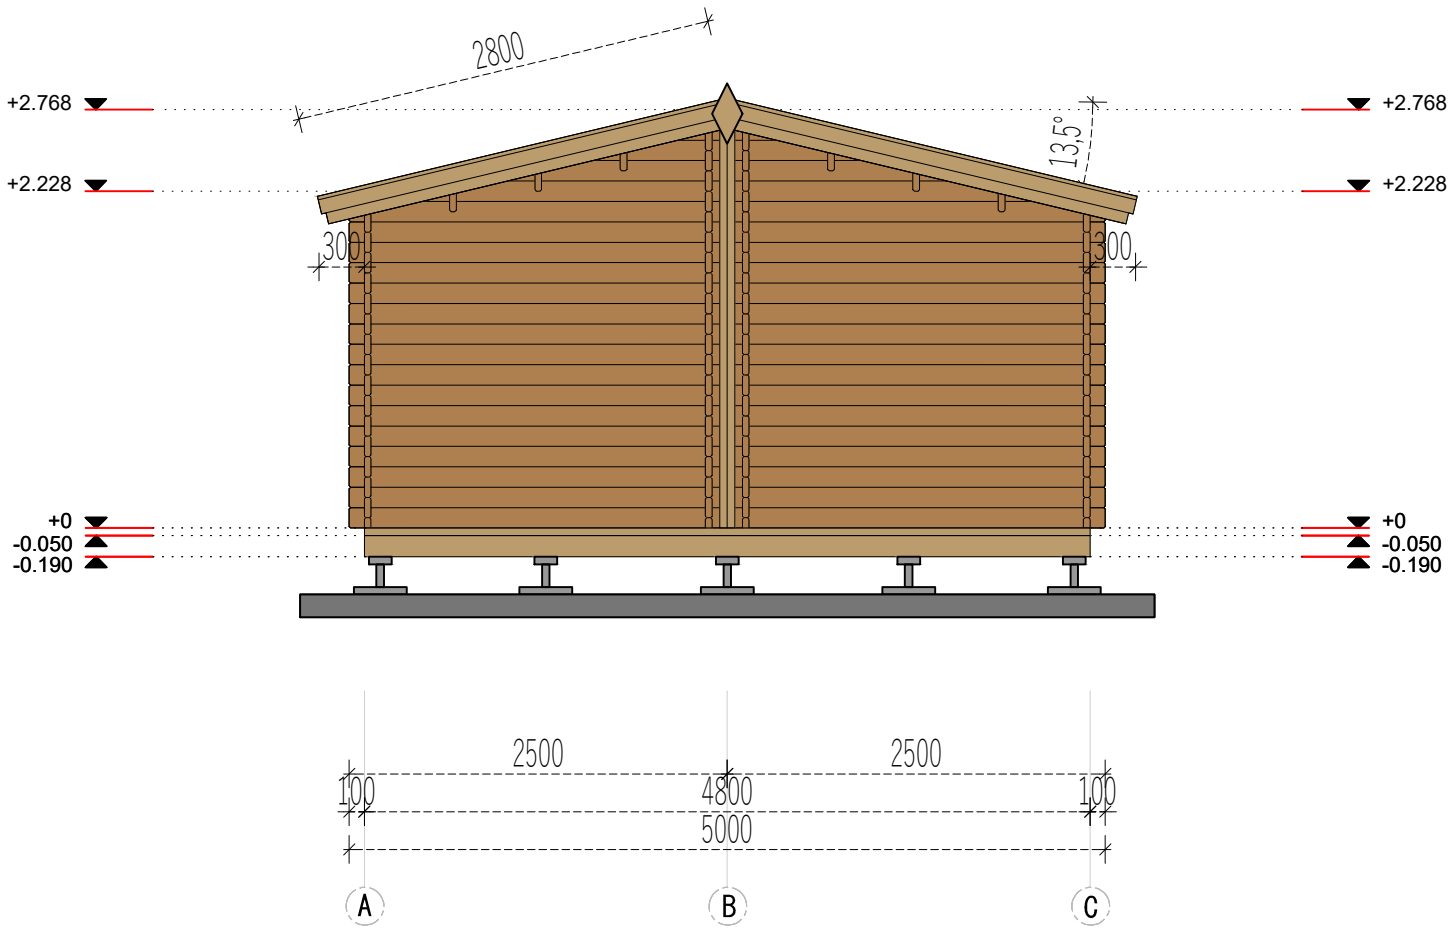

Project Nr.				Interior area	31.15m²	Wall thickness		44	-	Paper size / scale A4 / 1:50
-				Built - up area	40.80m²	Built height	min	2228	1 cm - 0.50 meter	
-	Name	Date		Roof angle	13.50°		max	2768	0 1.00 m 2.00 m 3.00 m	
				Roof area	51.00m²		▲	540	2 cm 4 cm 6 cm	
				Description	FACADE A-C					


All rights reserved. Any unauthorized changes to the drawing are strictly prohibited.

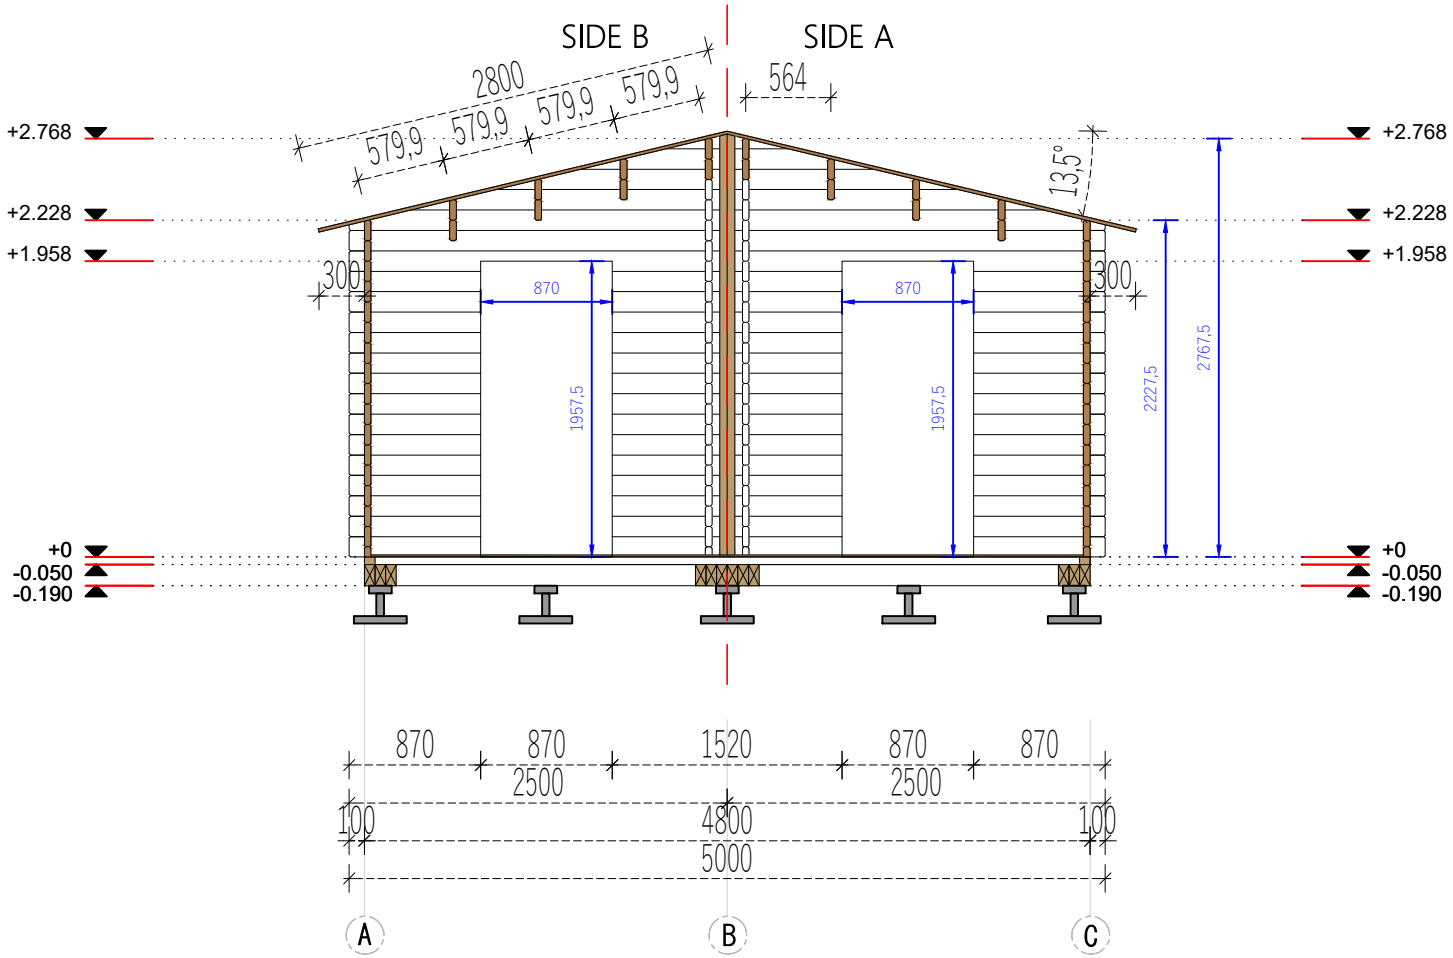



	Project Nr.			Interior area	31.15m²	Wall thickness		44	-	Paper size / scale A4 / 1:50
	-			Built - up area	40.80m²	Built height	min	2228		1 cm - 0.50 meter
	-	Name	Date	Roof angle	13.50°		max	2768		0 1.00 m 2.00 m 3.00 m
				Roof area	51.00m²		▲	540		2 cm 4 cm 6 cm
				Description		SECTION A-A				

All rights reserved. Any unauthorized changes to the drawing are strictly prohibited.

MOBILE HOME

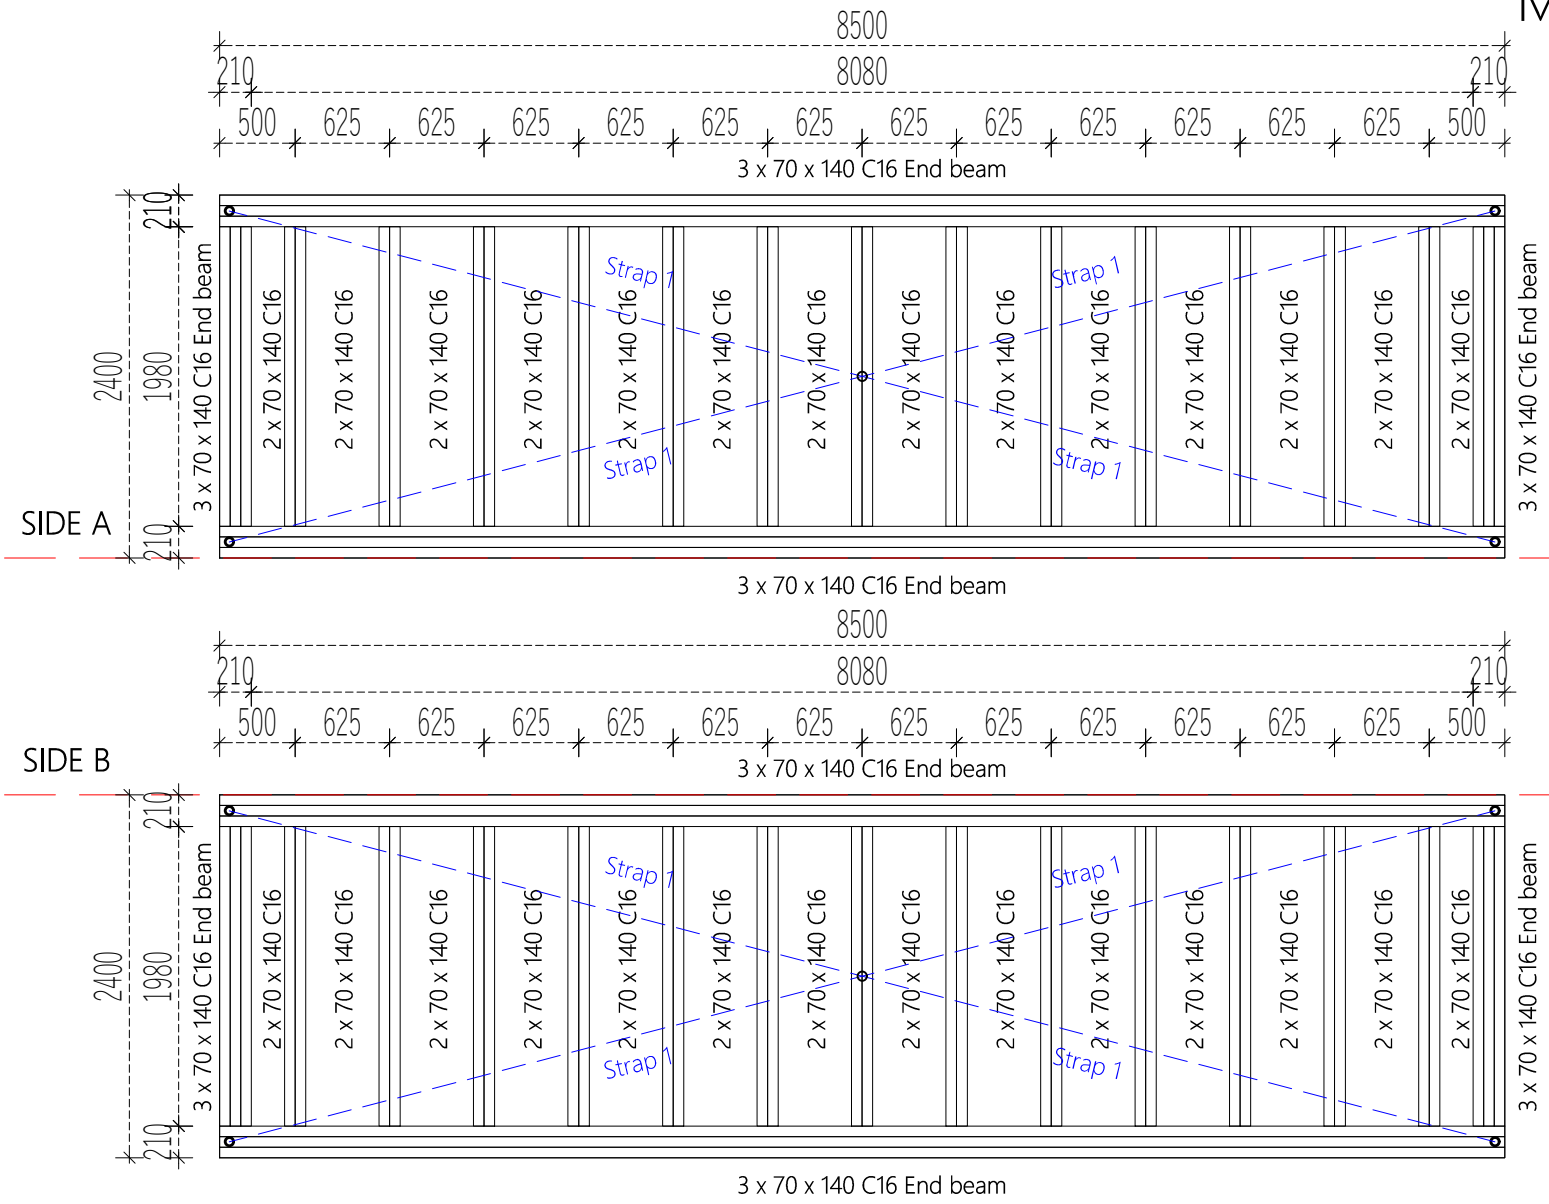

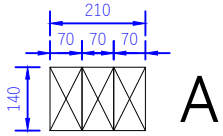


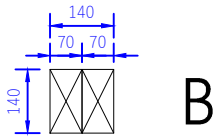

Project Nr.				Interior area	31.15m²	Wall thickness		44	- Paper size / scale A4 / 1:50
-				Built - up area	40.80m²	Built height	min	2228	1 cm - 0.50 meter
-	Name	Date		Roof angle	13.50°		max	2768	0 1.00 m 2.00 m 3.00 m
				Roof area	51.00m²		▲	540	2 cm 4 cm 6 cm
				Description	WOOD PALLET				

All rights reserved. Any unauthorized changes to the drawing are strictly prohibited.

MOBILE HOME

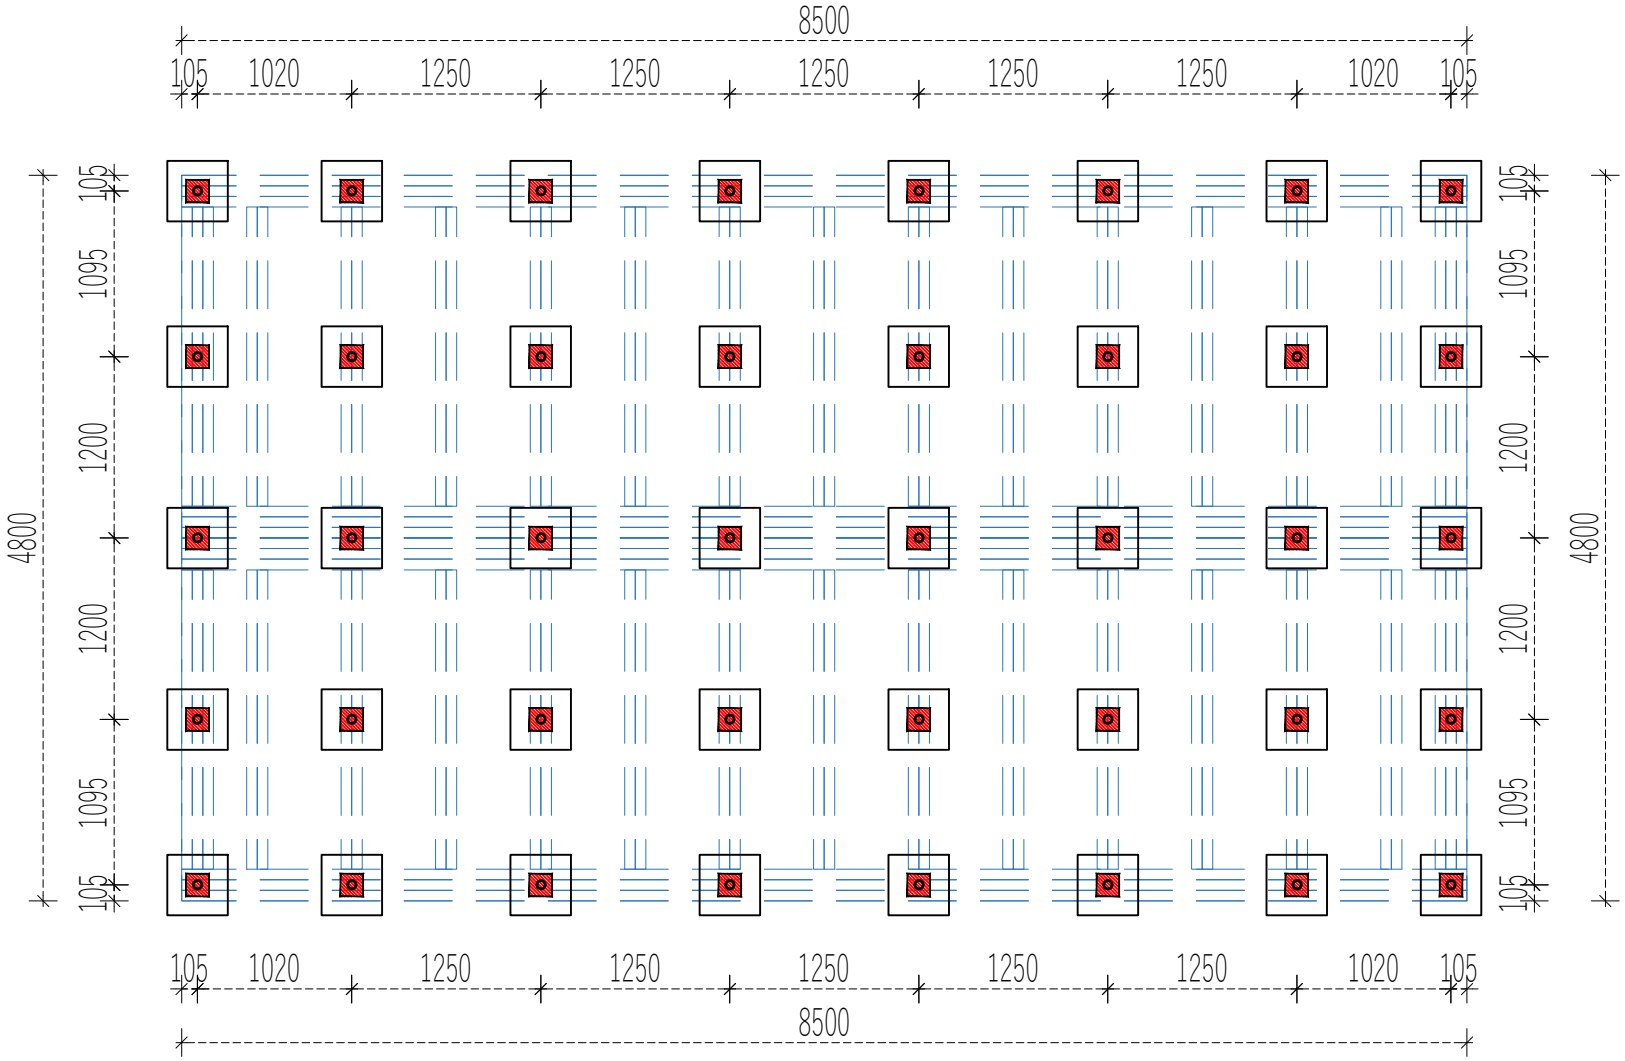

	Project Nr.			Interior area	31.15m²	Wall thickness		44	-	Paper size / scale A4 / 1:50
	-			Built - up area	40.80m²	Built height	min	2228		1 cm - 0.50 meter
	-	Name	Date	Roof angle	13.50°		max	2768		0 1.00 m 2.00 m 3.00 m
				Roof area	51.00m²		▲	540		2 cm 4 cm 6 cm
				Description		CONCRETE BLOCKS				

All rights reserved. Any unauthorized changes to the drawing are strictly prohibited.