


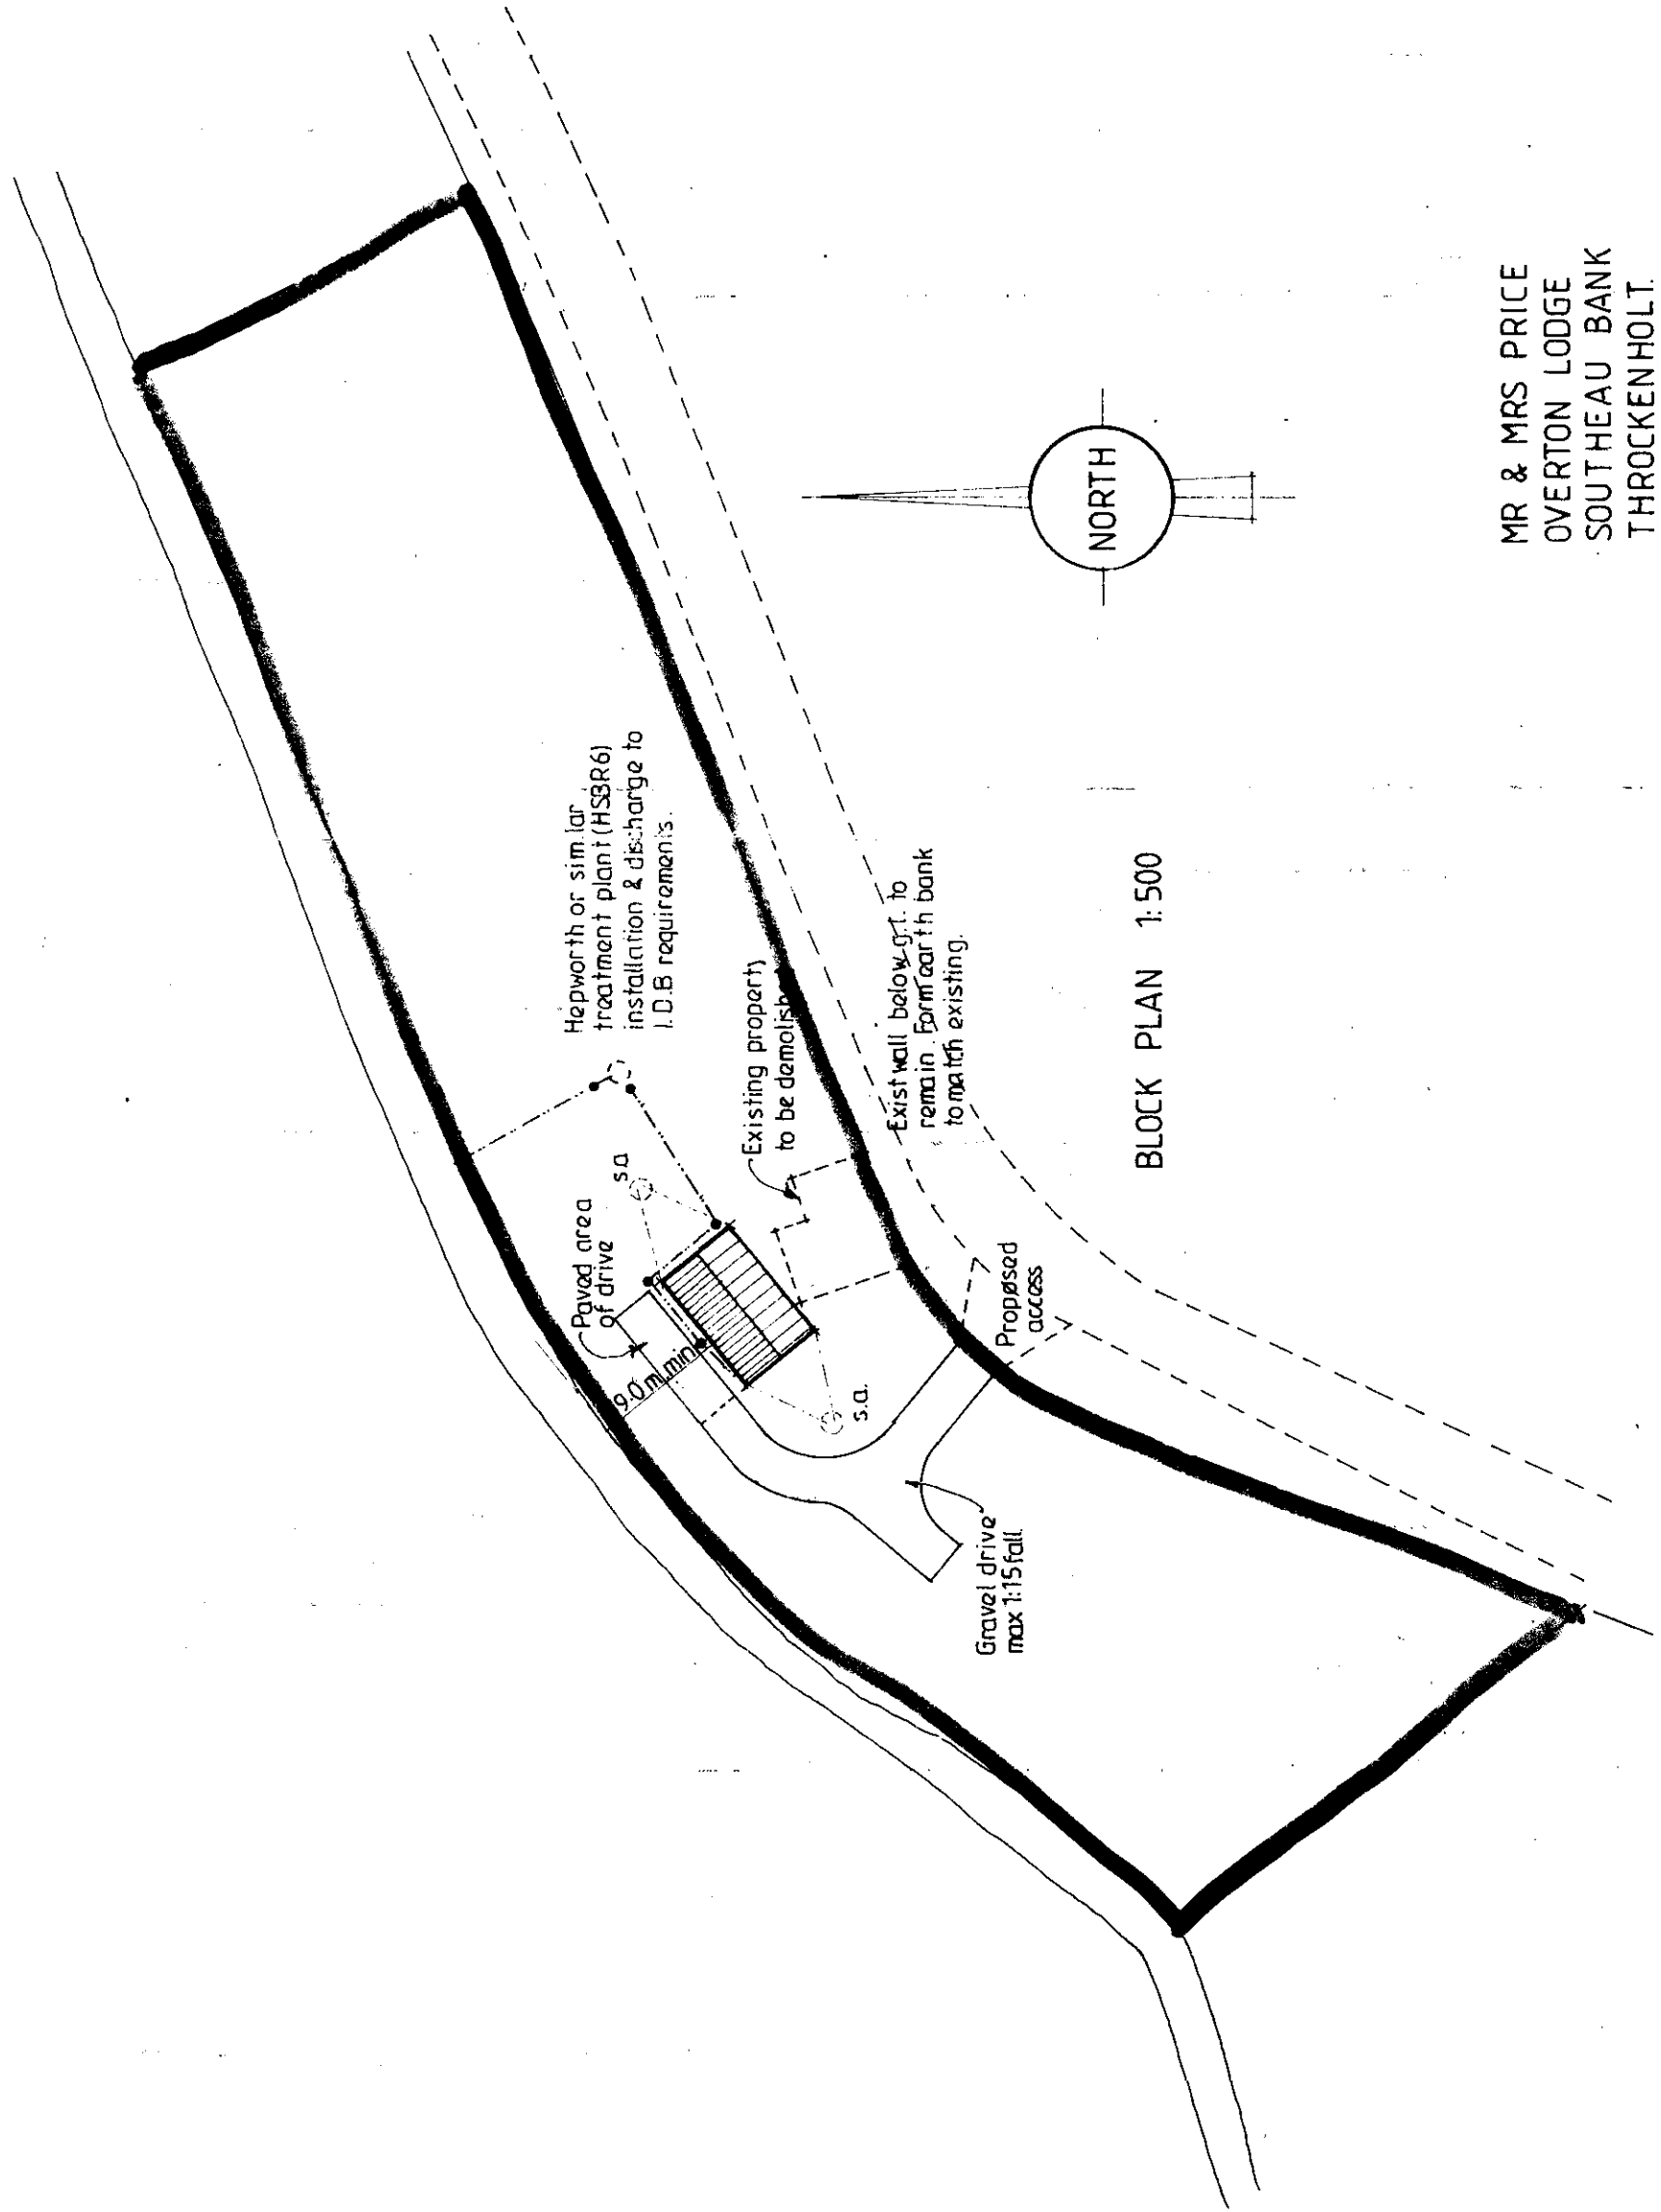

MR & MRS PRICE
OVERTON LODGE
SOUTHEAU BANK
THROCKENHOLT.

DETERMINED
PLAN

60001 HOLLAND 00
HOUSE 9 & PLANNING
25 MAR 2010
Ref: 0335/00

