




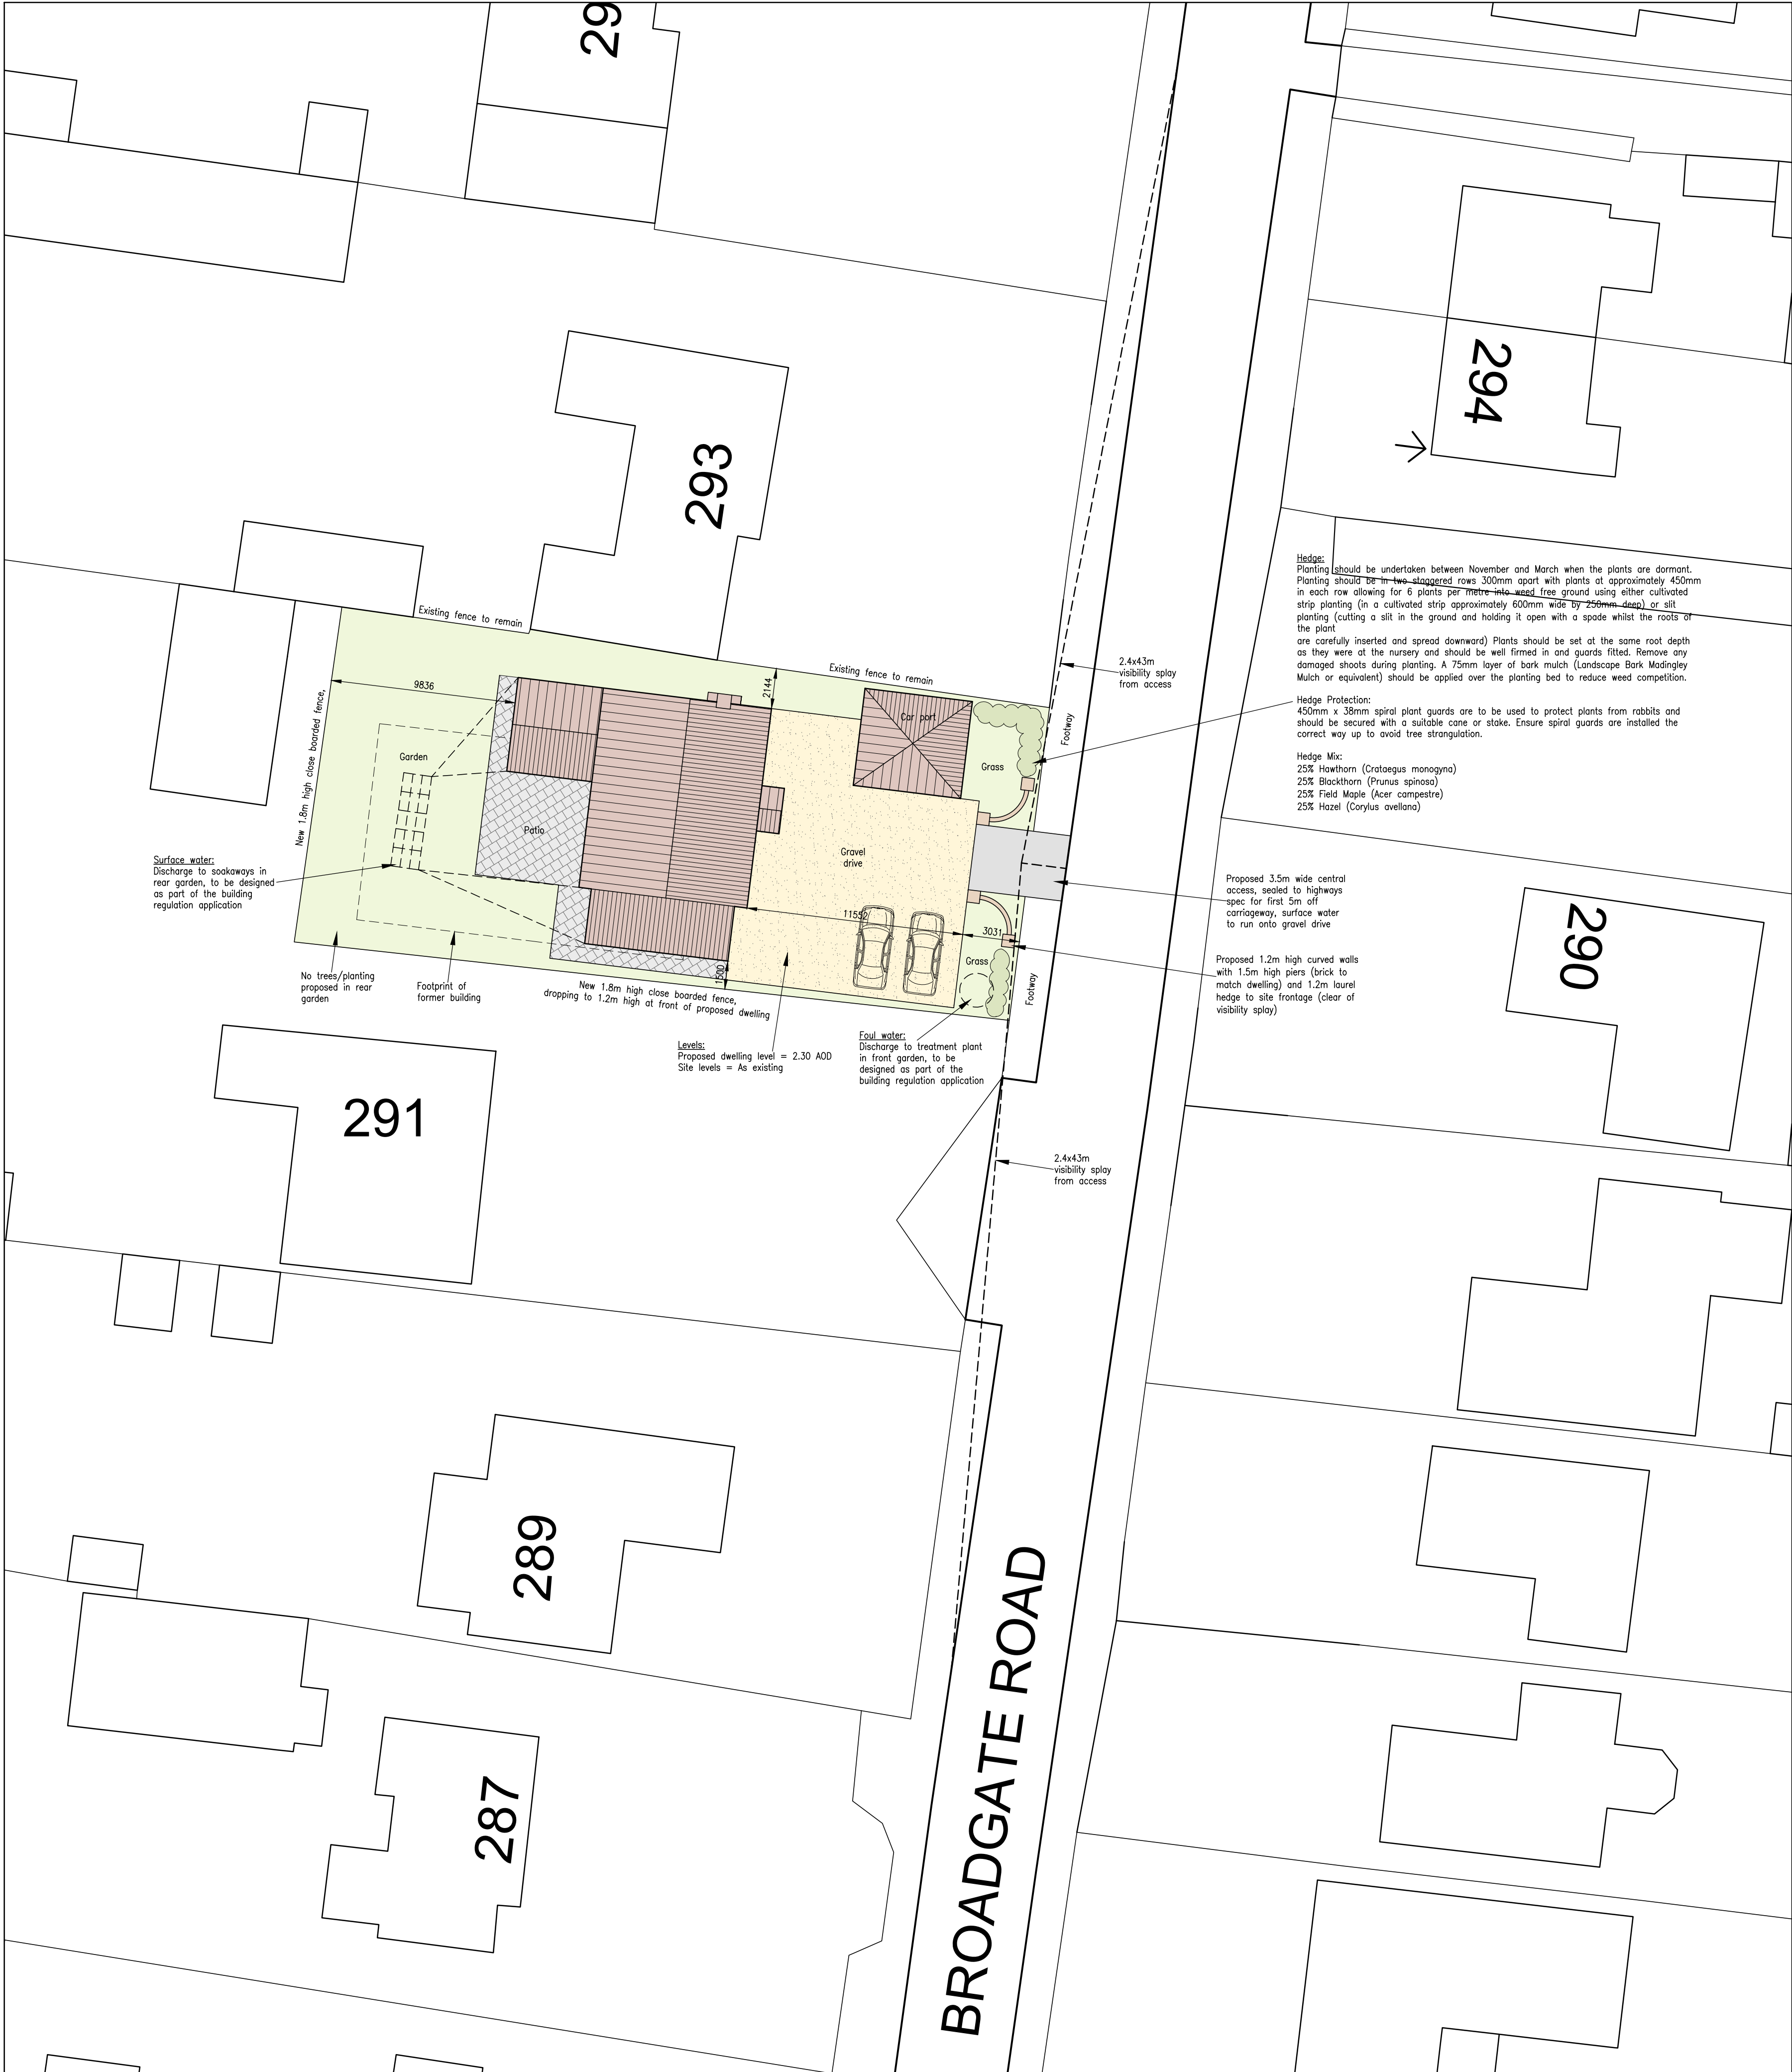

Proposed Site Plan 1:200

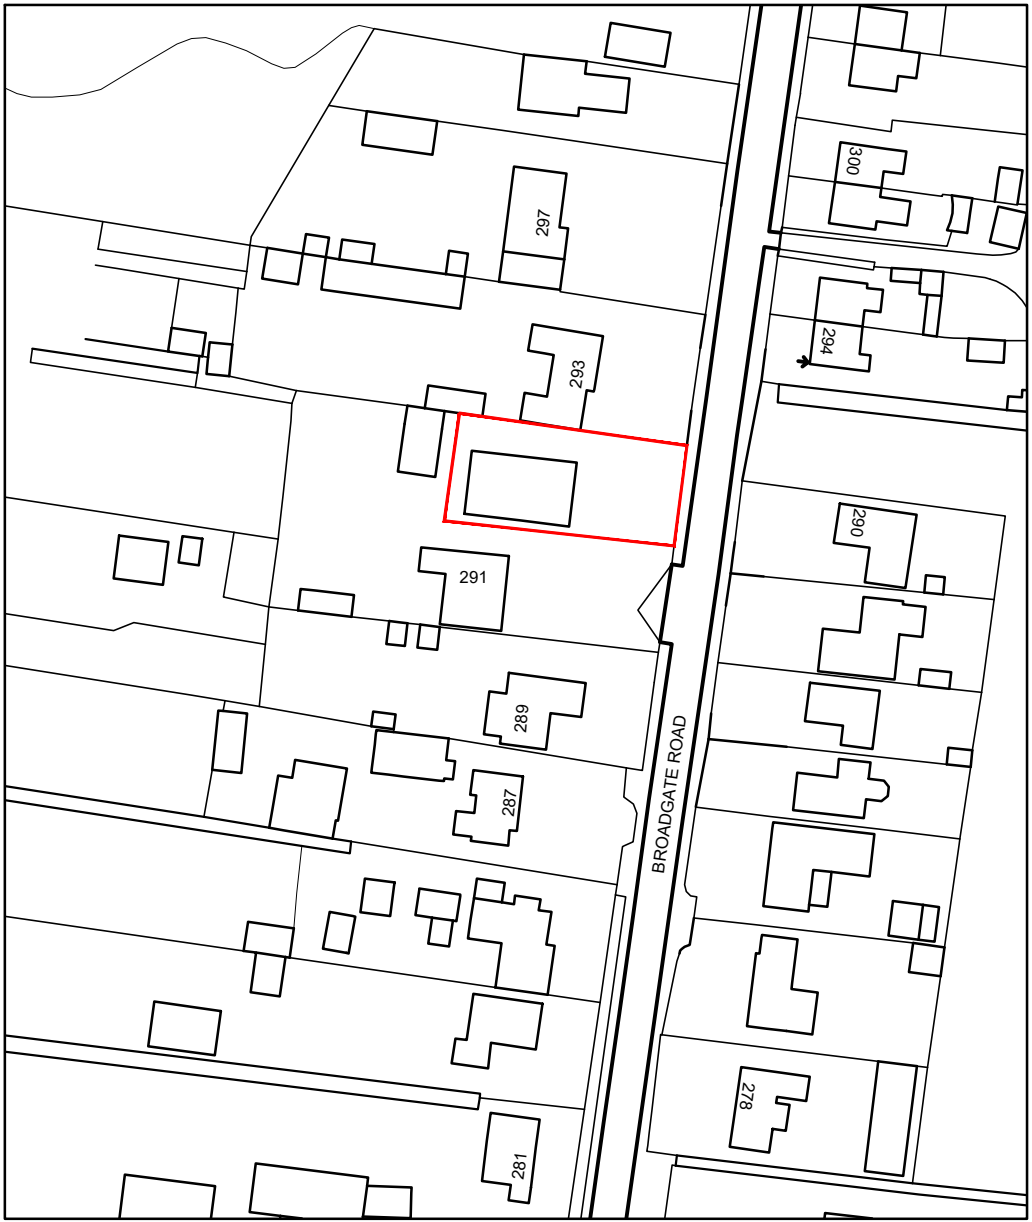

Location Plan 1:1250

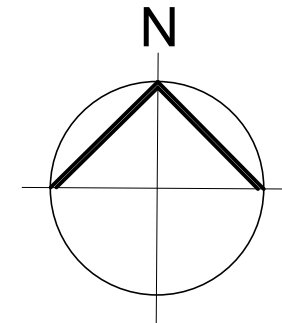

A - REVISIONS			CLIENT MR P WIFFEN
JOB NO. 6530/01A	PAPER SIZE A1	DATE MARCH 2022	PROJECT PROPOSED DWELLING
Notes: This drawing is the permission of Peter Humphrey Associates Ltd. and may not be reissued, loaned or copied in whole or part without written consent. All dimensions shown on the drawing are in millimeters unless stated otherwise. If the drawing is received electronically (PDF) it is the recipient's responsibility to ensure it is printed to the correct paper size. All dimensions to be checked on site prior to commencing work and any discrepancies to be highlighted immediately. The Construction (Design and Management) Regulations 2015: Peter Humphrey Associates' form of appointment with the client confirms whether the agent is appointed as 'Designer' or 'Principal Designer' under these regulations. Nevertheless, the design phase has been carried out with due consideration for the safety during construction, occupation and maintenance of the finished project. No extraordinary hazards or risks were identified outside of the routine construction operations that would not already been apparent to a competent contractor.			SITE PLOT BETWEEN 291 & 293 BROADGATE ROAD SUTTON ST EDMUND LINCS PE12 0LR
DRAWING RM PLANNING DRAWING 1			PETER HUMPHREY ASSOCIATES ADDRESS: 2 CHAPEL ROAD, WISBECH, CAMBS, PE13 1RG. TELEPHONE: 01945 466966 E-MAIL: info@peterhumphrey.co.uk WEB: www.peterhumphrey.co.uk