
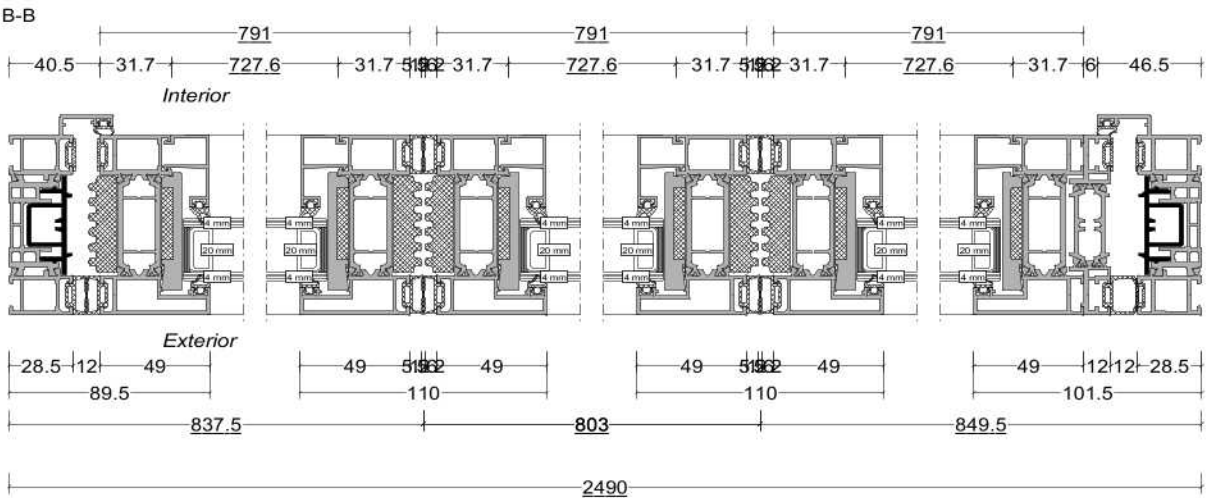
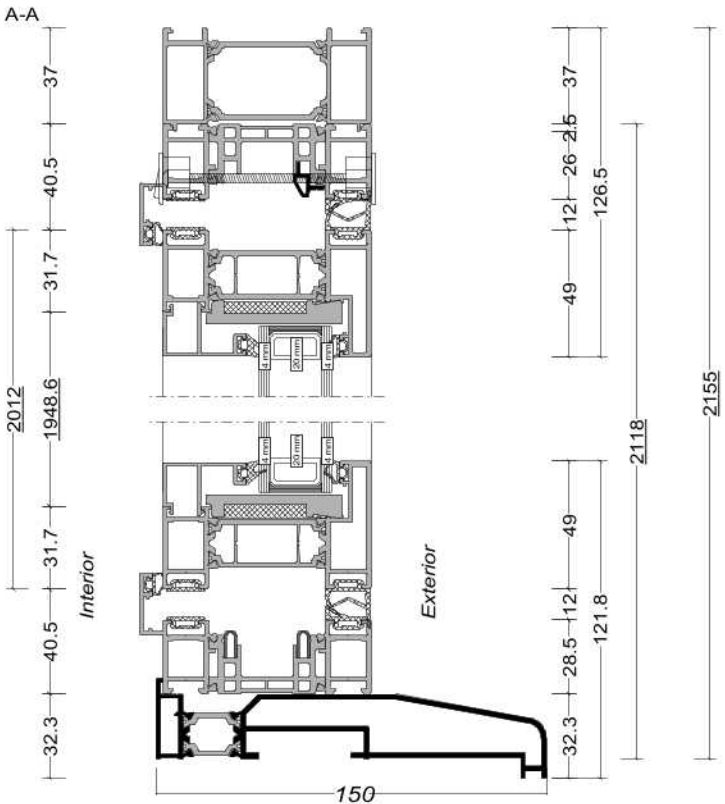


Pos. 001, Quantity: 1
Lounge CBF 46 3P Bifold
GB49-OUT-3-0 - Trickle Vent
Finish: Lacado standard 7016CM
Job: Aluhome
Job number:5934
Quotation Number: Cobb B
Exterior View

Trickle vent in sash
Add on on head




3x 2x4mm 4mm Softcoat Tough Clear , 4mm Clear Tough (Swiss V, Argon), 4mm Softcoat Tough
(1) 28mm 1.39 m² 717 x 1938mm

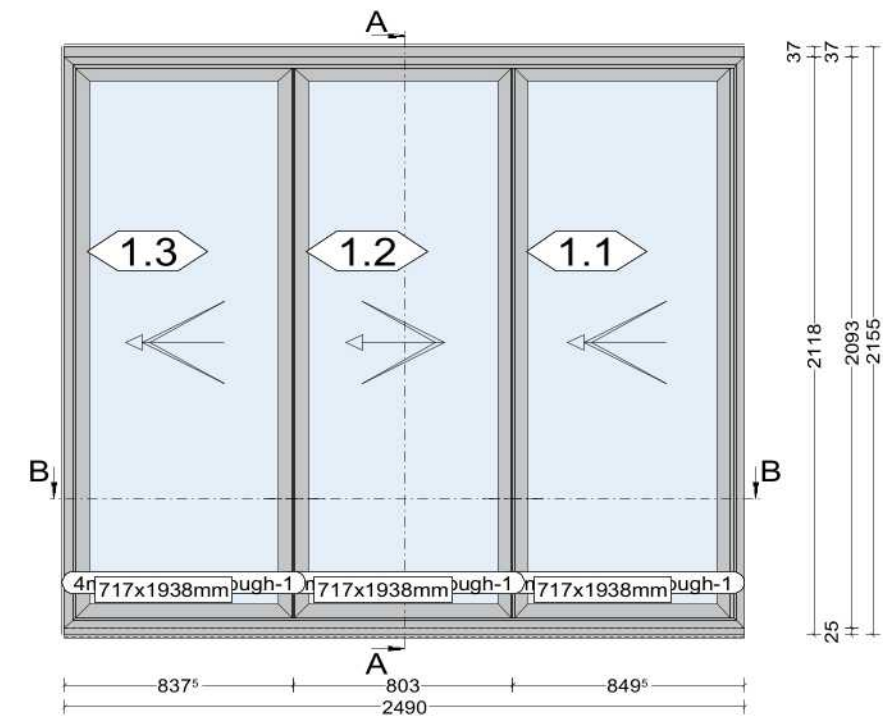

Pos. 002, Quantity: 1
 Kitchen CW70 To Window
 GW70 - Trickle Vent - Top Hung - Fixed
 Finish: Lacado standard 7016CM
 Job: Aluhome
 Job number:5934
 Quotation Number: Cobb B
 Exterior View

**Trickle vent
 Dummy sash - Astragal bar**


1x 2x4mm 4mm Softcoat Tough Clear , 4mm Clear Tough {Swiss V, Argon}, 4mm Softcoat Tough
 (1) 28mm 0.50 m² 573 x 881mm
 Glazing Bars
 1x 2x4mm 4mm Softcoat Tough Clear , 4mm Clear Tough {Swiss V, Argon}, 4mm Softcoat Tough
 (2) 28mm 0.50 m² 573 x 881mm
 Glazing Bars

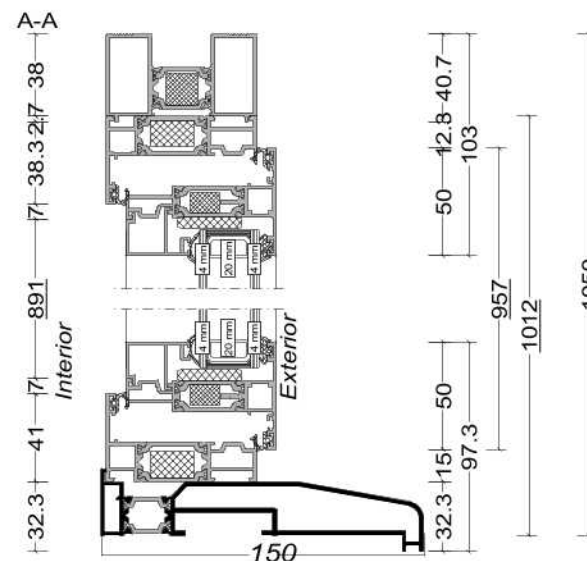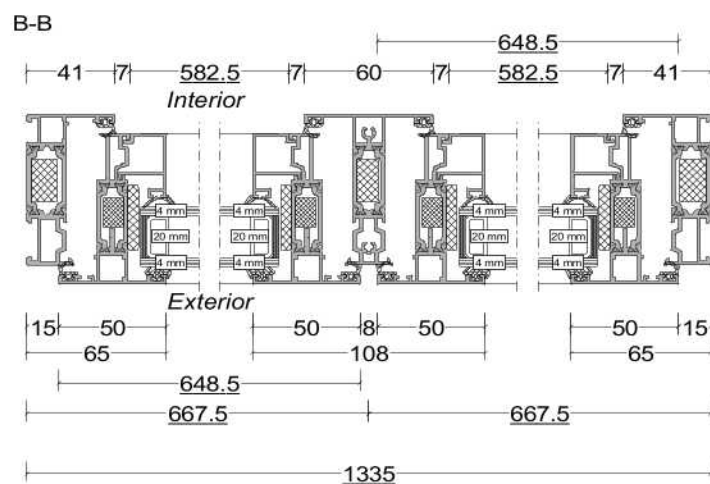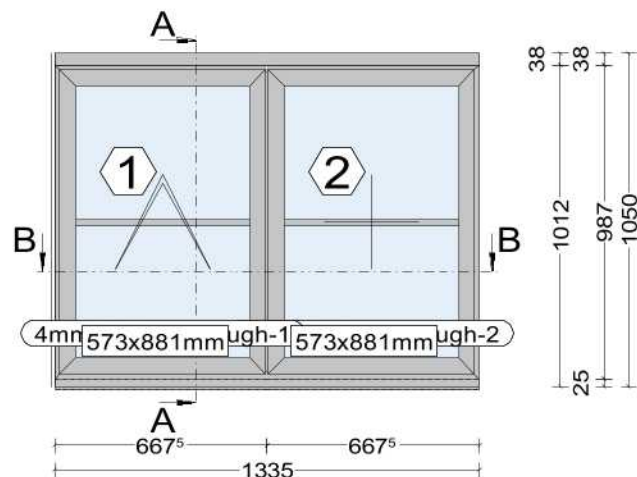

Bathroom CW70 TO Window Satin
GW70 - Trickle Vent - Side Hung Fixed
Finish: Lacado standard 7016CM
Job: Aluhome
Job number:5934
Quotation Number: Cobb B
Exterior View

1x 4mm Softcoat Tough Satin Obscure, 4mm Clear Tough {Swiss V, Argon}, 4mm Softcoat Tough
(1) 28mm 0.30 m² 348 x 876mm
Glazing Bars



1x 4mm Softcoat Tough Satin Obscure, 4mm Clear Tough {Swiss V, Argon}, 4mm Softcoat Tough
(2) 28mm 0.30 m² 348 x 876mm
Glazing Bars

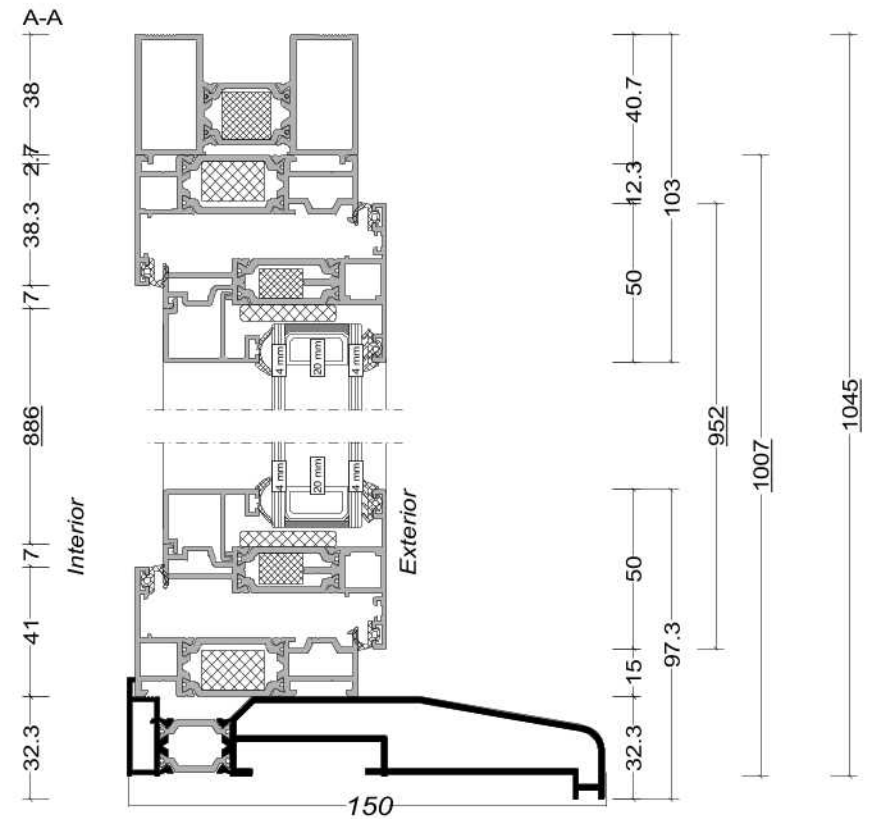

Pos. 004, Quantity: 1
Bedroom 2 CW70 TO Window FX
GW70 - Trickle Vent - Side Hung Fixed
Finish: Lacado standard 7016CM
Job: Aluhome
Job number:5934
Quotation Number: Cobb B
Exterior View

Trickle vent - Dummy sash
Astragal bar

- 1x 2x4mm 4mm Softcoat Tough Clear , 4mm Clear Tough {Swiss V, Argon}, 4mm Softcoat Tough
(1) 28mm 0.59 m² 575 x 1031mm
Glazing Bars
- 1x 2x4mm 4mm Softcoat Tough Clear , 4mm Clear Tough {Swiss V, Argon}, 4mm Softcoat Tough
(2) 28mm 0.59 m² 575 x 1031mm
Glazing Bars

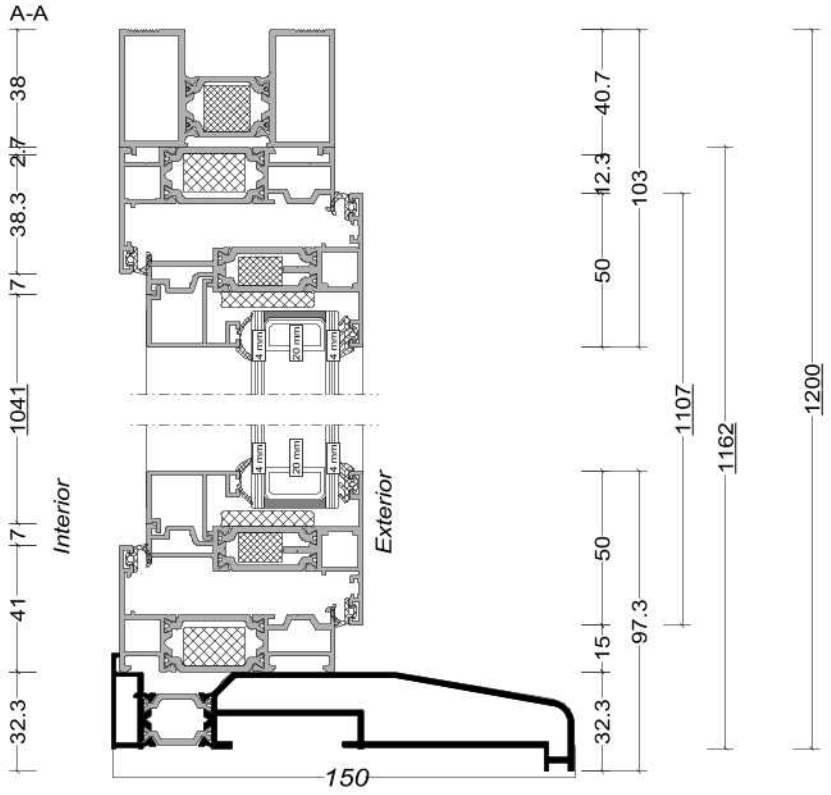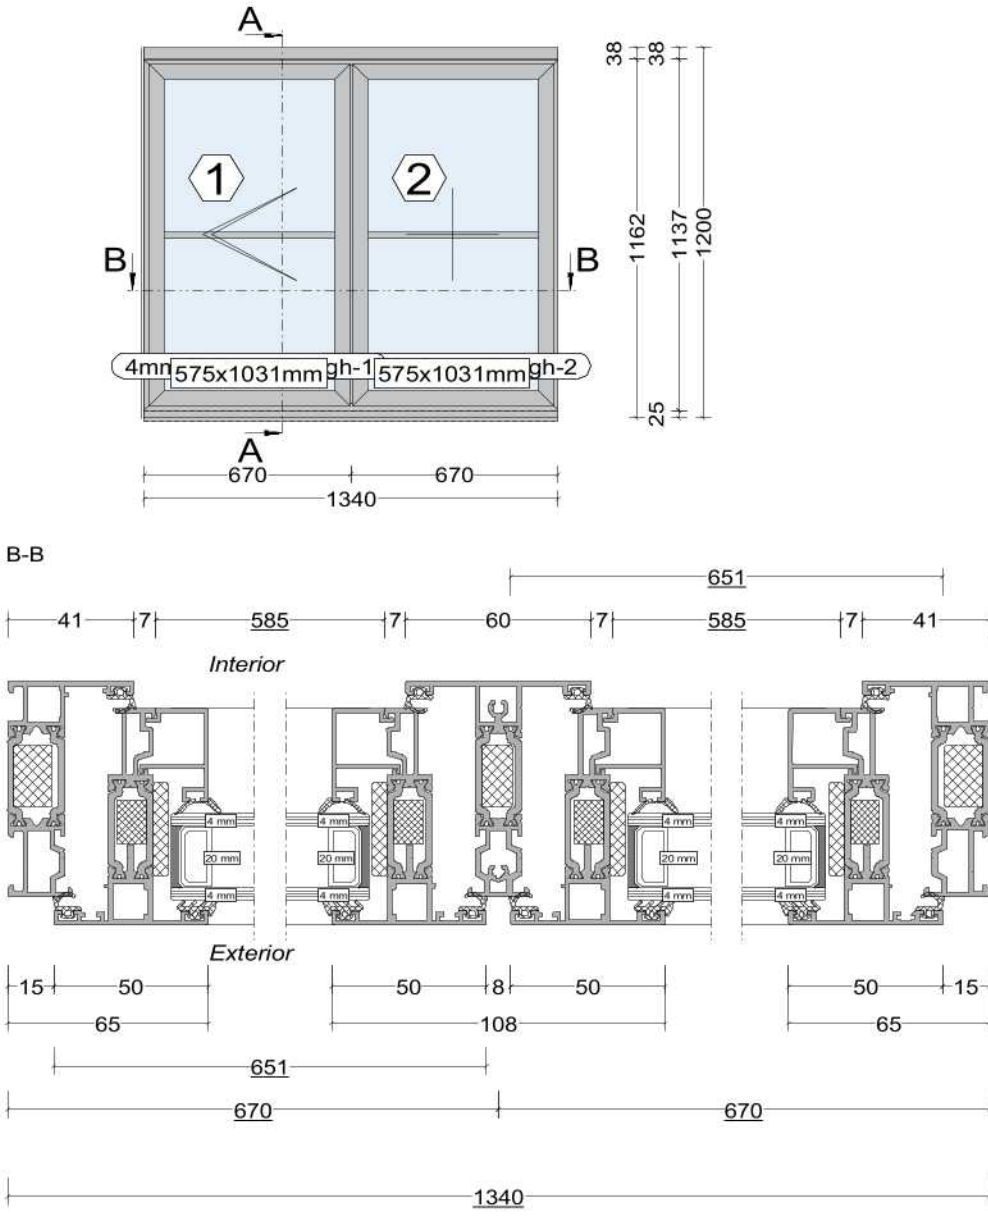

Trickle vent in sash
Add on on head

Technical drawing of a double-glazed window unit, showing front and cross-section views with dimensions.

Front View:

- Overall width: 1585 mm
- Overall height: 2155 mm
- Two panes labeled 1.2 and 1.1.
- Bottom label: 4m 658x1938mm Ugh-1
- Section lines A-A and B-B are indicated.

Section B-B (Cross-section):

- Interior dimensions (from left to right): 41.5, 31.7, 668.6, 31.7, 16, 30, 31.7, 668.6, 31.7, 41.5.
- Exterior dimensions (from left to right): 28.5, 12, 49, 90.5, 49, 30, 6, 49, 90.5, 28.5.
- Overall width: 1585 mm
- Overall height: 2155 mm