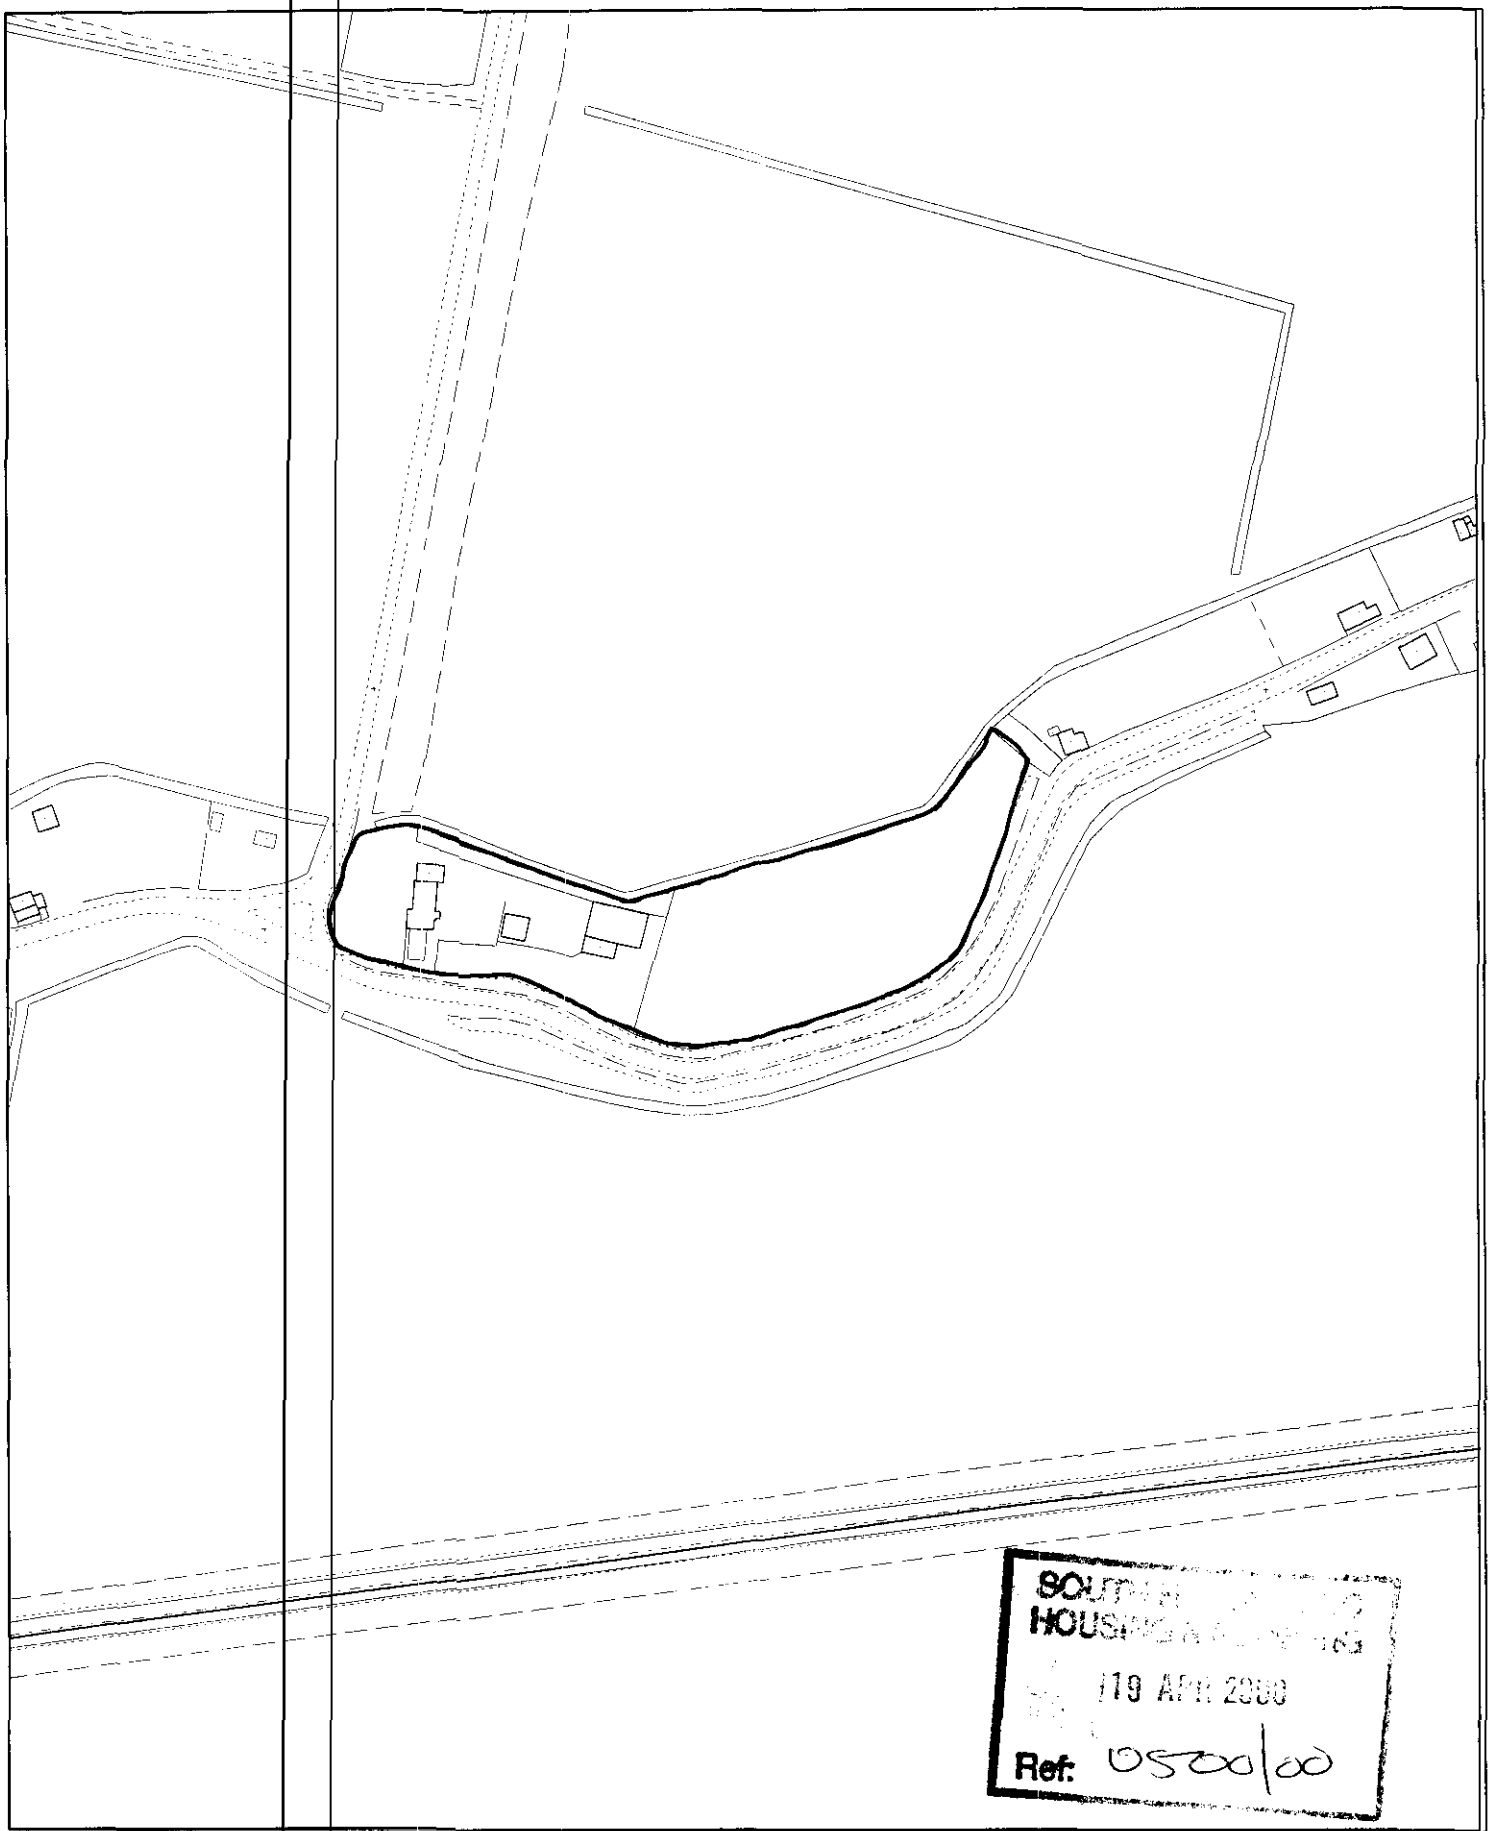


SOUTH HOLLAND HOUSING
19 APR 2000
Ref: 0500/00

SOUTH HOLLAND DISTRICT COUNCIL

Council Offices, Priory Road, Spalding, Lincolnshire PE11 2XE

This copy has been produced specifically for the map return scheme purposes only. No further copies may be made.

Scale: 1:2500

This map is reproduced from Ordnance Survey material with permission of Ordnance Survey on behalf of Her Majesty's Stationery Office (c) Crown copyright. Unauthorised reproduction *infringes Crown copyright and may lead to prosecution or civil* proceedings. South Holland District Council LA079413 2000


N

H.M. LAND REGISTRY

TITLE NUMBER

LL 48169

ORDNANCE SURVEY PLAN REFERENCE	TF3509	Scale 1/2500
COUNTY LINCOLNSHIRE	DISTRICT SOUTH HOLLAND	© Crown copyright

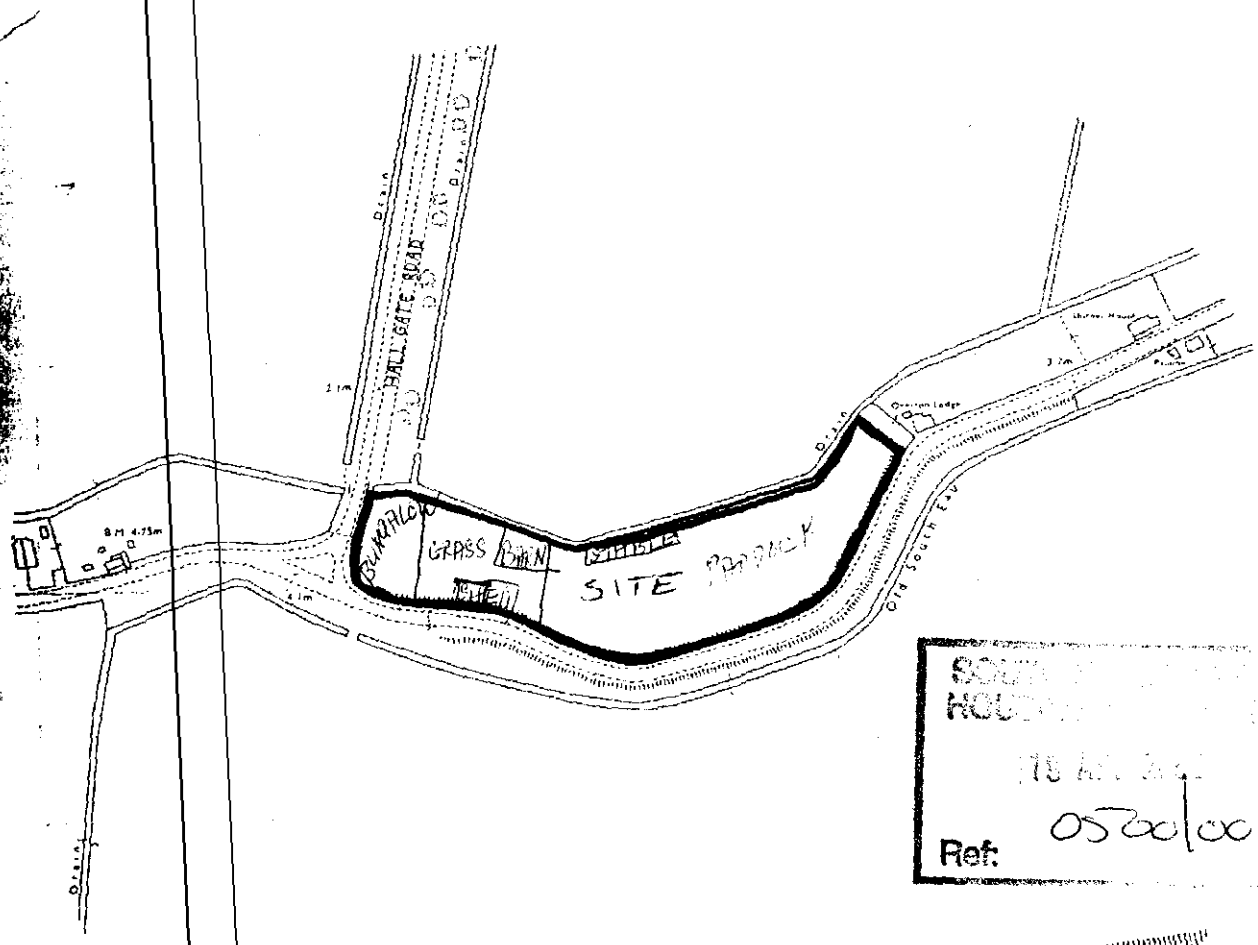

SOUTH HOLLAND DISTRICT COUNCIL
PLANNING DEPARTMENT
Ref: 0520/00

SOUTH HOLLAND DISTRICT COUNCIL
PLANNING DEPARTMENT
03 JUL 1990
REF....722/90

CERTIFICATE COPY OF FILED PLAN
CS
16/6/89