


MR B LAVERY
242 LUTTONGATE RD SUTTON ST
EDMONDS



FRONT ELEVATION

FACING BRICKS AND ROOF TILES TO MATCH EXISTING

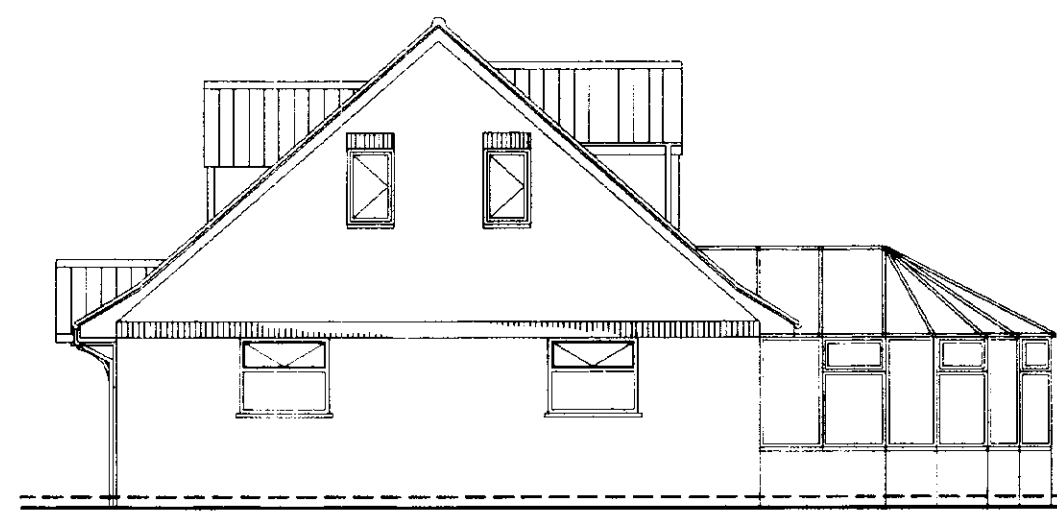


SIDE ELEVATION




REAR ELEVATION

PROPOSED EXTENSION

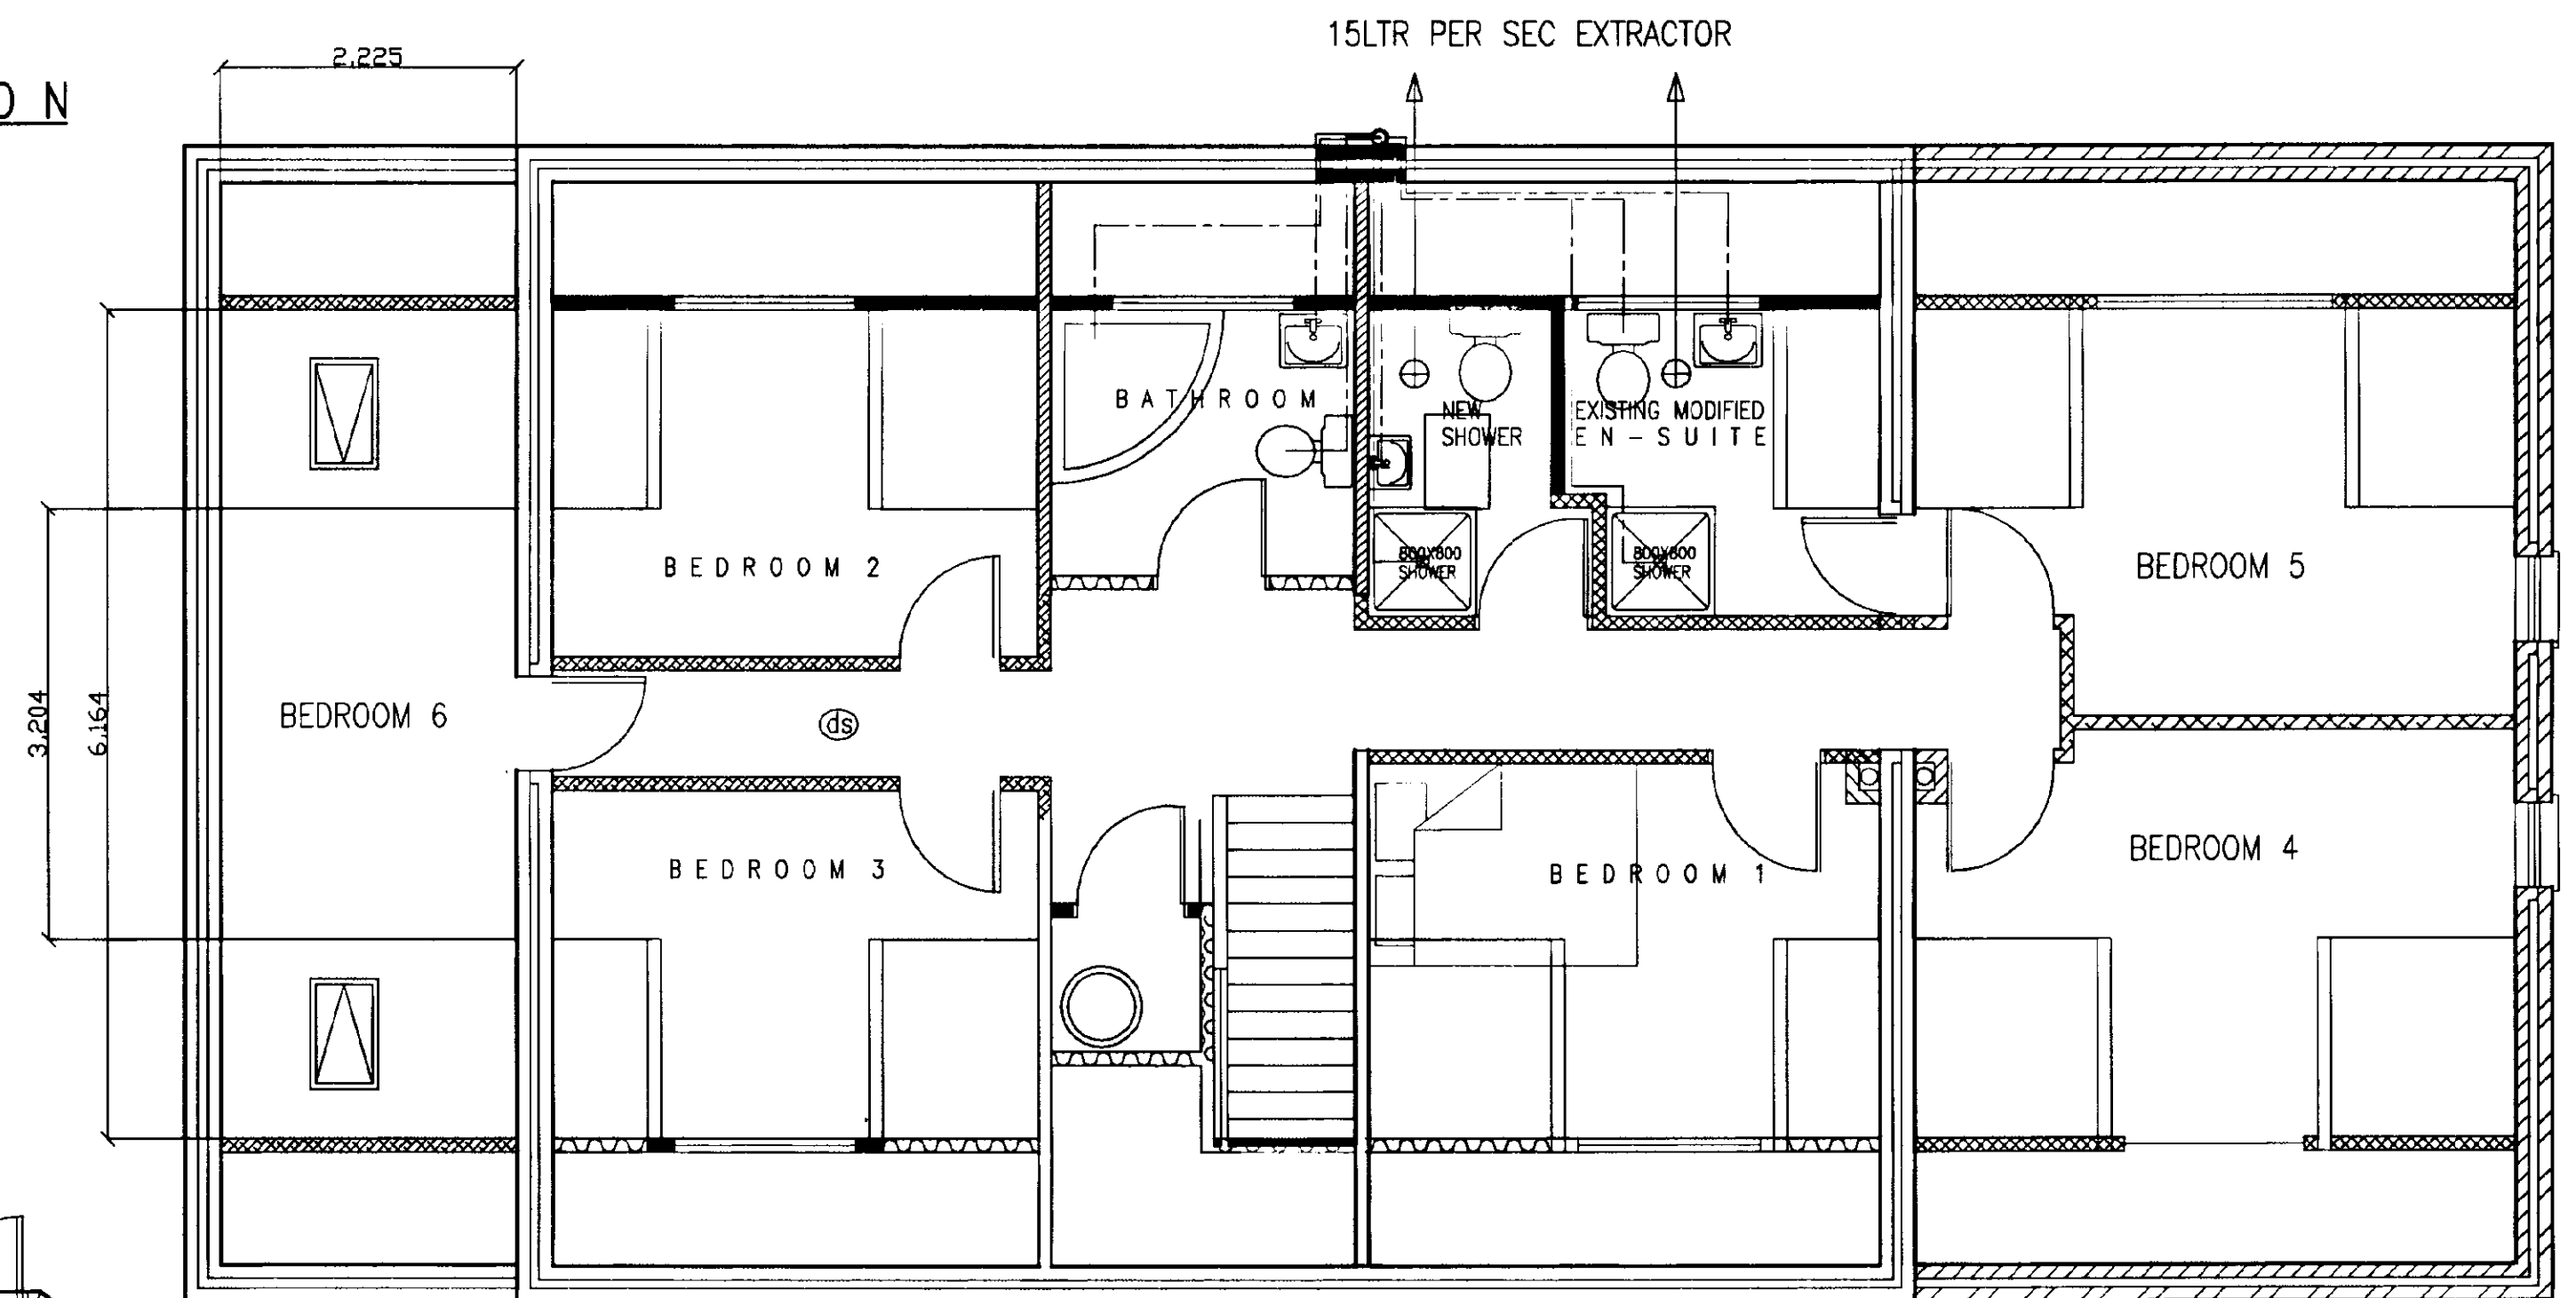


FIRST FLOOR

Inner leaf of 100mm aerated blocks maximum density 1100kg/m³
Movement joints as indicated. Incorporate brickwork on similar
expanded metal to mortar coursing 215mm below all windows.
Inner face of all blockwork rendered and skimmed. Internal faces
of steel lintels to be covered with min 15mm lightweight plaster.

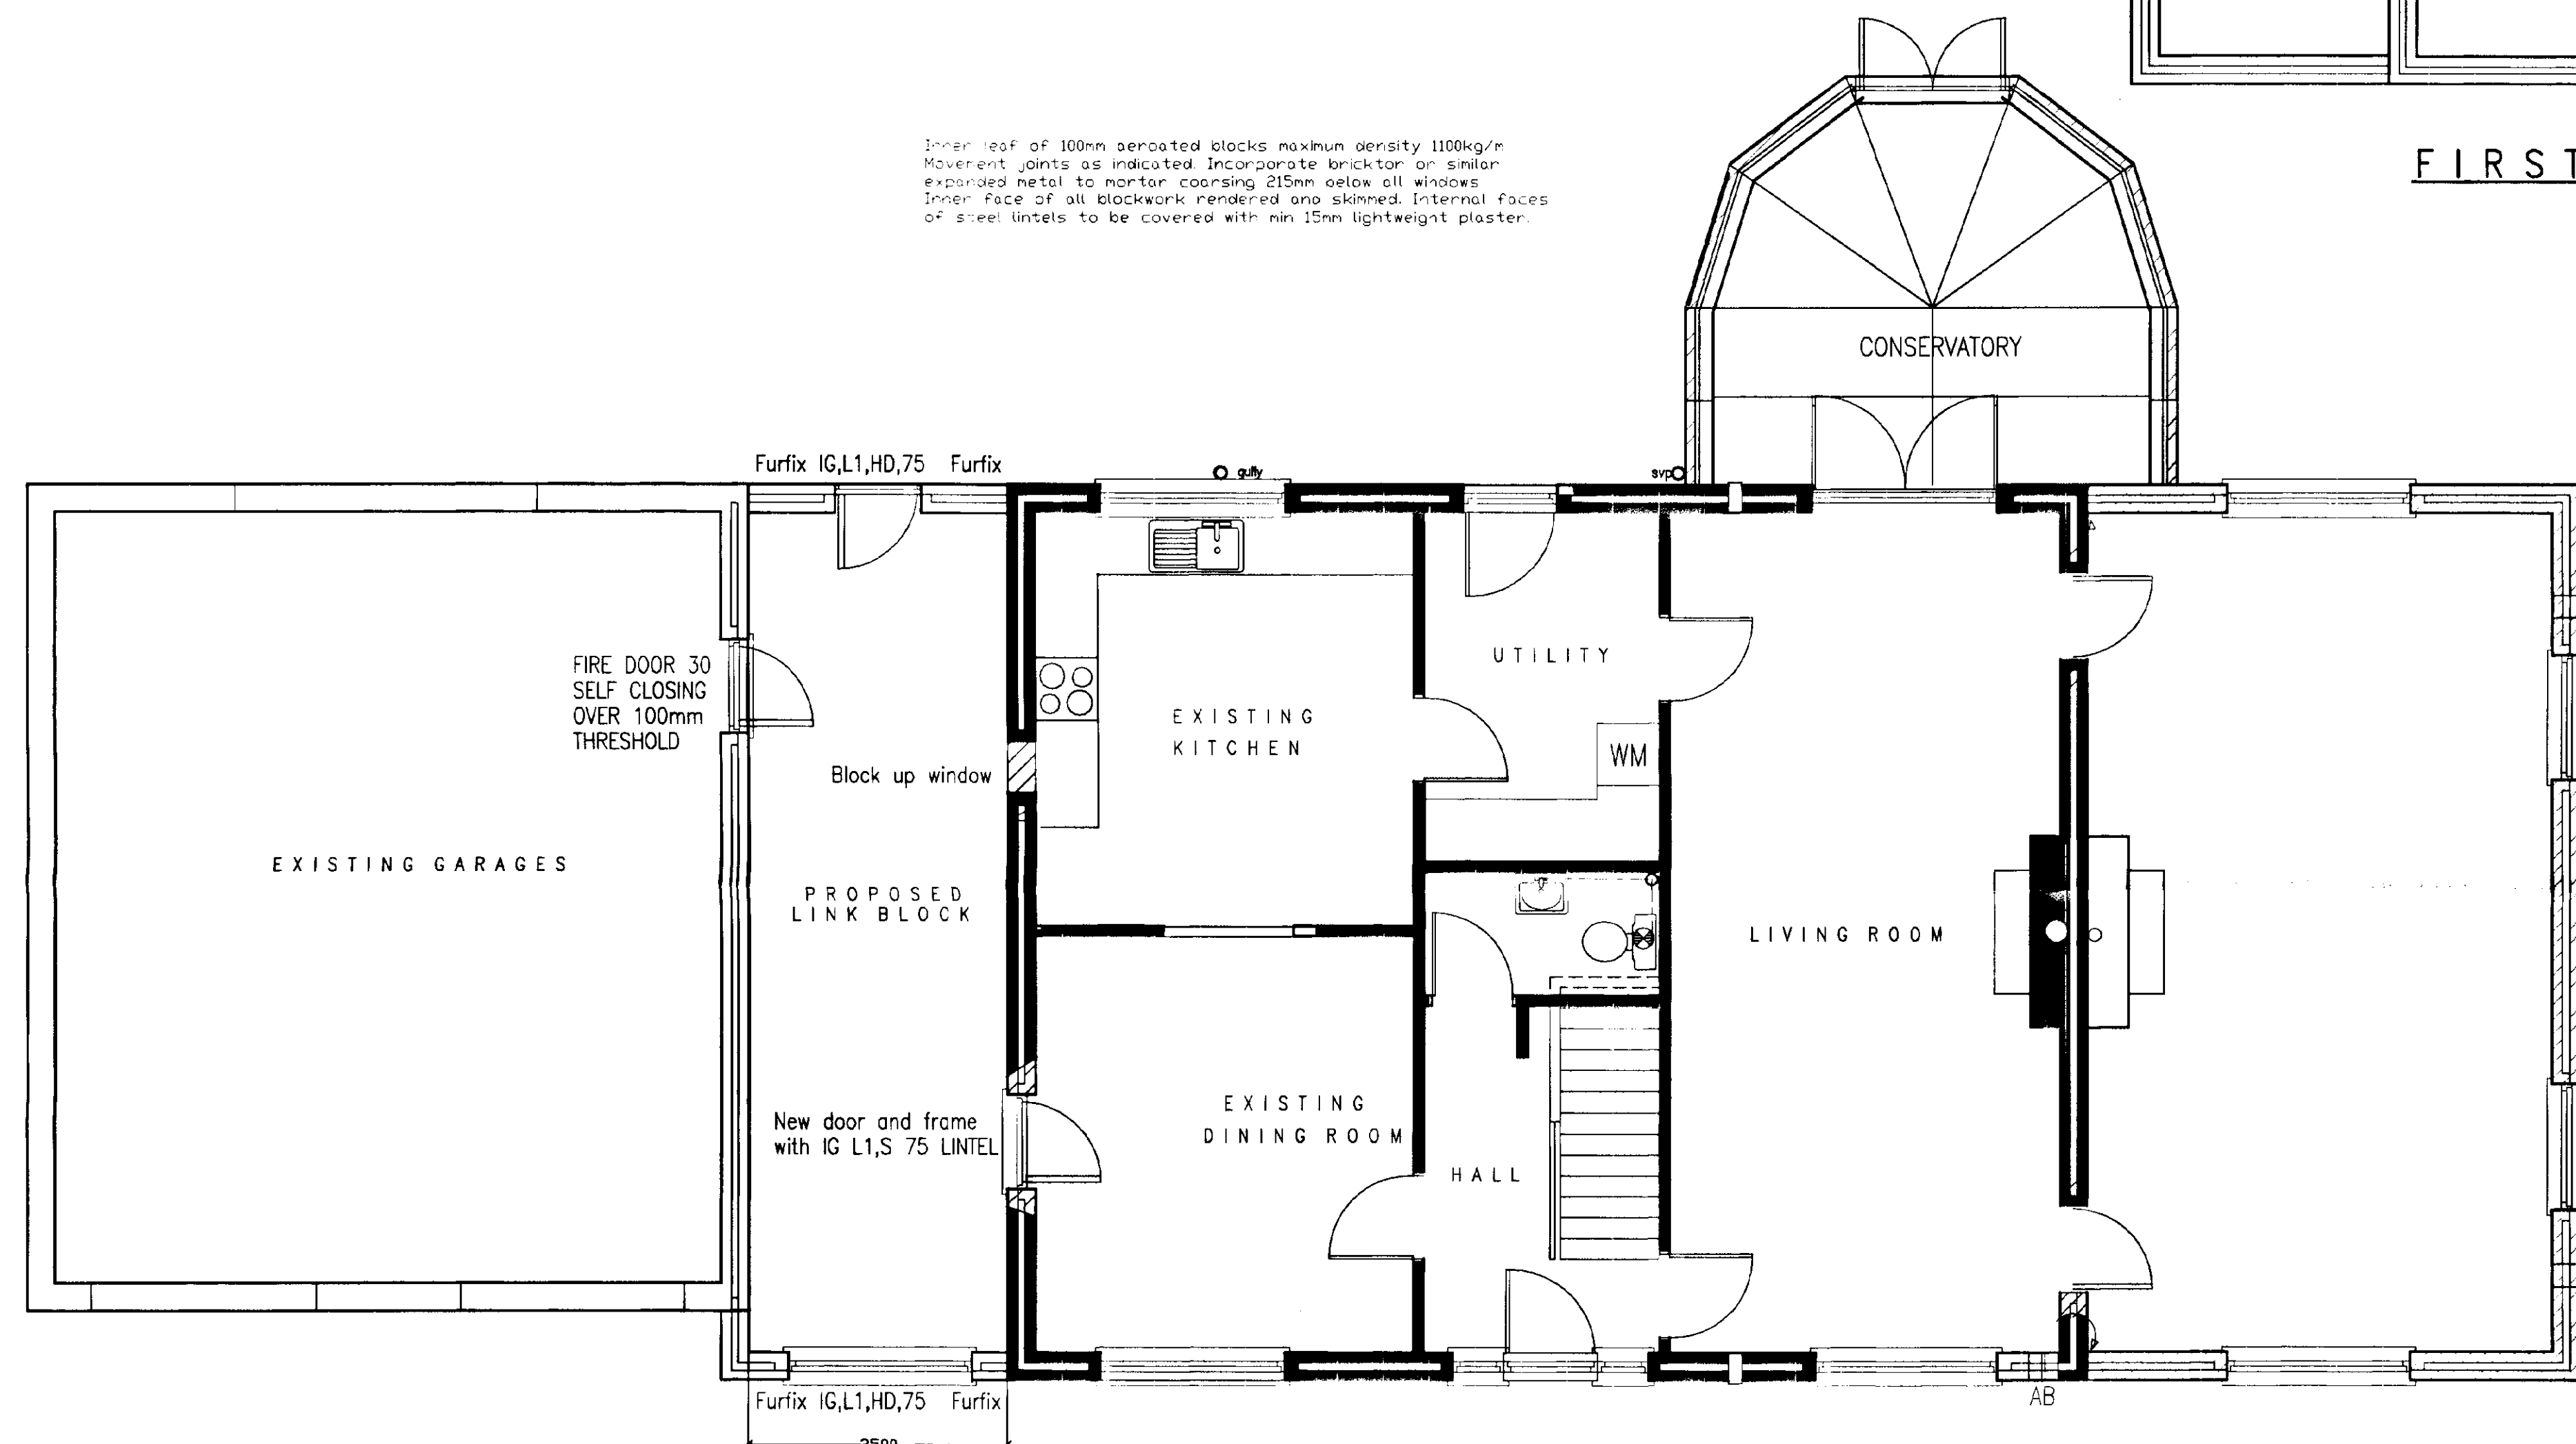

GROUND FLOOR

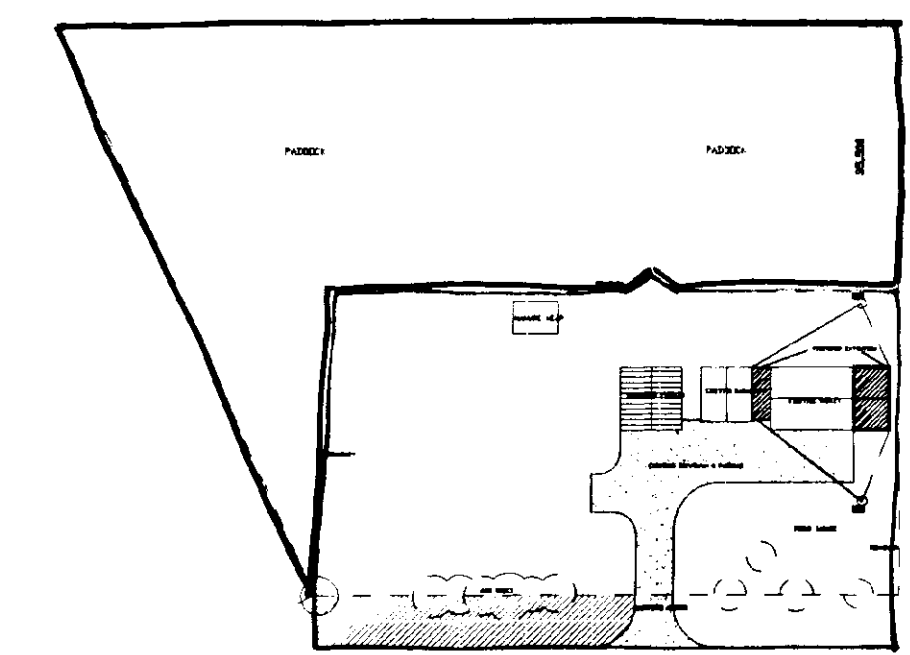

BLOCK PLAN 1=500

DRAWING 750-B-LAVERY-EXTENTION-A
PROJECT
PROPOSED EXTENSIONS TO EXISTING
DWELLING FLOOR PLANS & ELEVATIONS

DETERMINED
PLAN

SCALE 1=50 1=100
DATE 11 JULY 2002
DRAWN M.D.B

Issued	
Revisions	

SHDC
Planning & Development
10 JUL 2003
Ref 0537/03

ARCHITECTURAL TECHNICIANS
DANBROOKE HOUSE STATION ROAD
WISBECH ST MARY
WISBECH CAMBS PE13 4RW
Telephone 01945410421
Facsimile 01945410400