
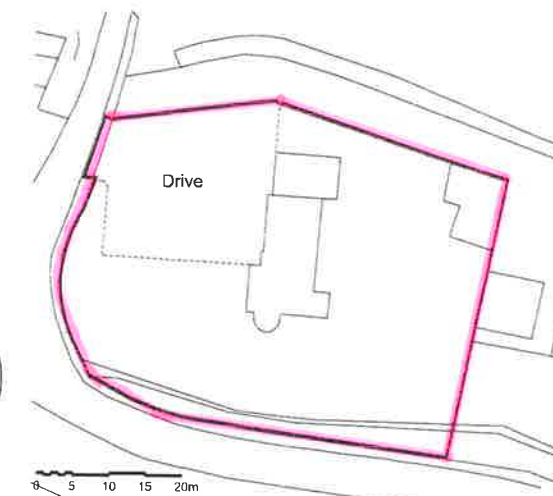
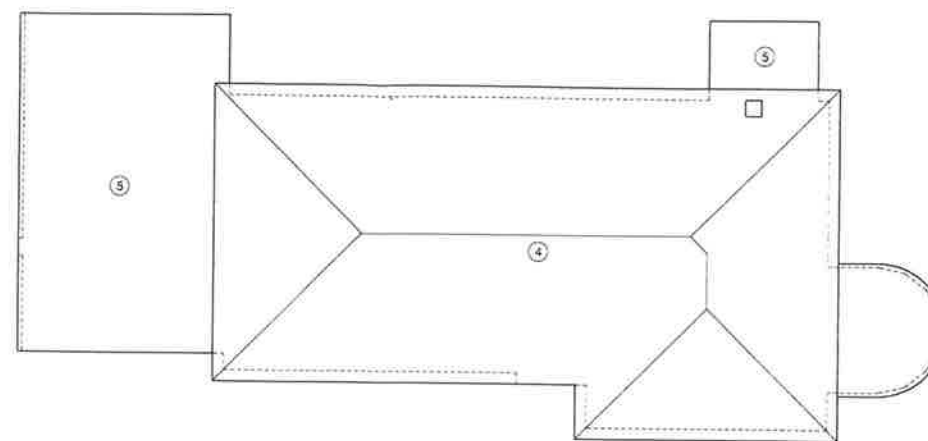
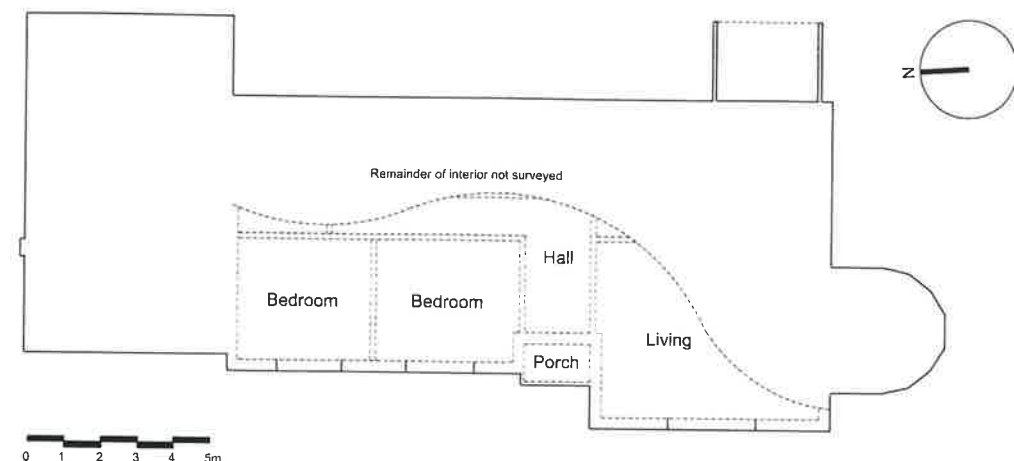


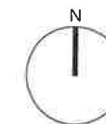







All dimensions to be verified on site by Main Contractor before the start of any shop drawings or work whatsoever either on their own behalf or that of sub-contractors.
Report any discrepancies to the Contract Administrator at once.
This drawing is to be read with all relevant Architect's and Engineer's drawings and other relevant information.
Andrew M Wright Ltd. Registered in England & Wales No. 9399024.
Registered office: 22 Church Street, Halesworth, Suffolk, UK. IP12 7LL.

LEGEND: DO NOT SCALE

Legend to materials:-

- 1 = Brickwork (painted black)
- 2 = Render (cream)
- 3 = Upvc cladding (white)
- 4 = Concrete roof tiles
- 5 = Felt roofing
- 6 = Upvc windows / doors (white)
- 7 = Painted timber fascias (black)
- 8 = Upvc gutters & down-pipes (black)
- 9 = Plastic gutters & down-pipes (white)
- 10 = Brickwork (red bricks)

Existing

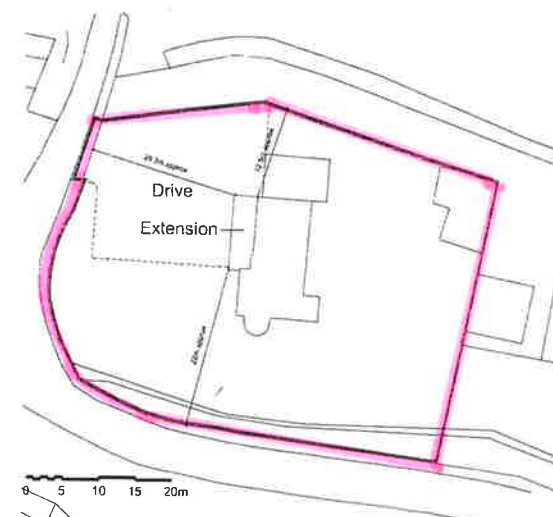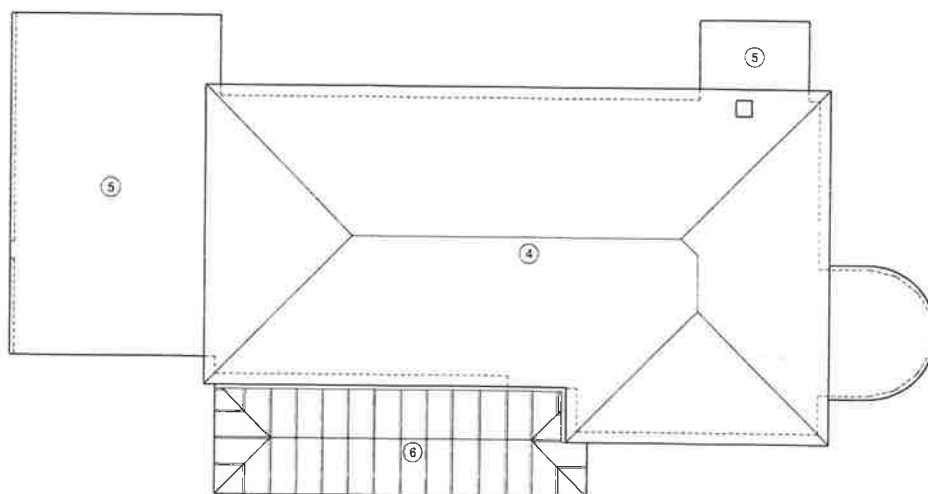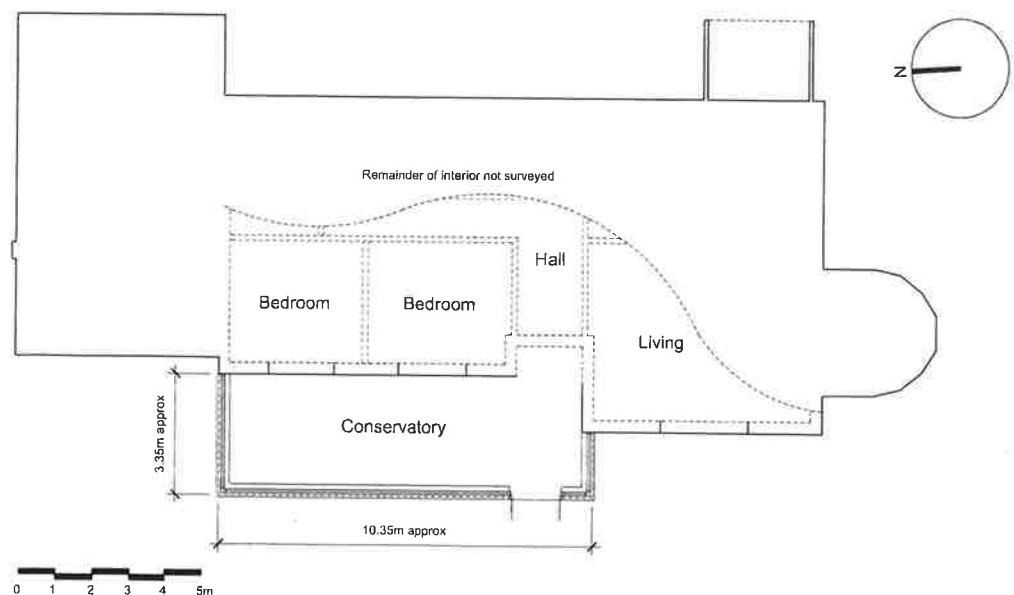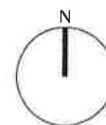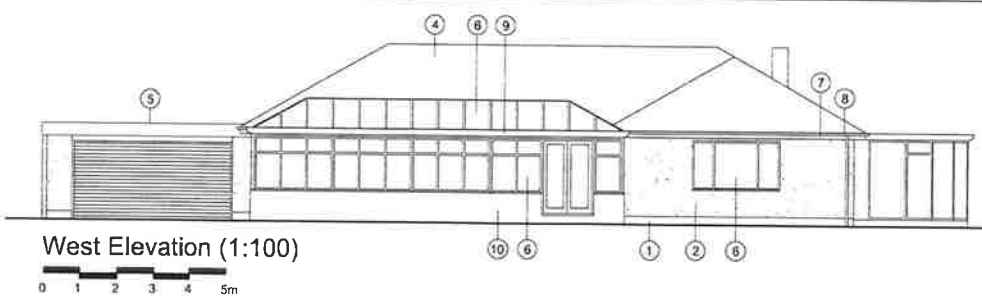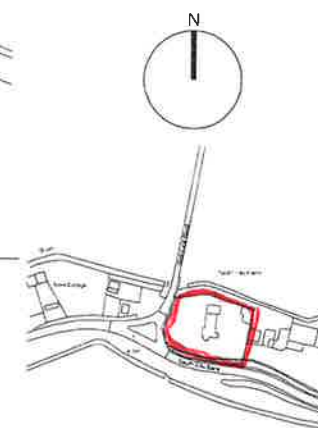

10	27.06.22	Client Review	AMW	AMW
11	23.06.22	Client Review	AMW	AMW
Revision	Date	Description	Drawn	Check

ANDREW M WRIGHT LTD
REGISTERED ARCHITECT

Project:
South Eau Farm
Hall Gate Road
Throtonholt

Drawing Title:
Plans & Elevations

Client:
Mr & Mrs Baker

Drawn	Checked	Date	Scale	Paper Size
AMW	AMW	23.06.22	As shown	A1
Job No	Draw No.	Stage	Revision	
062201	PD01	Planning		D2

Proposed