


Natural Power from the Sun

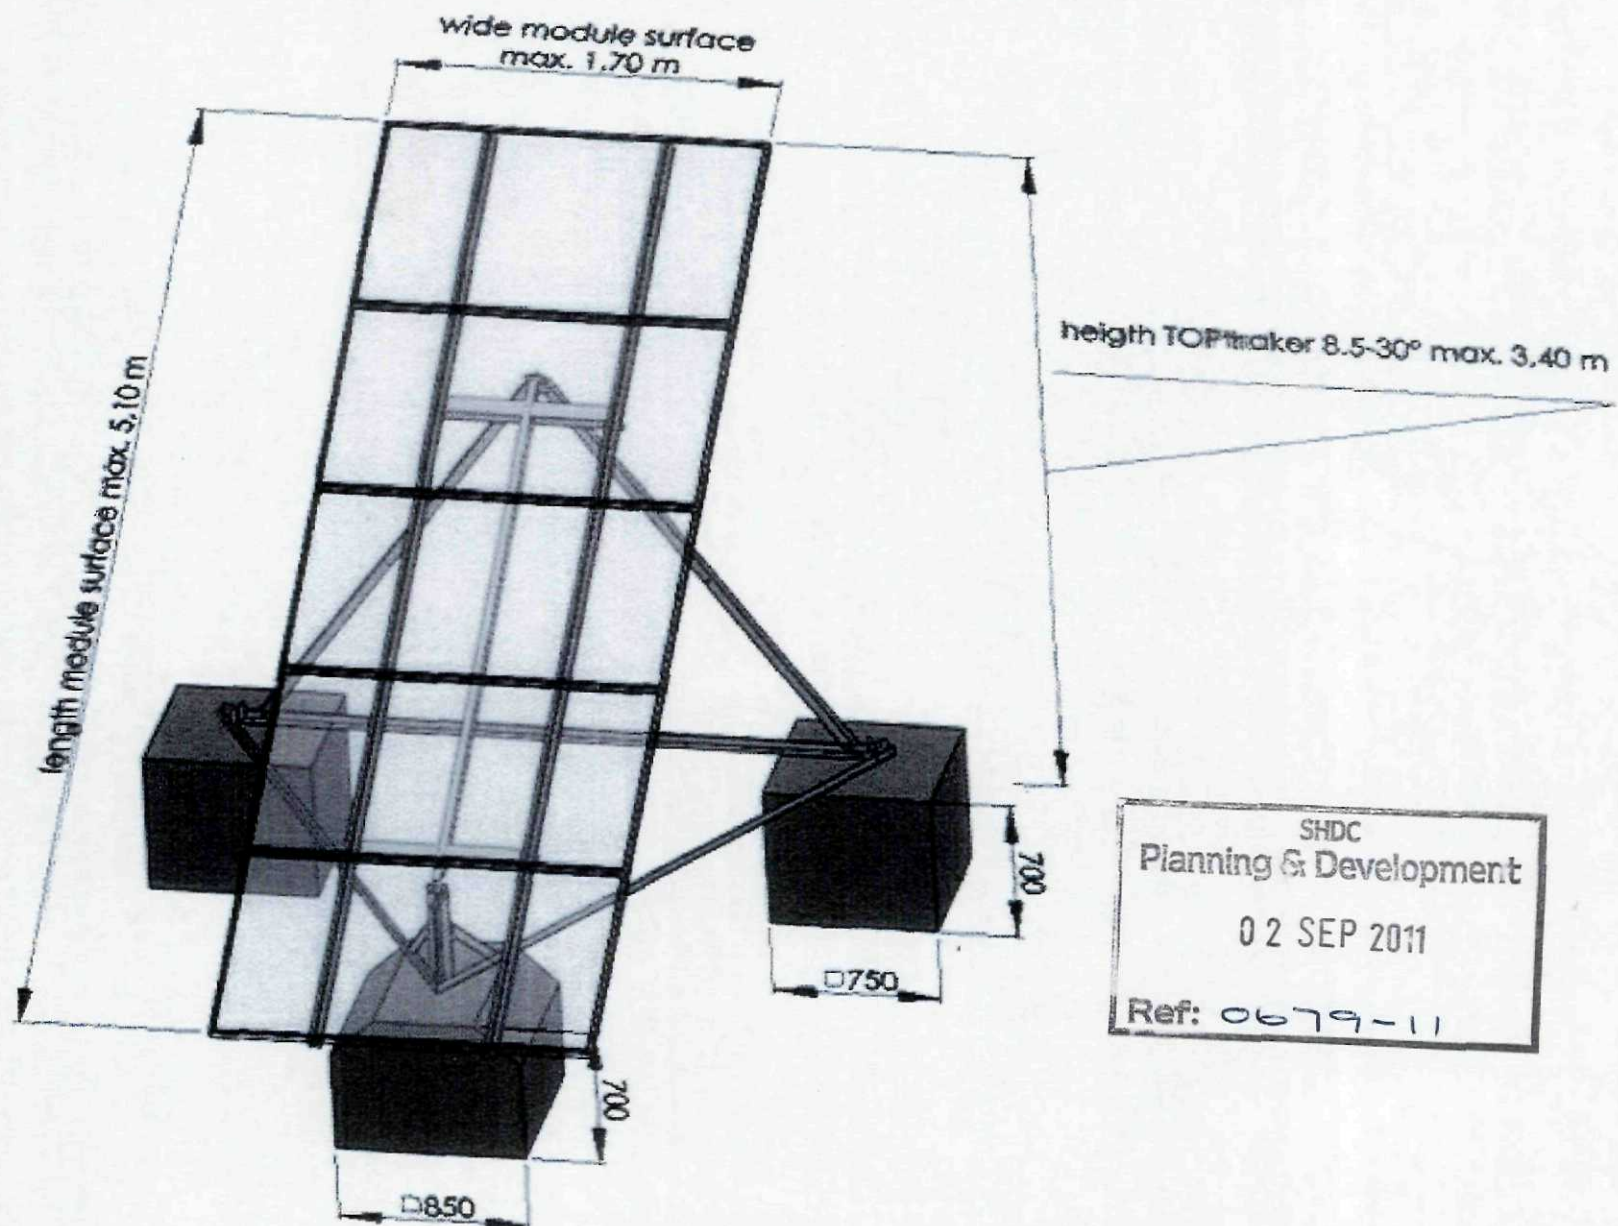

SHDC
Planning & Development
02 SEP 2011
Ref: 0679-11