
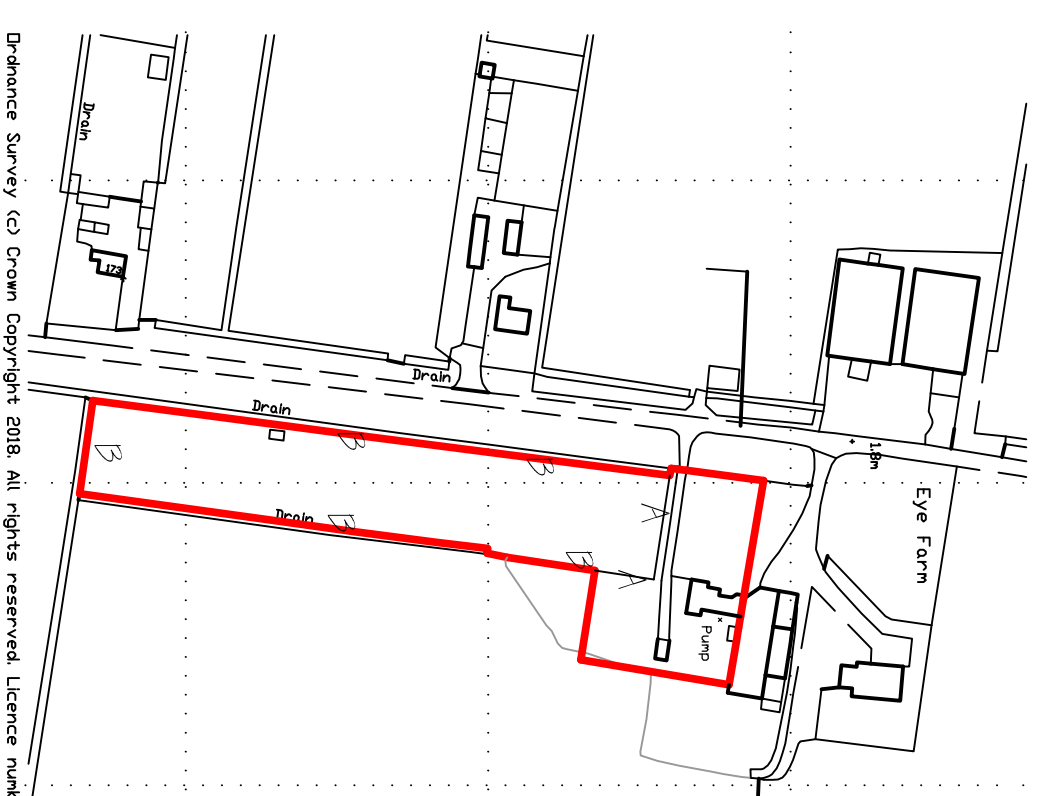
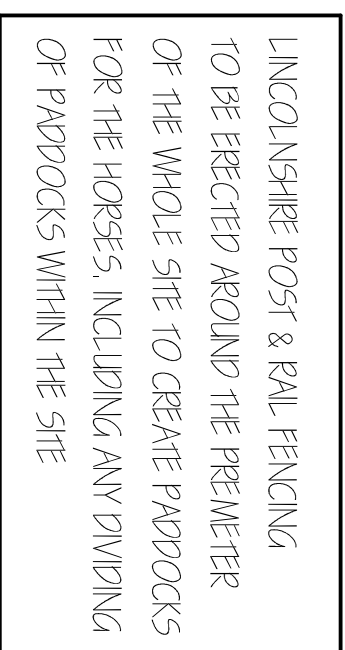
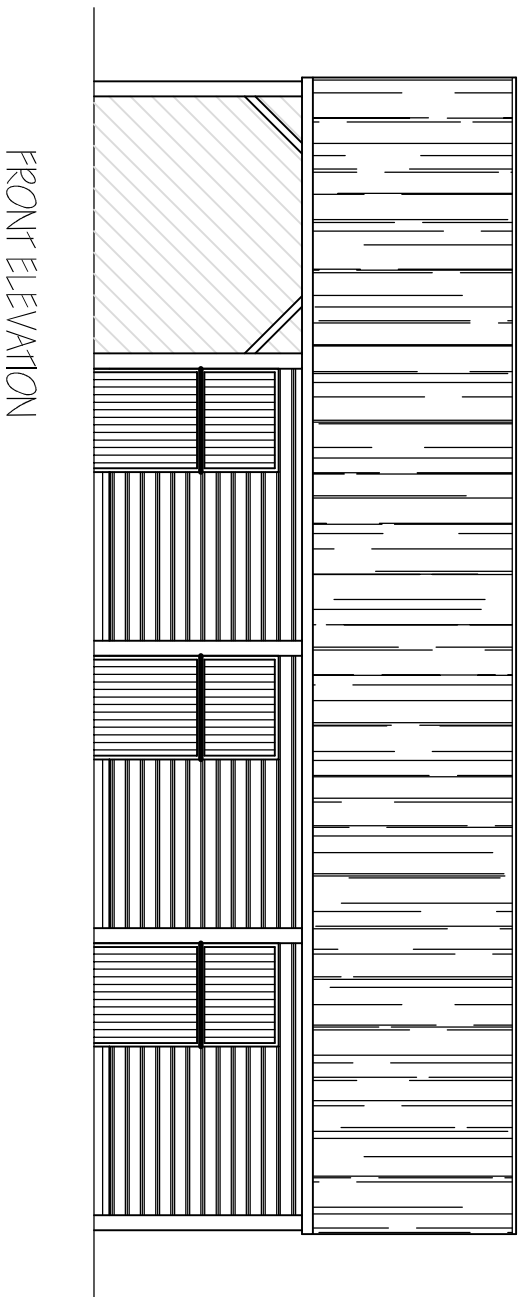


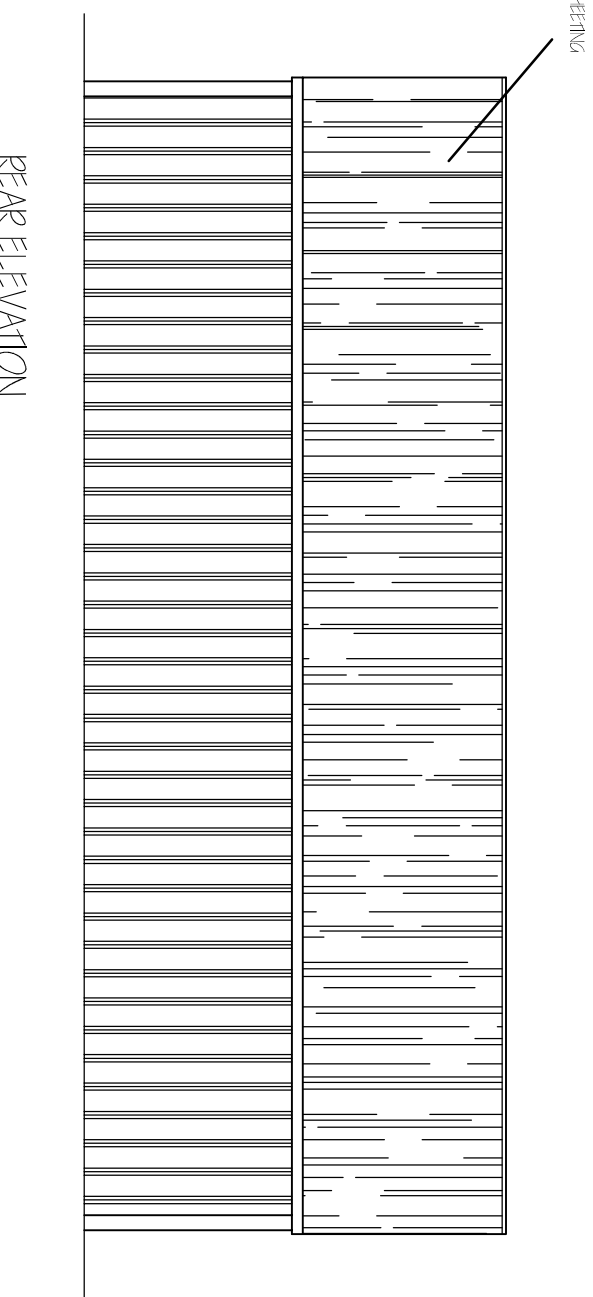


Dr. Danance Survey (c) Crown Copyright 2018. All rights reserved. Licence number 100022432

LANDSCAPING, TREE PLANTING & FENCING SCHEME.


A - LINCOLNSHIRE POST & RAIL FENCING

B - EXISTING NATURE HEDGE TO REMAIN WHERE POSSIBLE

WITH LINCOLNSHIRE POST & RAIL FENCING

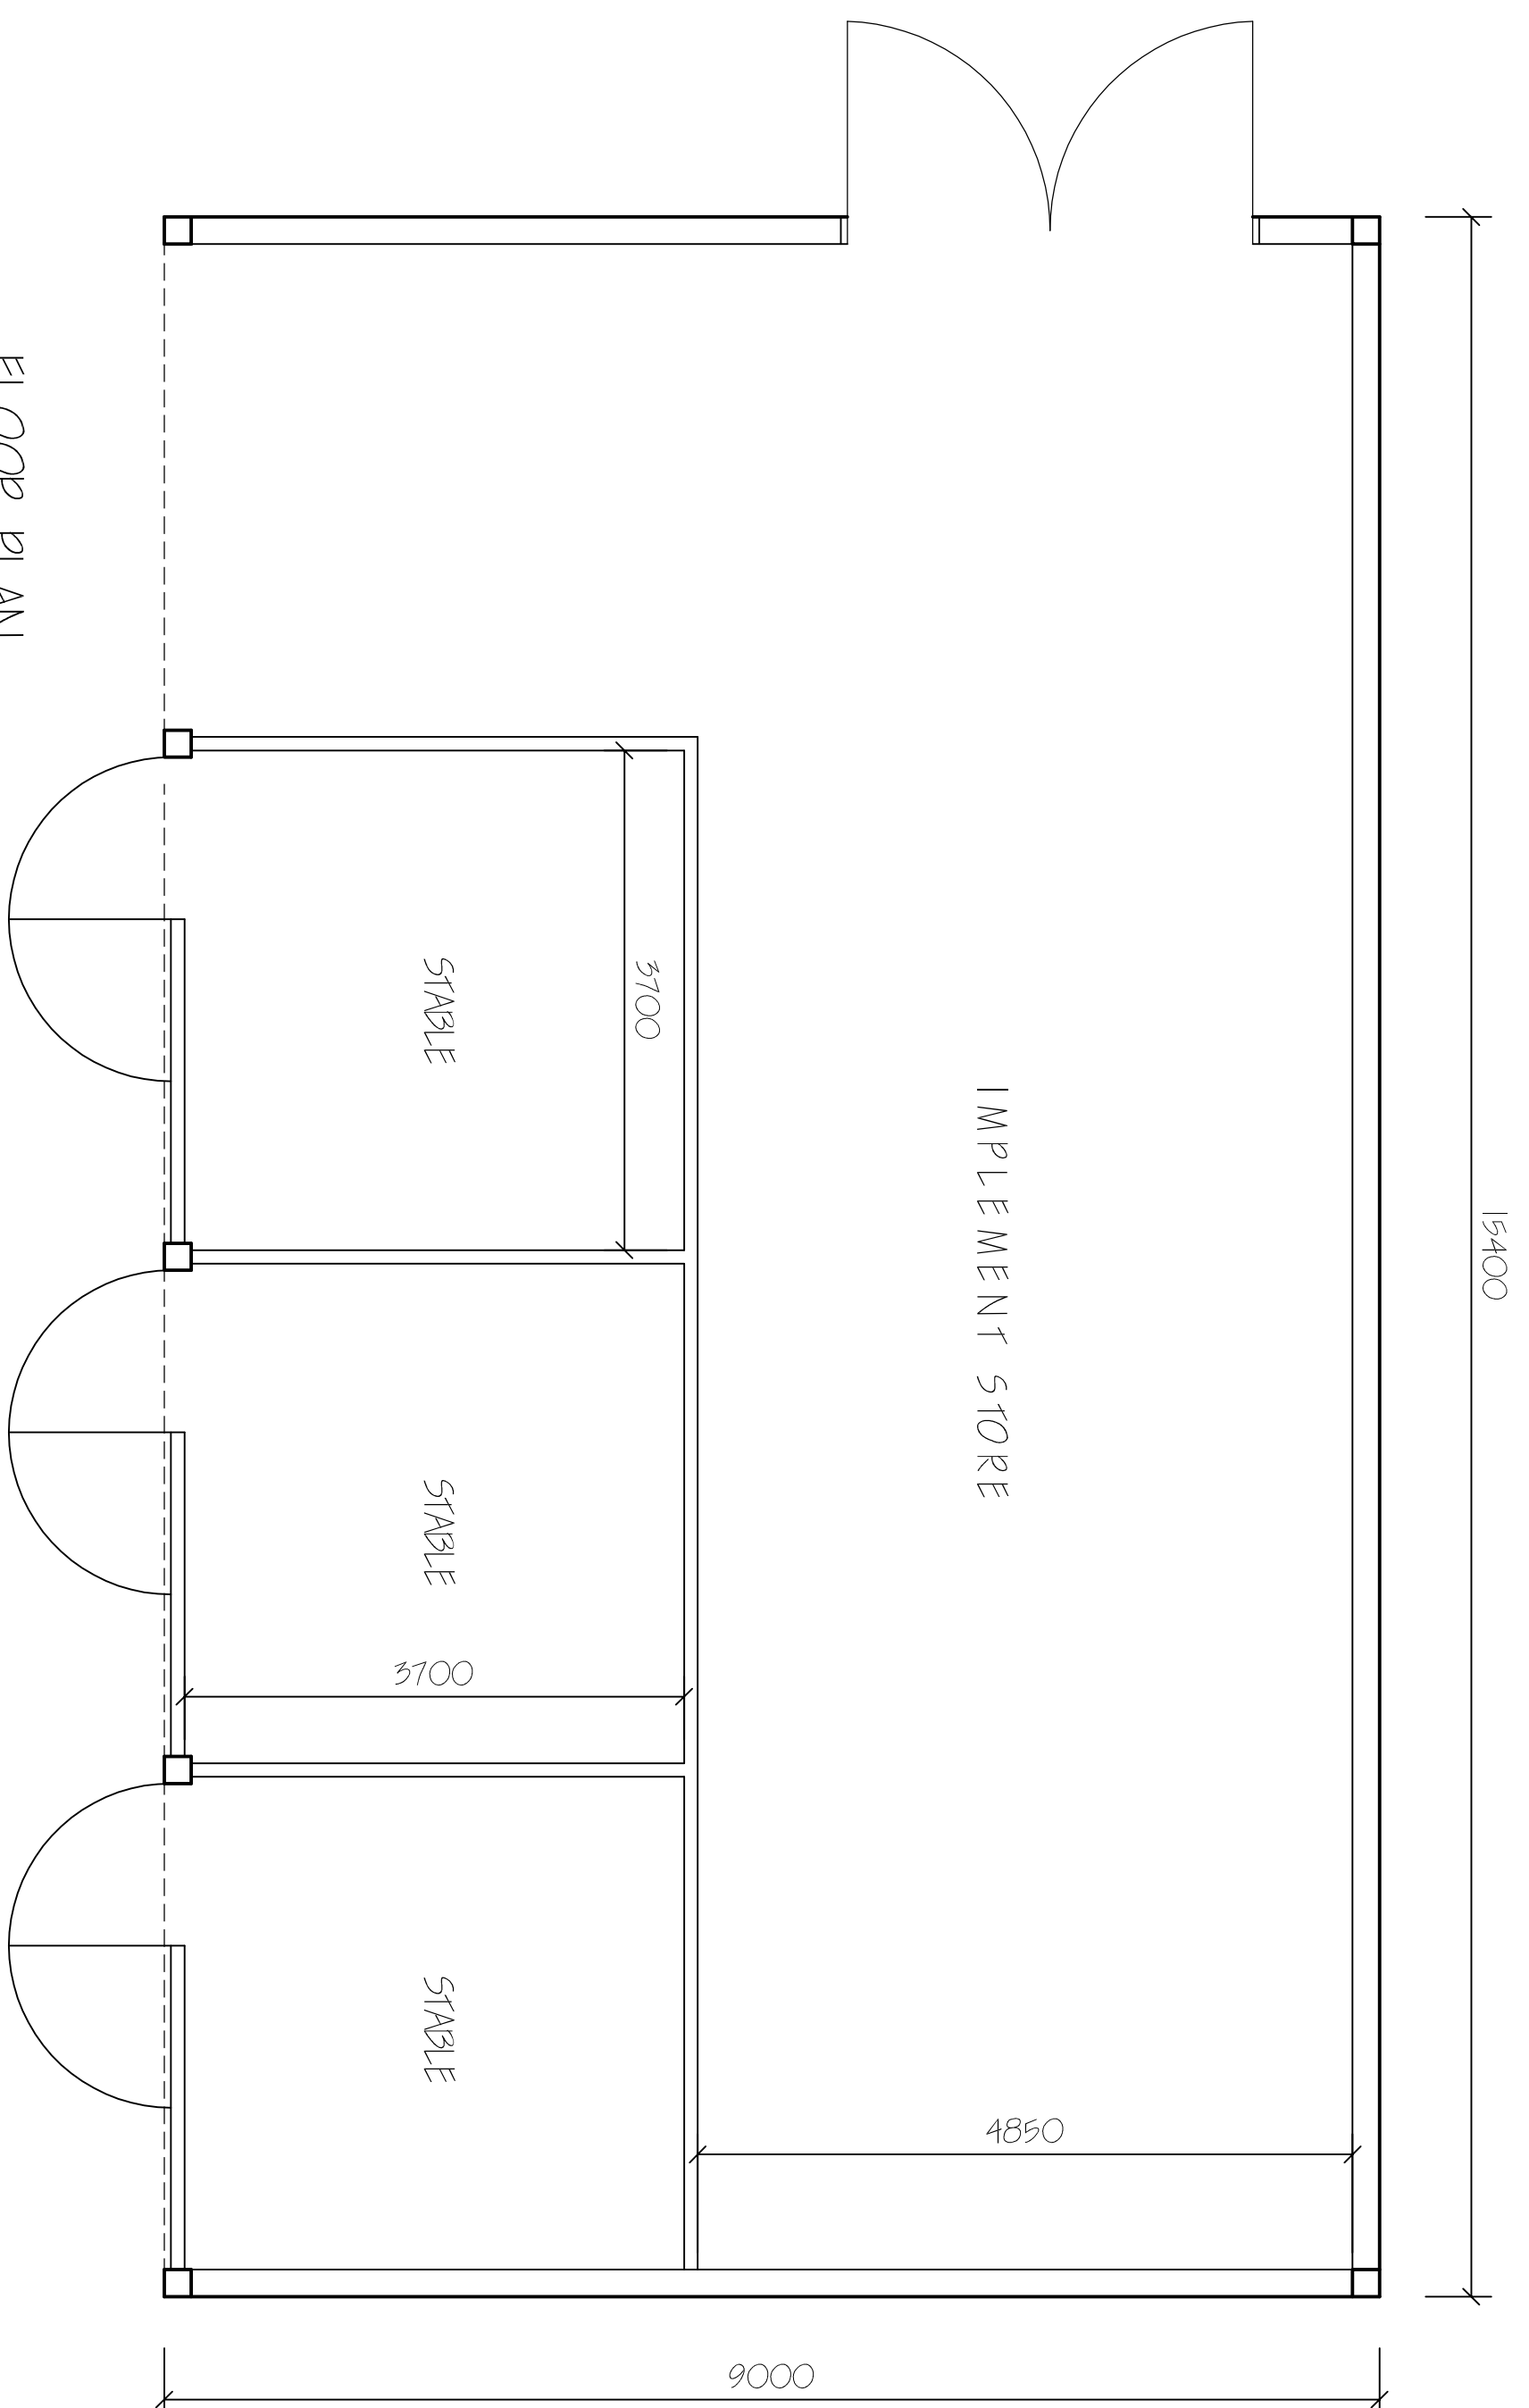

FLOOR PLAN

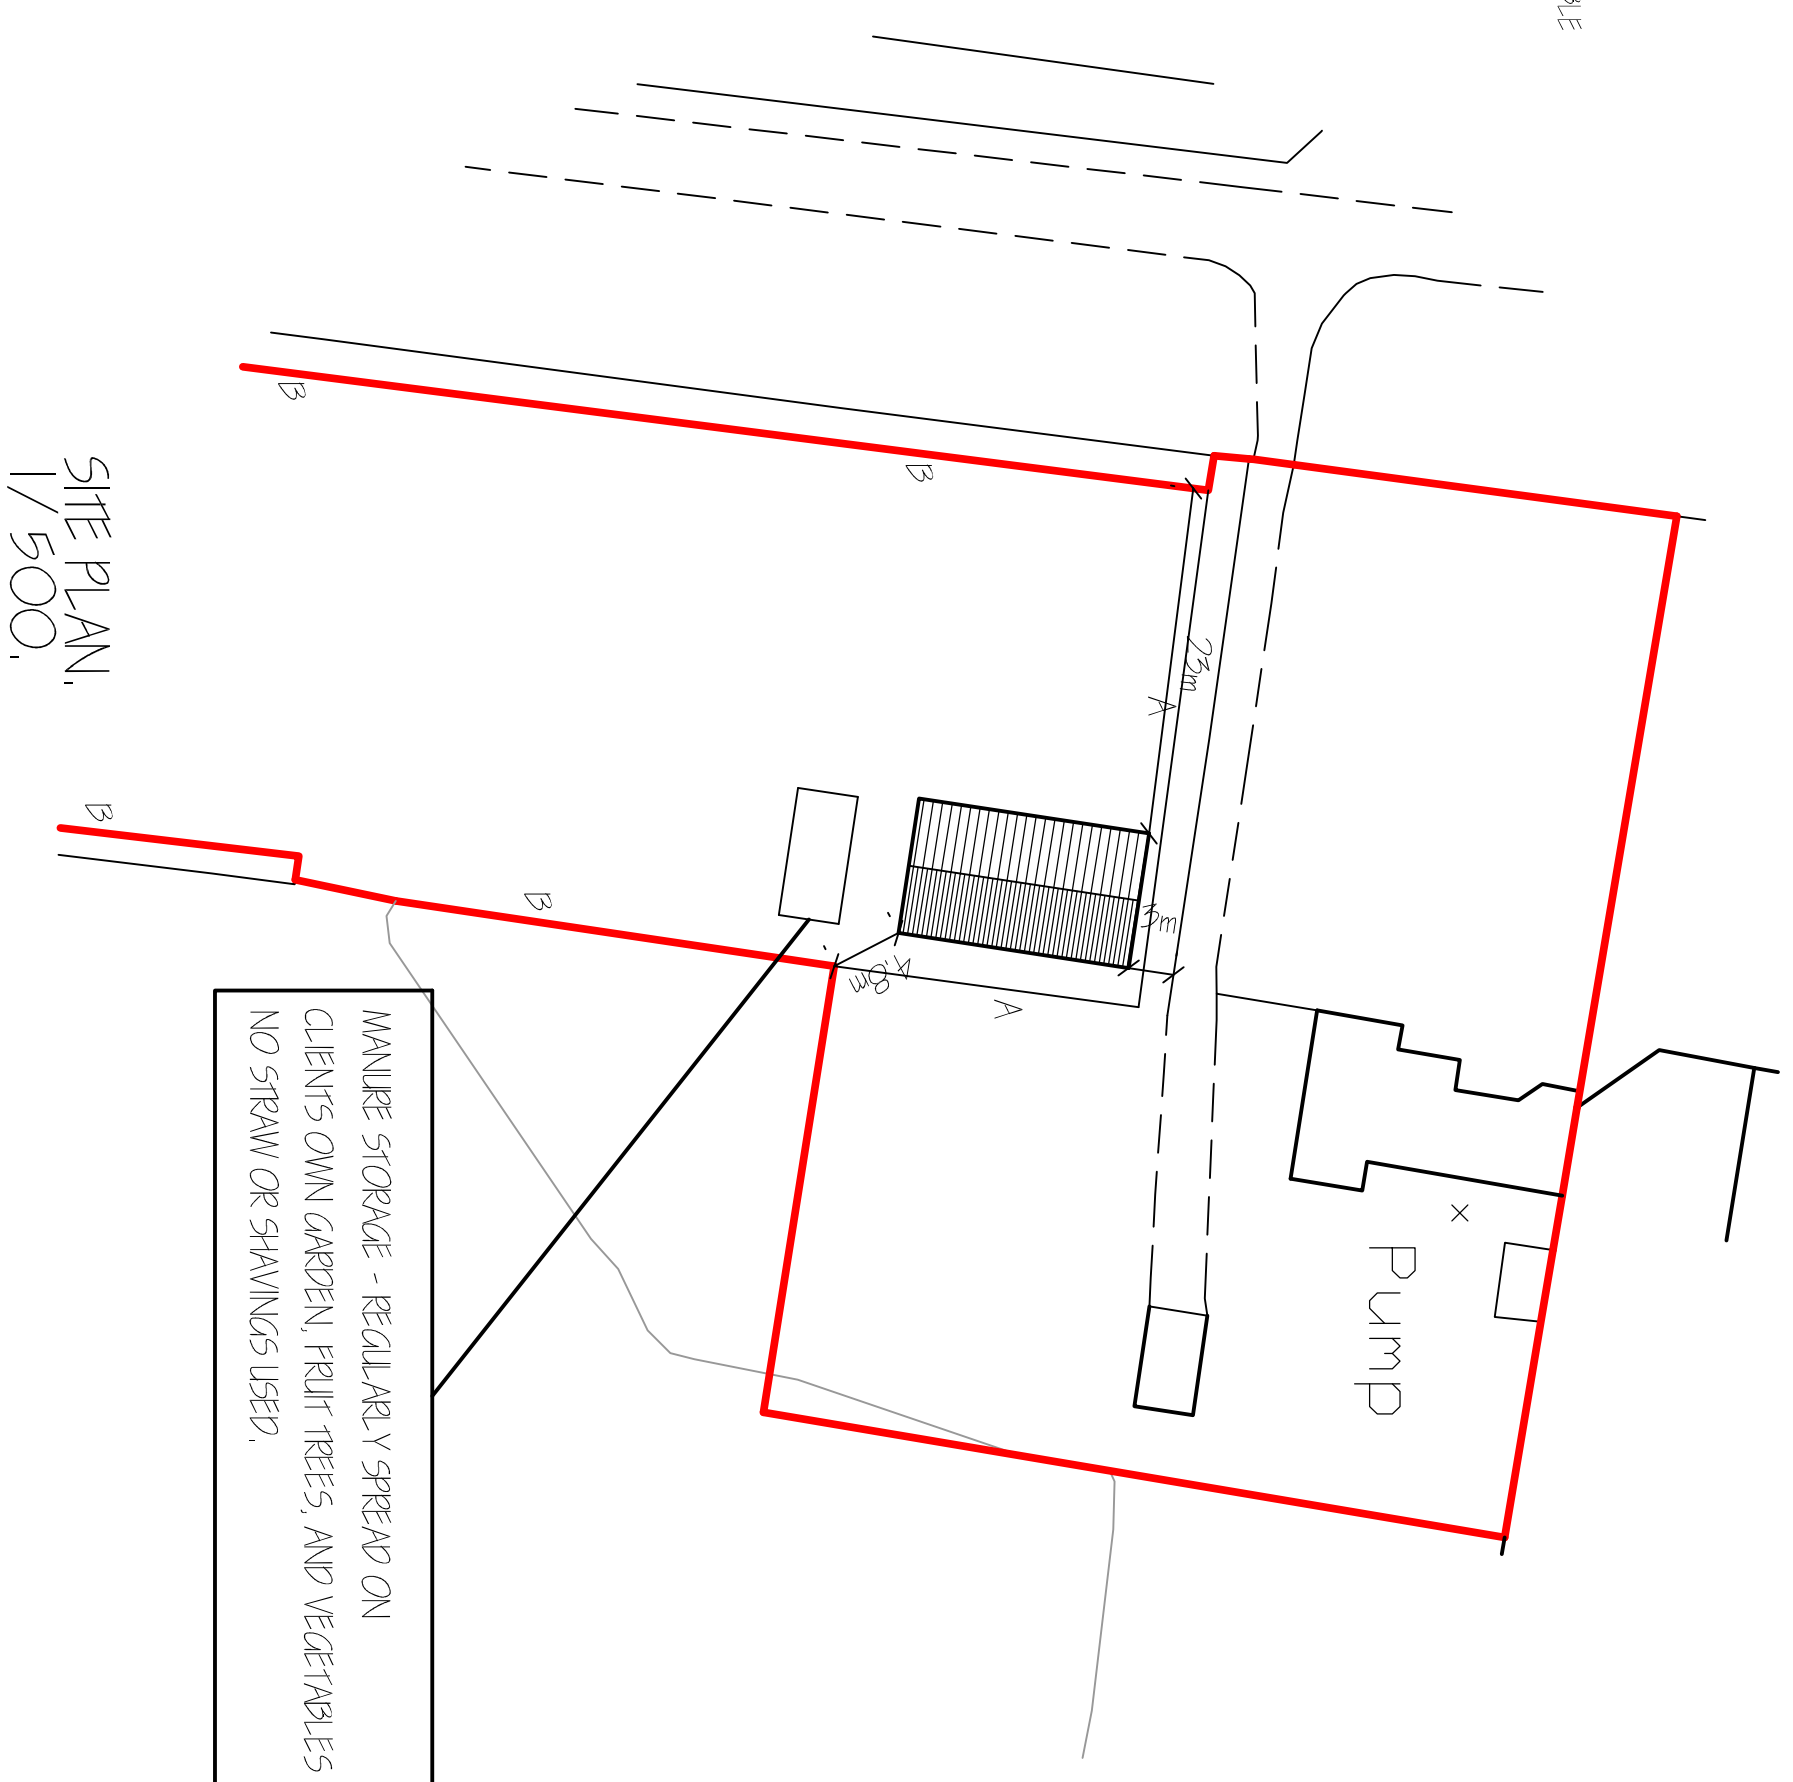[illegible]

G. R. MERCHANT LTD.
I.ENG AMICE FMO
ARCHITECTURAL, STRUCTURAL
AND LAND DRAINAGE
CONSULTANTS

4 Wrights Mews
12A Park Road, Holbach,
Spalding, Lincs. PE12 7EE
Tel: 01 406 490600
Fax: 01 406 425744

E-Mail: gr_merchant@btconnect.com



STABLES & IMPLEMENT STORES
EVE FARM, 68 BROADGATE,
SUTTON ST EDMUND,
LINC'S, PE12 0LT.

MR & MRS. T SIMMONS

Drawing

FIRST FLOOR PLANS & ELEVATIONS
LOCATION & SITE PLAN

Job Ref. 3251-17

MAY 2018. SLIP.

1/50, 1/100, (unless otherwise stated)

DO NOT SCALE FROM THIS DRAWING

