


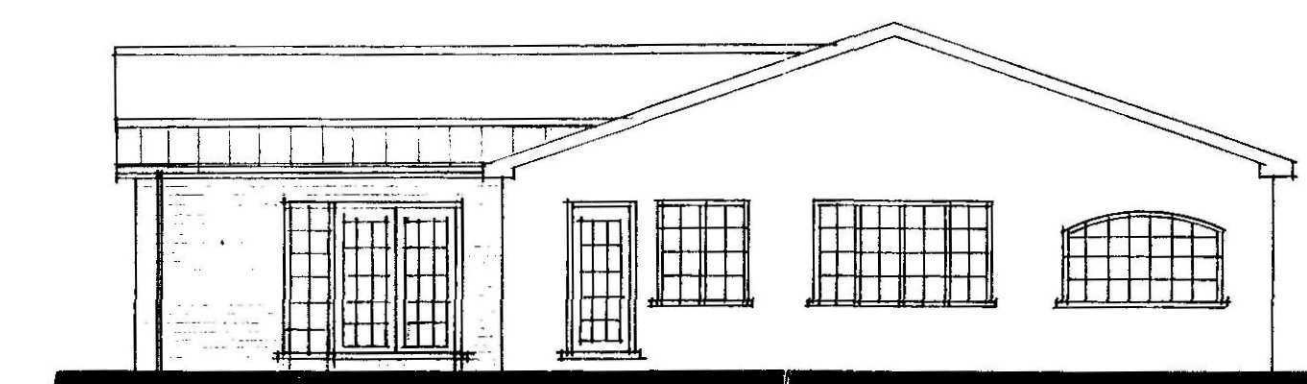


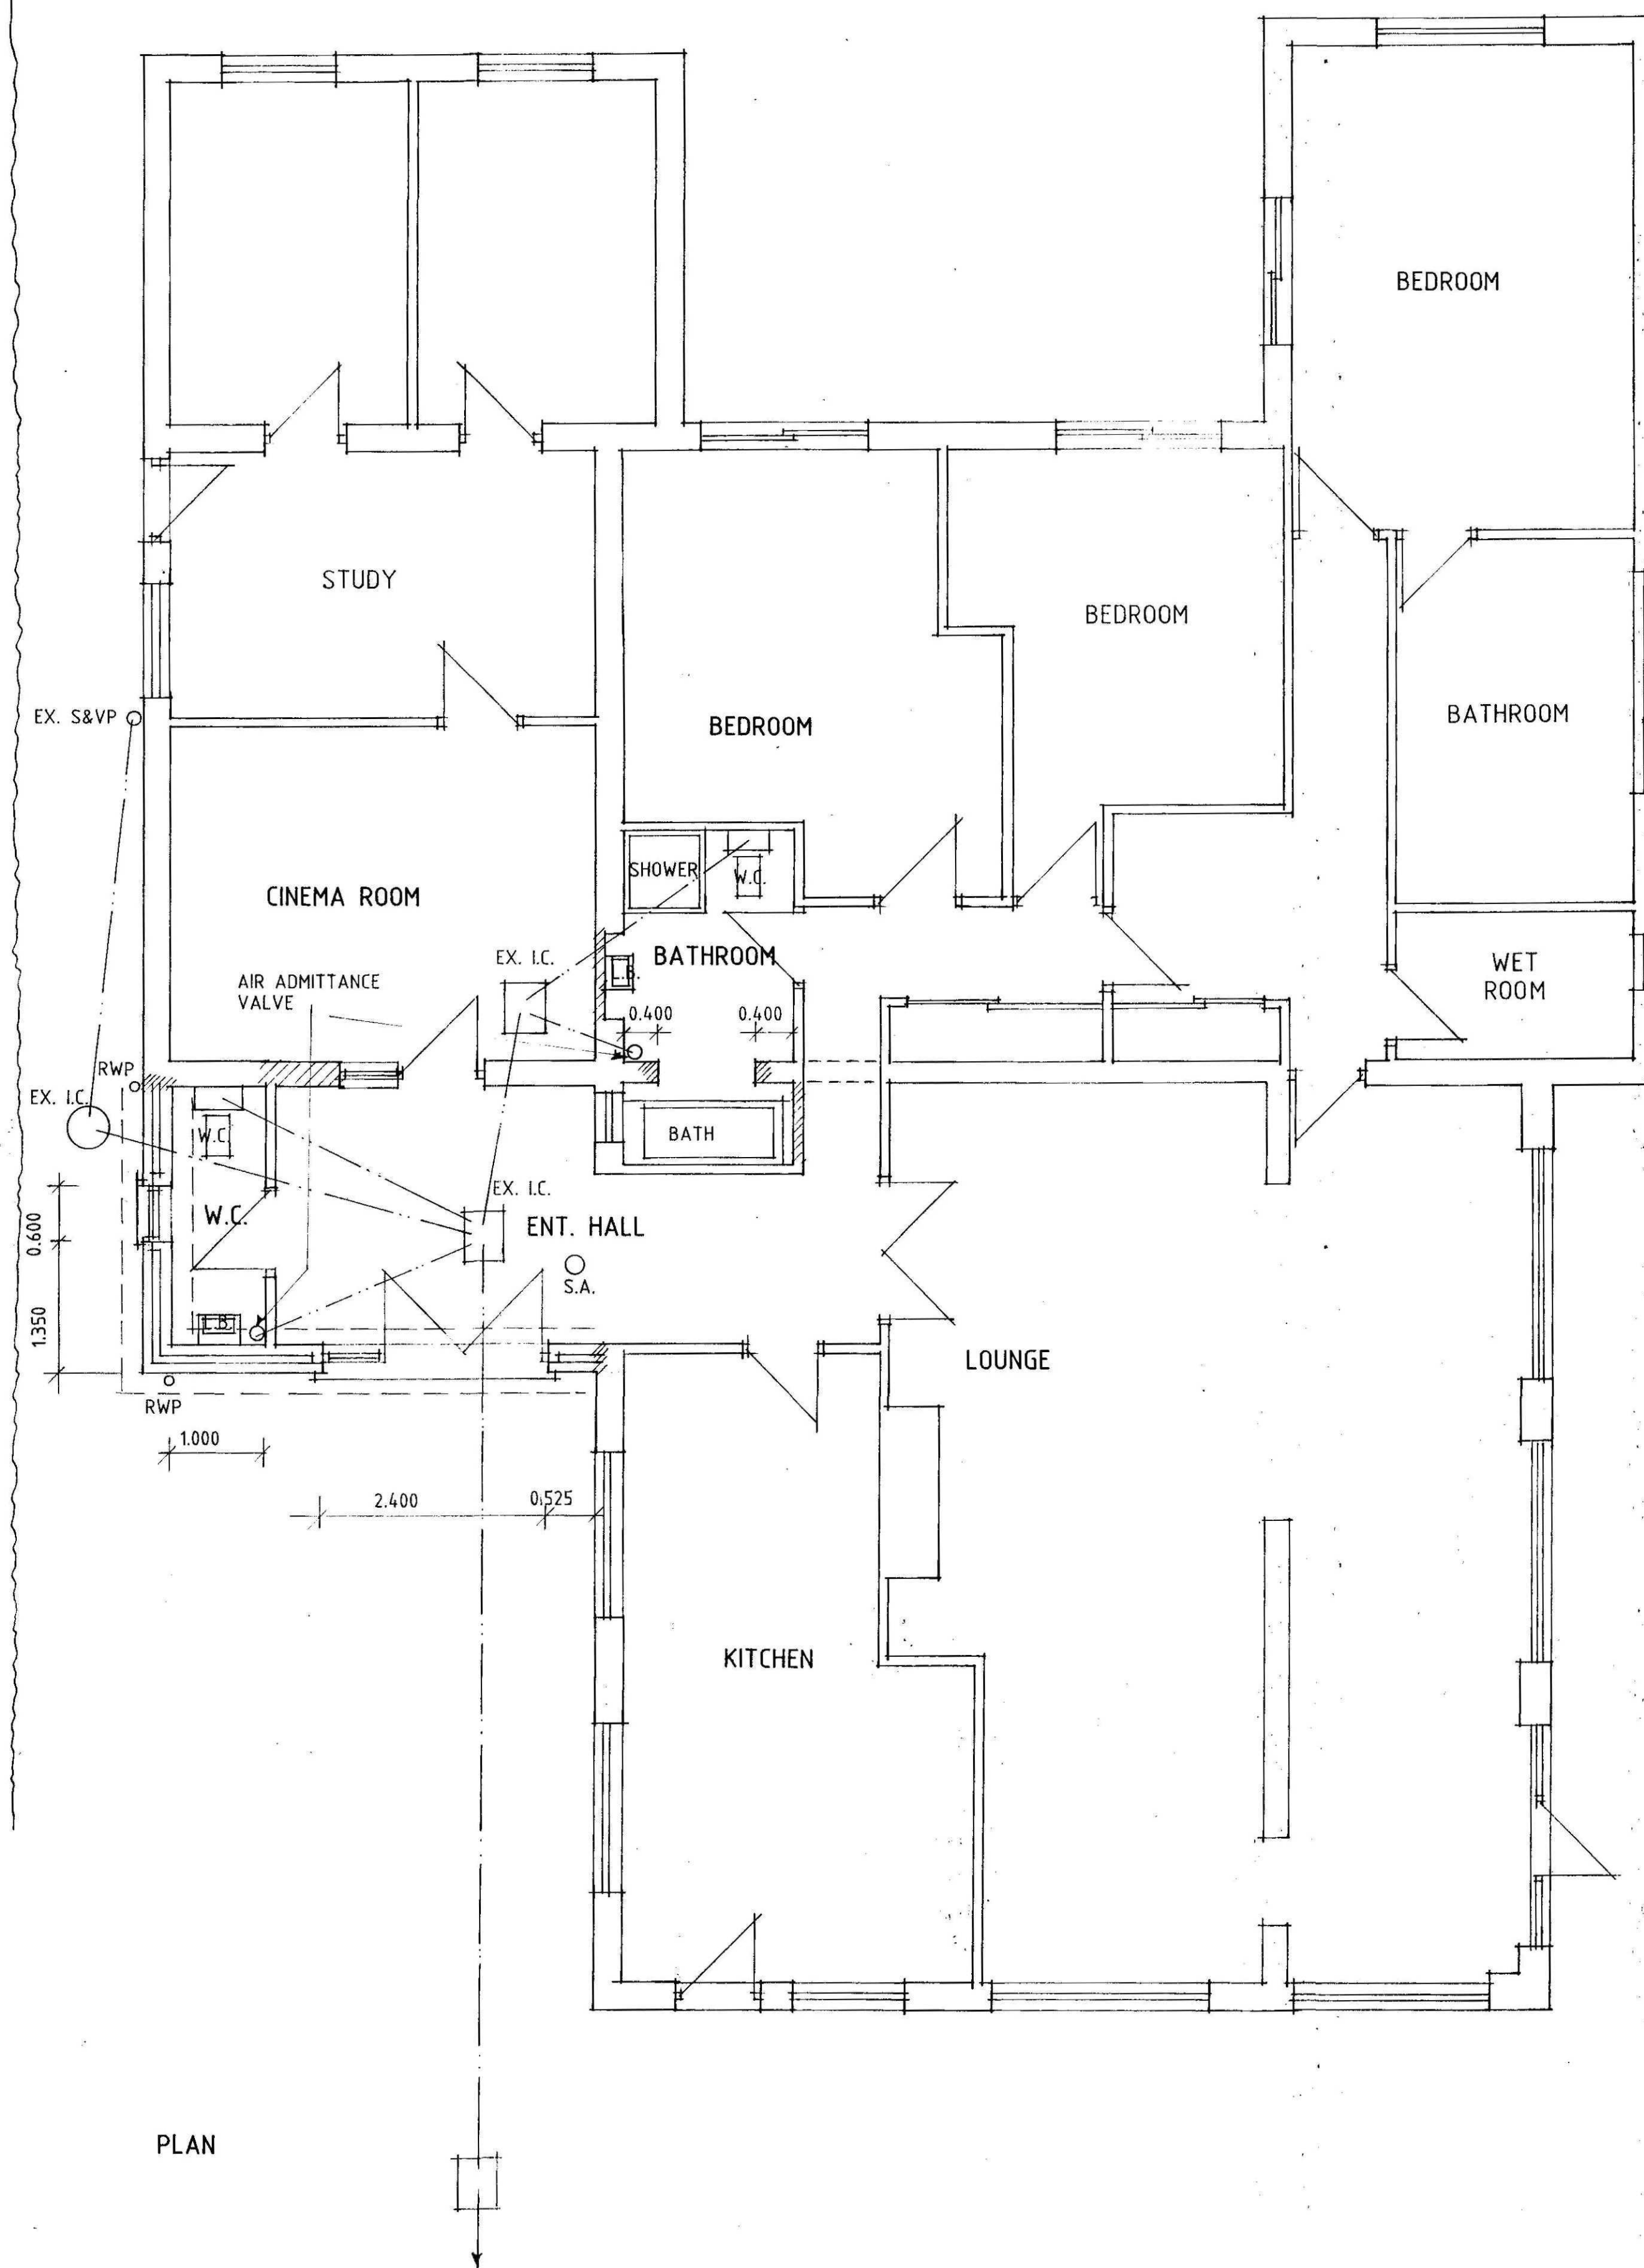

FRONT

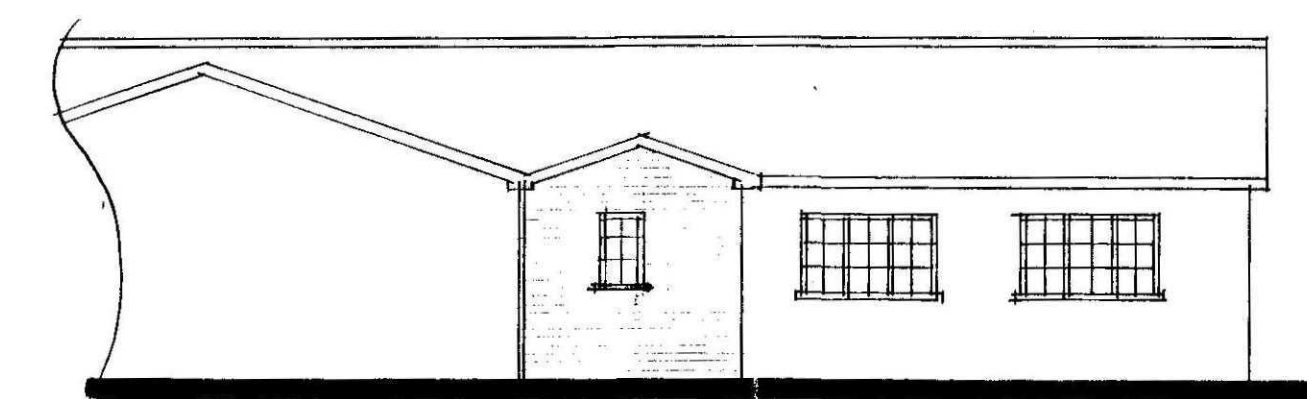

SIDE

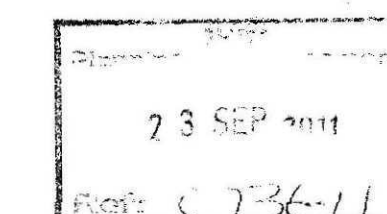

A - IMF, ADDED - 20.9.11

Status
DESIGN
CONSULTANTS IN ARCHITECTURE & PLANNING

PROPOSED EXTENSION AT
252 BROADGATE, SUTTON
ST. EDMUND FOR

MR. R. WARD.

PLAN AS PROPOSED

1:50 1:100 SD11-030/2

AUG-11 B.GILHAM.

