




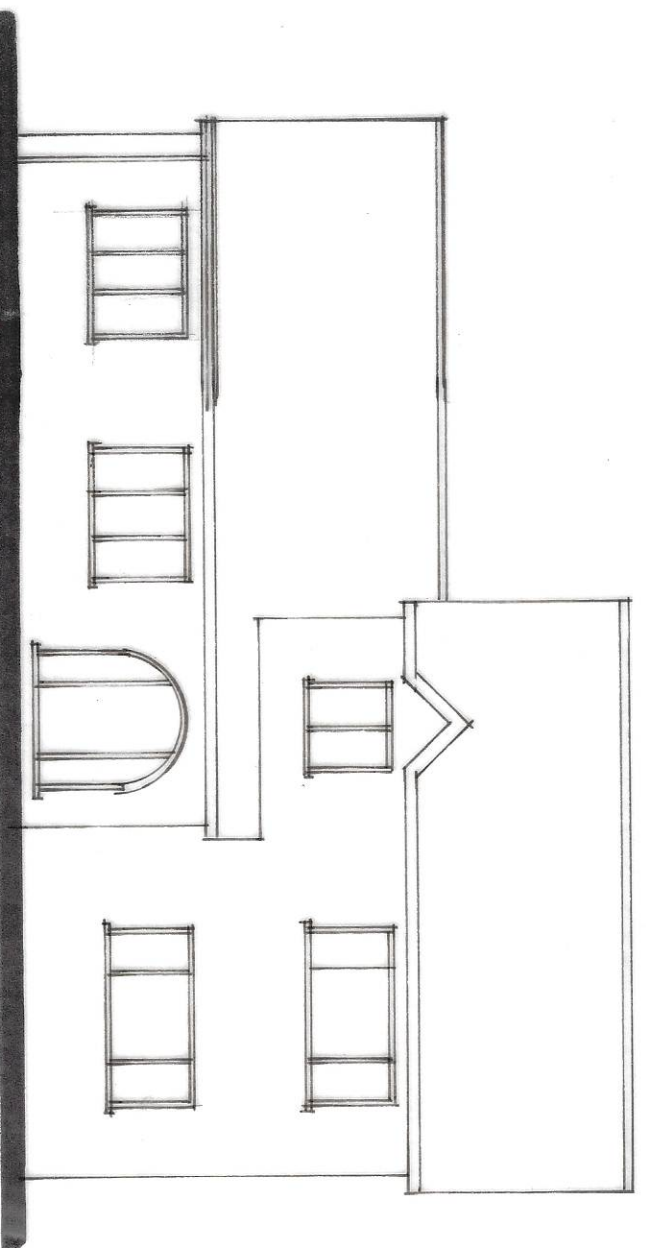


FRONT

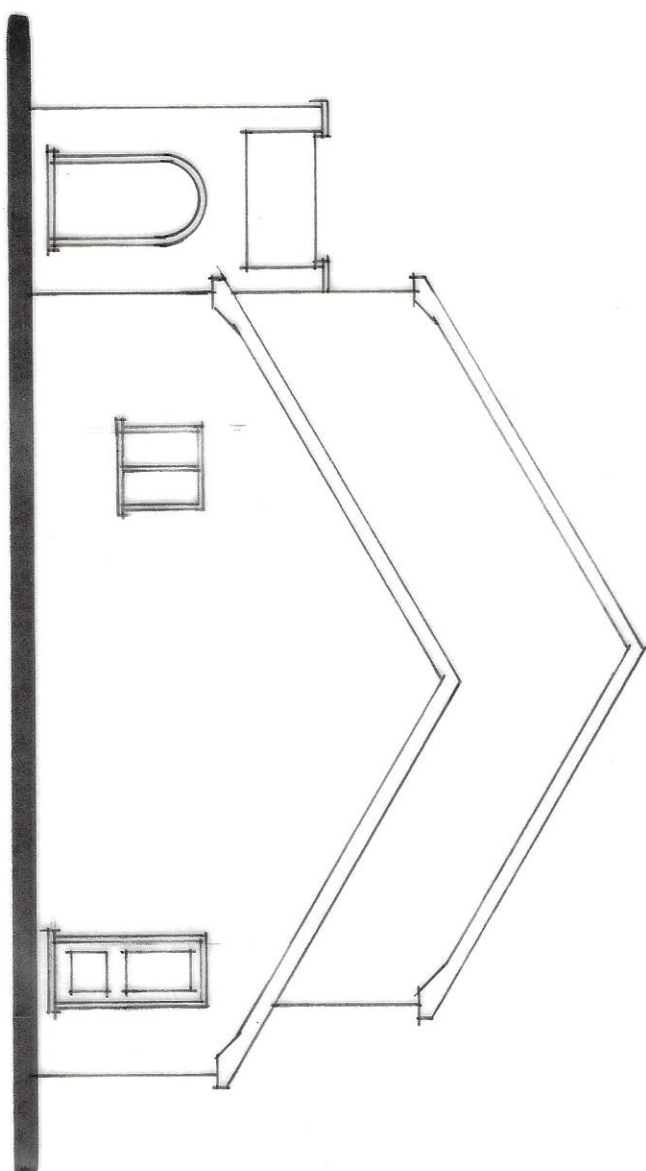

SIDE

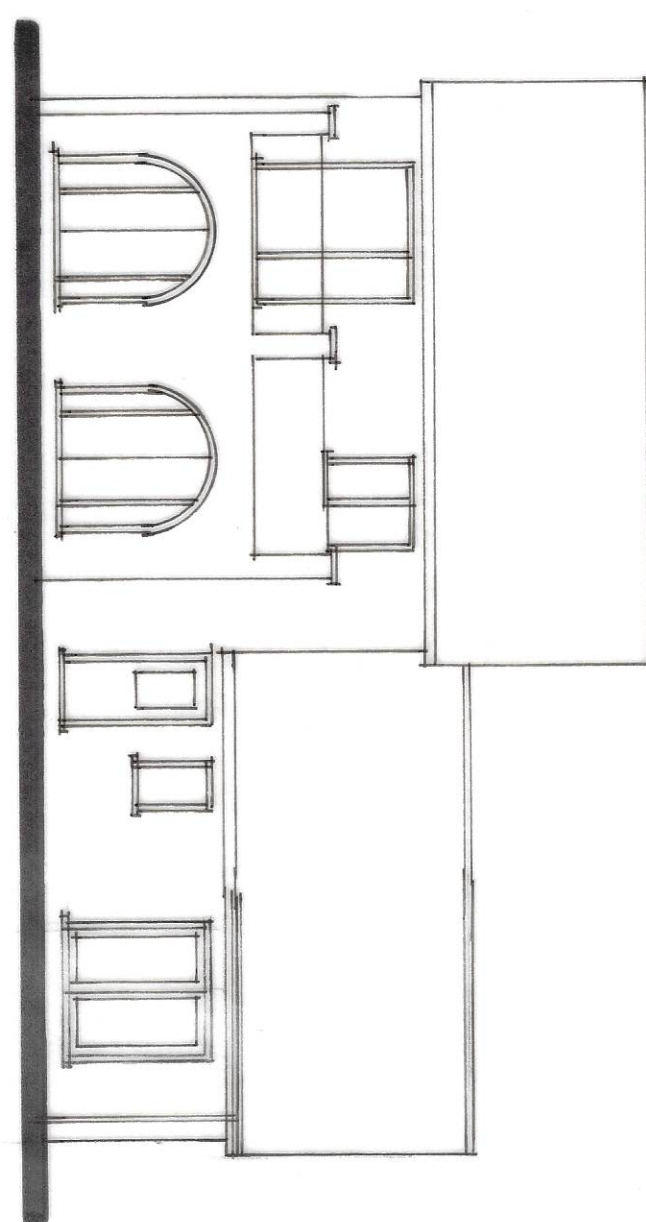

REAR

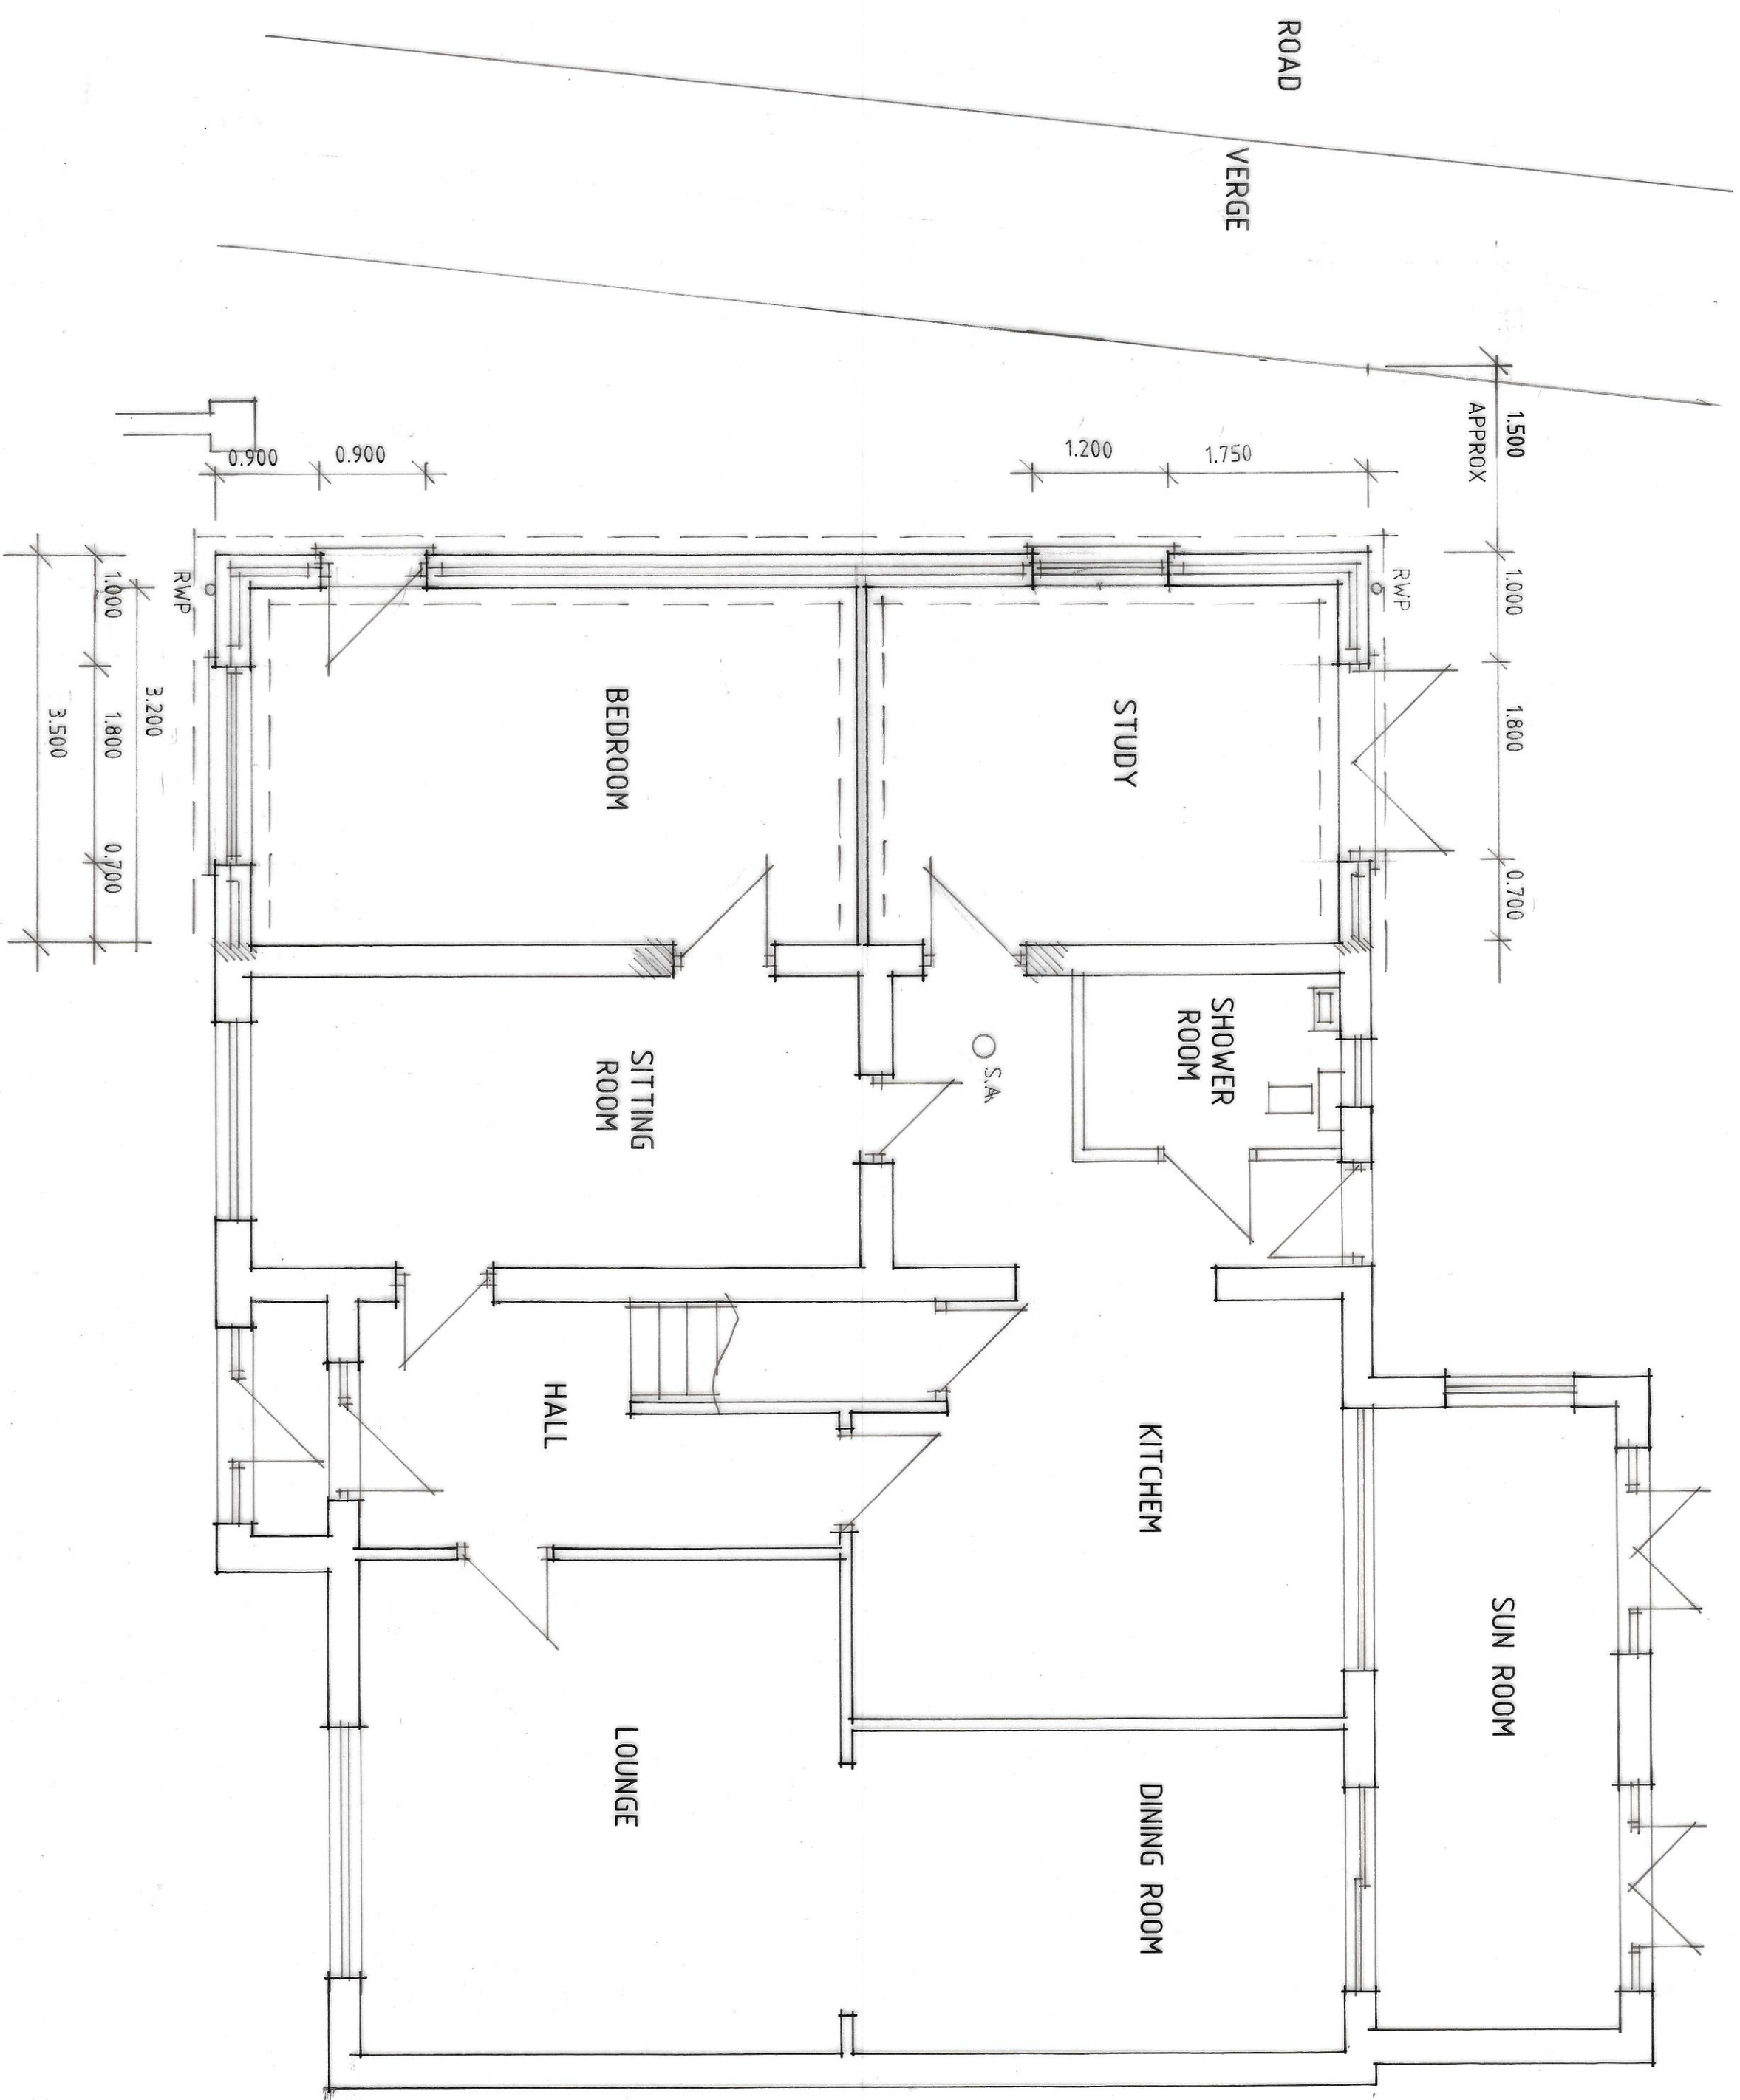

GROUND FLOOR PLAN

Status
DESIGN
CONSULTANTS IN ARCHITECTURE & PLANNING

PROPOSED EXTENSION AT
THE FIRS, CORONATION
AVENUE, THROCKENHOLT
FOR

MR. M. BAKER.

PLAN AS PROPOSED

1:100 1:50 SD22-026/2

AUG-22 B. GILHAM.

2 Edinboro Way, Redbourn,
Spelling, Herts. SG7 7AP
Tel: 01466 423433 Fax: 01466 449702

