



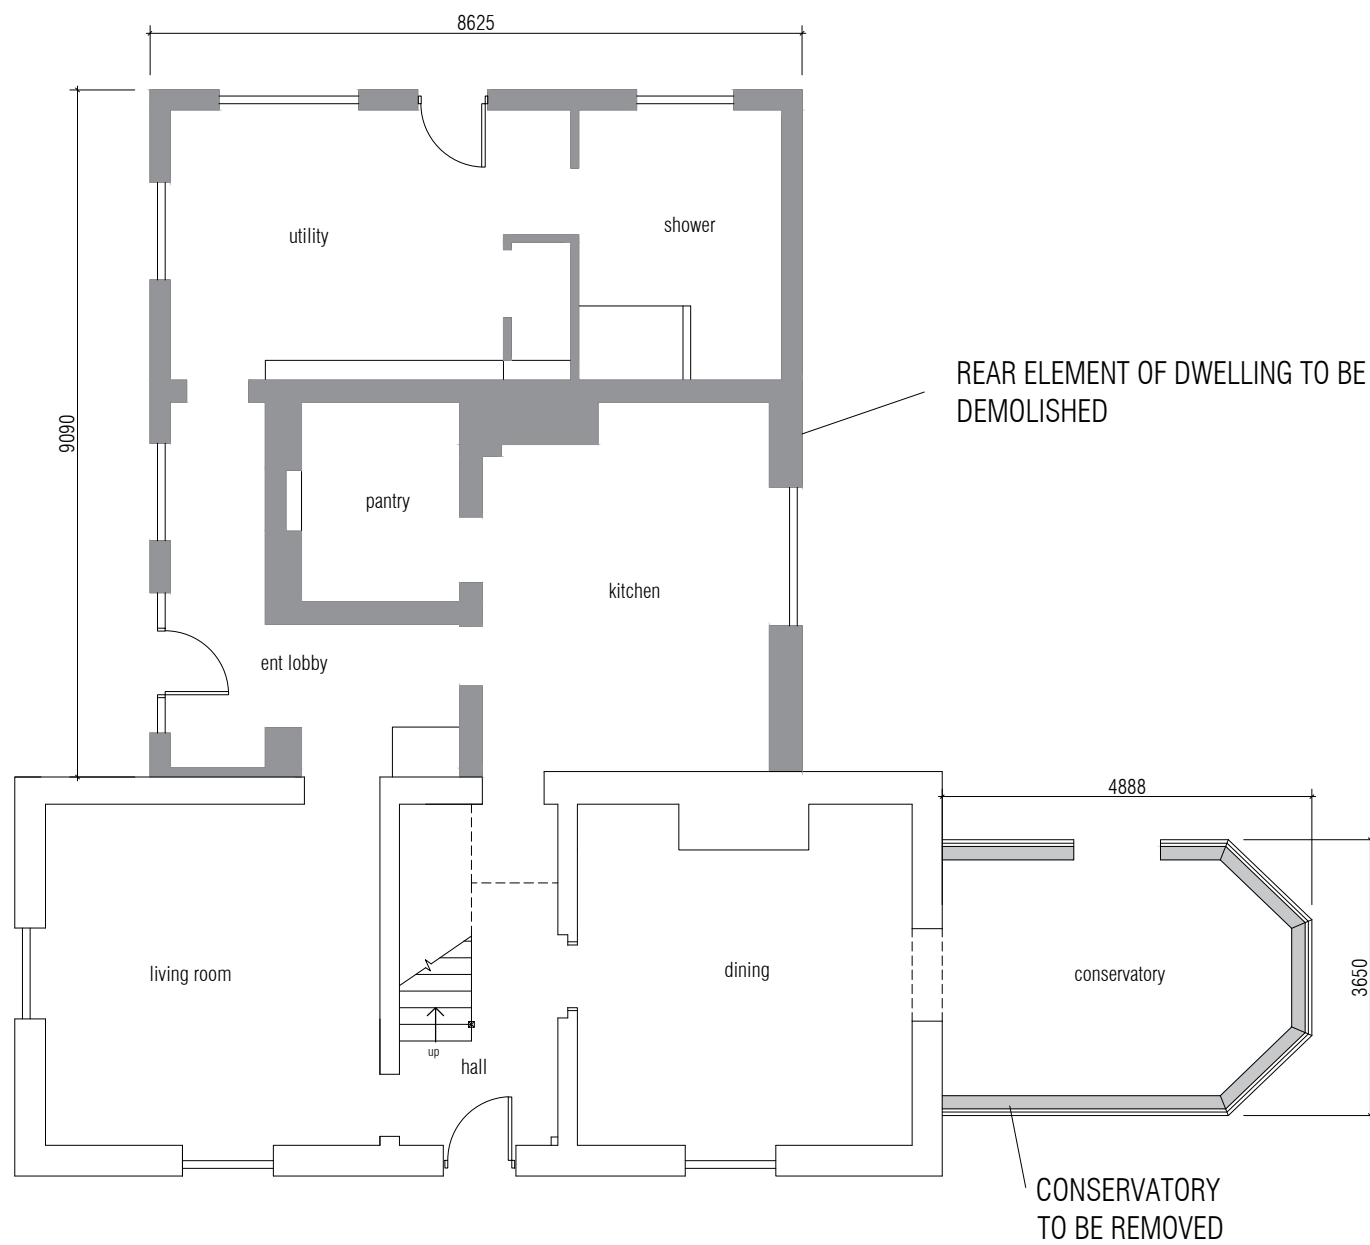

Ground Floor Layout as existing

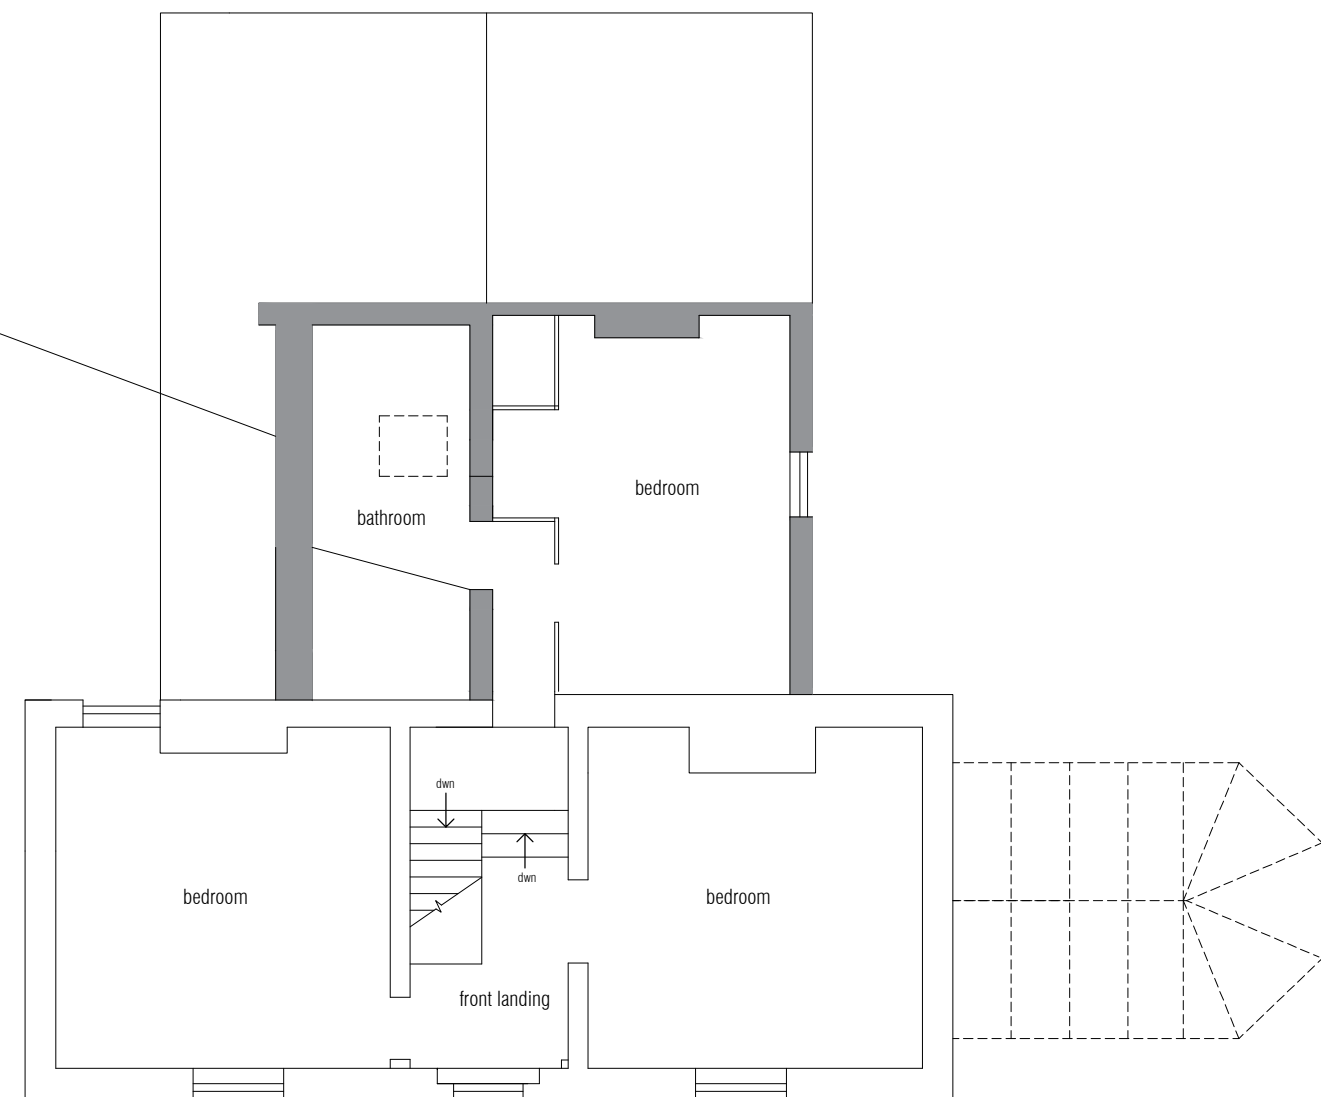

First Floor Layout as existing