FLOOD RISK ASSESSMENT FOR RESIDENTIAL DEVELOPMENT AT 317 BROADGATE ROAD, SUTTON ST. EDMUND, SPALDING, LINCS.

FINAL REPORT

GEOFF BEEL CONSULTANCY

FEBRUARY 2016

GCB/STATUS DESIGN

DISCLAIMER

This document has been prepared solely as a Flood Risk Assessment in support of a planning application for proposed Residential Development at land adjoining Redmay Farm, 317 Broadgate Road, Sutton St. Edmund, Spalding, Lincs. "Geoff Beel Consultancy" accepts no responsibility or liability whatsoever for any use made of this document other than by the client "Mrs S Thompson" for the purposes it was originally commissioned and prepared. All comments and opinions made are based upon information available to "Geoff Beel Consultancy" during the necessary investigative process, and the conclusions and recommendations could therefore, differ in the event of material subsequently being found erroneous, incomplete or misleading. "Geoff Beel Consultancy" therefore, accepts no liability should this prove to be the case.

CONTENTS

1.0 INTRODUCTION

2.0 LOCATION

3.0 THE SITE AND SEQUENTIAL TEST

4.0 EXISTING FLOOD ALLEVIATION MEASURES

5.0 POTENTIAL SOURCE OF FLOODING

6.0 EXTENT OF KNOWN FLOODING

7.0 PROBABILITIES AND TRENDS OF FLOODING

8.0 IMPACTS OF FLOODING

9.0 RESIDUAL RISKS – EXTREME EVENTS

10.0 CONCLUSIONS AND RECOMMENDATIONS

Fig 1 - Draft Site Plan –
Status Design drg. no. SD15-048/1

Fig 2 - Topographical Survey –
SRC Ltd drg. no. 39415/01

Fig 3 - Environment Agency Flood Zone Map

Fig 4 - South Holland Strategic Flood Risk Assessment Residential Residual Depth Flood Zone Map (2010)

Fig 5 - North Level IDB district plan

1.0 INTRODUCTION

1.1 Full planning applications are to be submitted by Status Design on behalf of Mr S Thompson for proposed residential development at Redmay Farm, 317 Broadgate Road, Sutton St. Edmund, Spalding, Lincs.

1.2 Planning approval requires a Flood Risk Assessment to accompany the planning applications to meet the requirements and general principles contained in Planning Practice Guidance to the National Planning Policy Framework (NPPF) and for approval by the Environment Agency.

The site, as situated, is located in Flood Zone 3 of the Environment Agency's Flood Map. The Agency's latest Flood Zone Maps have been created as a tool to raise awareness of flood risk with the public and partner organisations such as Local Authorities, Emergency Services and Drainage Authorities. The Maps do not take into account any flood defences.

The site is however, shown in Flood Zone 1 of the South Holland Strategic Flood Risk Assessment Flood Zone Map (2010).

The site is also located in the North Level Internal Drainage Board district.

1.3 Geoff Beel Consultancy was appointed on 20th January 2016 to prepare a Flood Risk Assessment.

2.0 LOCATION

2.1 The development site is located west of Broadgate Road, Sutton St. Edmund 3.00kms north-west of the North Level Main Drain and 13.50kms west of the River Nene. The National Grid Reference of the site is TF 36851375.

2.2 The position and extent of the site are shown on Fig 1 – Draft, Site Plan at the end of the document.

2.3 The site is located in the North Level Internal Drainage Board district and is shown within Flood Zone 3 as detailed on the Environment Agency Flood Zone Maps but in Flood Zone 1 of the South Holland Strategic Flood Risk Assessment Flood Zone Maps (2010).

3.0 THE SITE AND SEQUENTIAL TEST

3.1 The site is currently land at Redmay Farm, 317, Broadgate Road, Sutton St. Edmund.

3.2 The area of development is approximately 0.24 hectare for Plots 1 & 2 and 0.04 for Plot 3.

3.3 The proposed site layout consists the construction of 3 residential dwellings which will be submitted as two separate applications.

The Sequential Test and Exception Test will require to be applied by the Local Planning Authority but the development may be permitted as the site is protected against both the 1 in 200 year return period tidal event as well as the 1 in 100 year return period fluvial event meeting the requirements of NPPF.

The Sequential Test is met as the site is located in Flood Zone 1 of the South Holland Strategic Flood Risk Assessment Flood Zone Maps (2010).

4.0 EXISTING FLOOD ALLEVIATION MEASURES

4.1 The site is within a defended floodplain, as defined in Appendix 1 of the Environment Agency's 'Policy and Practice for the Protection of Floodplains' and is considered to be passive until such time as a flood greater than that for which the defences were designed occurs. The likelihood of flooding due to overtopping or failure of a flood defence embankment is considered to be small.

4.2 The site is located in the North Level Drainage Board area, the nearest main drain is situated 250m west of the site. Land level is generally at 1.00m aOD.

The site drains to the North Level Main Drain south east of the site approximately 15.0kms upstream of Tydd Pumping Station which discharges into the tidal River Nene.

4.3 The existing standard of drainage for the IDB main drain is 1 in 50 years return period, compatible with the Department of Environment, Food and Rural Affairs target level of service for rural urban drainage and flood defence works. The North Level Main Drain discharges to the tidal River Nene at the Tydd Pumping Station.

4.4 Tidal flood protection from the River Nene between Wisbech and Sutton Bridge is estimated to be a 1 in 200 years return period. The Environment Agency has recently carried out the River Nene Tidal Strategic Study which covers the tidal River Nene from the Dog in a Doublet Sluice near Peterborough to its outfall in the Wash at Nene Lighthouses, a distance of some 39.5km.

4.5 The Strategic Study has concluded that improvement works are cost effective to meet Department of the Environment, Food and Rural Affairs guidelines in order to sustain the existing tidal defences over the 50 year appraisal period up to a 1 in 200 year standard.

4.6 Current maintenance standards of the Environment Agency for tidal defences; and the North Level Internal Drainage Board for surface water and land drainage are considered to be very good.

During the operation and maintenance of its pumping stations, associated structures and channel systems, particularly those that could affect property, the Board seek to maintain a general standard capable of providing flood protection to its district. A routine maintenance programme is in place to ensure that the Boards assets are commensurate with the standard of protection

that is sought. However, bank slips, blocked culverts etc, may occur from time to time and these matters are usually dealt with promptly.

5.0 POTENTIAL SOURCES OF FLOODING

5.1 Four potential sources of flooding have been identified as a result of this assessment:

a) local blockages to existing IDB main drains
b) storm return period of 1 in 50 years being exceeded
c) failure of Tydd Pumping Station
d) overtopping and breaching of the River Nene, Wisbech to Sutton Bridge tidal defences

5.2 The probability of flooding from source a) is low due to the maintenance standards already achieved and managed by the IDB.

The probability of flooding from source b) is also low due to the North Level IDB main drain design standard incorporating a minimum 900mm freeboard to the lowest land level which provides adequate storage in events greater than 1 in 50 years.

The Board has confirmed that the IDB main drain discharges into the North Level Main Drain with a maximum design water level of minus 1.30m aOD. Freeboard of some 2.30 metres exists between maximum design water level of the North Level Main Drain and existing ground level at the development site.

5.3 Failure of the Tydd Pumping Station may occur due to mechanical breakdown or electricity power failure. However, in these circumstances, if conditions were such to put properties and land at risk of flooding, the Internal Drainage Board would take emergency action to maintain the drainage level of service by utilising temporary pumping equipment. The probability of such an occurrence is also considered to be low.

5.4 The existing tidal defences between Wisbech and Sutton Bridge consist generally of strengthened and heightened earth embankments with a riverside berm. Crest levels are at 7.00m aOD. The highest recorded tidal surge level reached 5.60m aOD at Wisbech on 11th January 1978 when extensive areas of the town were flooded. The more recent tidal surge event of 5th December 2013 reached a level of 6.10m aOD and the town and surrounding areas were protected by the improved defences.

The site is located approximately 13.50kms west of the River Nene tidal defences which were raised and strengthened after the 1978 surge event.

More recent studies by the Environment Agency have concluded a design water level for the 1 in 200 year tidal event between Sutton Bridge and Wisbech to be below existing tidal defence crest level with sufficient freeboard to take into account sea level rise during the next 100 years.

If any overtopping or breaching of the River Nene tidal defences occurred, floodwaters from east to west would be captured by the North Level Main Drain to return the floodwaters via Tydd Pumping Station to the tidal River Nene.

It is therefore highly unlikely that any overtopping or breaching of the tidal defences would affect the development site.

5.5 The developer should ensure that the eventual occupiers of the properties are sufficiently aware of the risk of flooding, and the standard of the existing defences. The Environment Agency provides a Flood Warning Service which includes Flood Warning Codes and uses direct warning methods where the risks and impacts of flooding are high. Flood Warning sirens are operated in both Sutton Bridge and Wisbech. Indirect warnings are provided to all flood risk areas, even those at low risk of flooding. The main method is media broadcasts via local radio and also by television.

In addition to direct and indirect flood warnings, the Environment Agency operates a 24 hour a day Floodline Service providing advice and information on flooding contacting 0845 988 1188.

6.0 EXTENT OF KNOWN FLOODING

6.1 During the preparation of this assessment, the site did not flood during the tidal surge event of February 1978 and since that date, the defences between Sutton Bridge and Wisbech have been raised to the 1 in 200 year standard.

7.0 PROBABILITIES AND TRENDS OF FLOODING

7.1 The probability of this development flooding from localised drainage systems is very low. It is also intended to construct floor levels above existing ground level at a minimum of 1.60m aOD and compatible with Broadgate Road level.

7.2 The probability of the site flooding with water from the River Nene tidal river system is less than 0.5% because of the standards of the existing flood defences.

7.3 If under very extreme events, levels of floodwater from the North Level Main Drain or other IDB arterial systems rose to such an extent that the site was affected, the situation would not be sudden. It is very probable that sufficient time would be available to take precautionary actions to limit the extent and potential impact of flooding.

7.4 The water levels in the drainage channels will tend to rise as a result of the impacts of climate change. However the existing main drains and tidal defences together with the raising of floor levels above existing ground level at a minimum of 1.60m aOD and compatible with Broadgate Road level respectively will be appropriate for the design life of the development (i.e. 100 years).

8.0 IMPACTS OF FLOODING

8.1 No significant impacts of flooding are anticipated.

8.2 Floor levels of the development will be raised above existing ground levels at a minimum of 1.60m aOD and compatible with Broadgate Road level against impacts arising from any extreme short duration, localised events.

8.3 The general location of the site within the catchment is such that if flooding occurred from the IDB main drain or the River Nene tidal system sufficient warning time would be available.

8.4 No displacement of water from the site will affect any adjoining properties as the site will be provided with soakaway drainage to BRE365 design requirements and Building Regulations approval.

8.5 Safe access and egress is available from the site onto Broadgate Road which remains in Flood Zone 1.

9.0 RESIDUAL RISK – EXTREME EVENTS

9.1 The residual risk from extreme events is very low on this site, because of its location, within the internal drainage system, existing levels of tidal defences and proposed floor level compared to surrounding land and road levels.

9.2 The site is within Flood Zone 1 according to NPPF classification, with a very low risk of flooding due to the proposed standards of drainage and flood defence and land levels. The site is not located within a Functional Flood Plain of any 'main river' or 'main drain'. The Environment Agency Flood Zone maps have been produced irrespective of existing flood defences and standards of protection. The risk of flooding to adjoining properties in the vicinity is not increased in terms of probability by the proposed development.

9.3 In the extreme event of a serious pumping station failure occurring to the IDB main drain system, or the overtopping of tidal defences, protection will be afforded by the proposed raising of floor levels above existing ground level.

10.0 CONCLUSIONS AND RECOMMENDATIONS

10.1 As a result of the assessment, the following conclusions have been reached:-

- The proposed development is not in a Functional Floodplain. It is located in the Passive Floodplain protected by existing River Nene tidal defences to a minimum standard of 1 in 200 years.

- The site is in Flood Zone 1 of the South Holland Strategic Flood Risk Assessment Flood Zone Maps with the actual risk of site flooding from the tidal River Nene system being very low (less than 0.5%).

- Although the site is located within an Internal Drainage District with a standard of drainage of 1 in 50 years, this accords with Defra guidelines for rural development. A minimum of 900mm freeboard is provided within the main drain design standard to the lowest land level which provides further storage to cater for events greater than 1 in 50 years.

- On site surface water drainage to be discharged via soakaways to BRE365 design requirements and Building Regulations approval.

- Floor levels will be above existing ground level at a minimum of 1.60m aOD and compatible with Broadgate Road level.

DETAILS ON THIS DRAWING ARE COPYRIGHT OF SIDEBOTTOM RICHARDSON CHENG LIMITED.THIS IS A CONFIDENTIAL DOCUMENT AND MUST NOT BE COPIED, USED OR DIVULGED IN ANY WAY WITHOUT PRIOR WRITTEN CONSENT



SURVEY STATIONS				
Name	Easting	Northing	Height	Remark
T3	536934.226	313784.576	1.527	P-K Nail
T4	536940.819	313833.997	1.522	P-K Nail

The survey grid is the National Grid obtained from ETRS89 GPS Coordinates with OSTN02 transformation. Levels shown to Ordnance Survey datum using ETRS89 GPS with OSGM02 transformation.

Surveyed boundary features are not necessarily legal boundaries

All utilities have been identified to the best of the surveyors knowledge. The correct identification can not be 100% guaranteed and should be independently verified prior to use in any design or building works.

Services may be obscured by parked cars, leaf litter or building materials etc.

Rev	Date	Remarks

Status: FOR INFORMATION

SIDEBOTTOM RICHARDSON CHENG LTD
CONSULTING STRUCTURAL AND CIVIL ENGINEERS
15 High Street, Spalding, Lincs. PE11 1TW
Tel: 01775 712660
Fax: 01775 712635
Email: src@srchd.com


Project: Site Survey at Redmay Farm Broadgate, Sutton St Edmund Spalding, PE12 0LR

Title: Topographical Survey

Date	Nov. 2015	Scale	1:200 @A1
Drawn	AS	Checked	SRC
Design	-	File Name	39415-01

DRG No. 39415/01 — Rev -

DETAILS ON THIS DRAWING ARE COPYRIGHT OF SIDEBOTTOM RICHARDSON CHENG LIMITED.THIS IS A CONFIDENTIAL DOCUMENT AND MUST NOT BE COPIED, USED OR DIVULGED IN ANY WAY WITHOUT PRIOR WRITTEN CONSENT

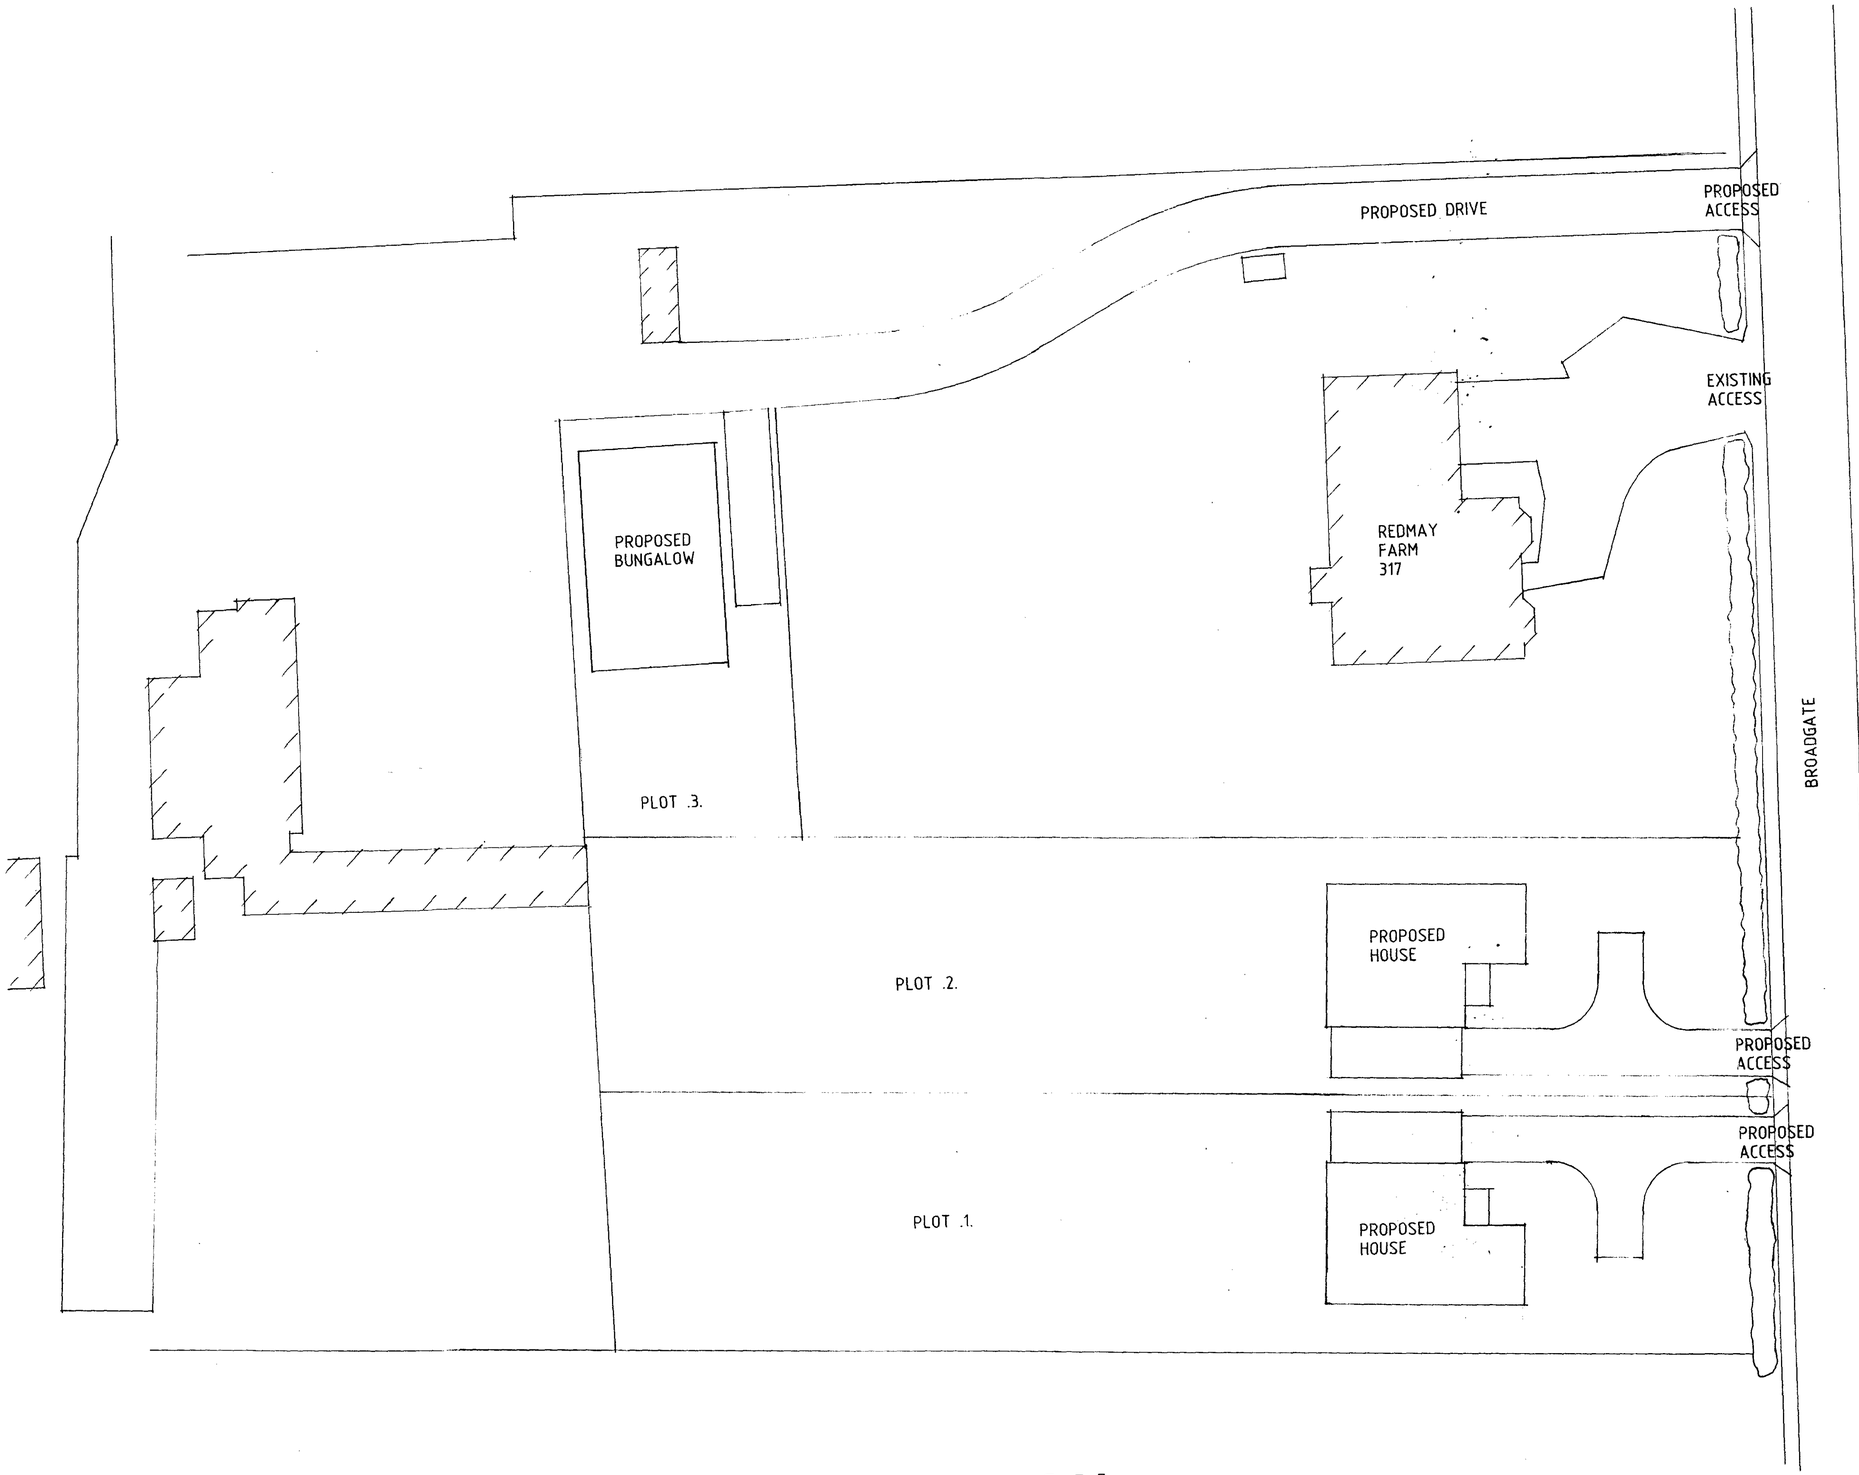

SITE PLAN

A - DESIGN ALTS - 11.12.15

Status DESIGN
CONSULTANTS IN ARCHITECTURE & PLANNING

PROPOSED RESIDENTIAL DEVELOPMENT ADJ. REDMAY FARM, 317 BROADGATE, SUTTON ST. EDMUND FOR

MRS. S. THOMPSON.

DRAFT
SITE PLAN

1:200	SD15-048/1
DEC-15	B.GILHAM.

2 Edinburgh Walk, Holbeach,
Spalding, Lincs. PE12 7AP
Tel: 01406 424343 Fax: 01406 490702

Environment Agency

Enter a postcode or place name: Sutton St Edmund, Lincolnshire Go

Other topics for this area... Flood Map for Planning (Rivers and Sea)

Flood Map for Planning (Rivers and Sea)


Sutton St Edmund, Lincolnshire at scale 1:10,000


Other maps Data search Text only version

Map legend

Click on the map to see what Flood Zone (National Planning Policy Guidance definitions) the proposed development is in.

- Flood Map for Planning (Rivers and Sea)
  - Flood Zone 3
  - Flood Zone 2
  - Flood defences (Not all may be shown*)
  - Areas benefiting from flood defences (Not all may be shown*)
- Main River Line
  - Main River Line
- Other national environmental organisations
  - Natural Resources Wales Area of responsibility
  - Scottish Environment Protection Agency Area of responsibility

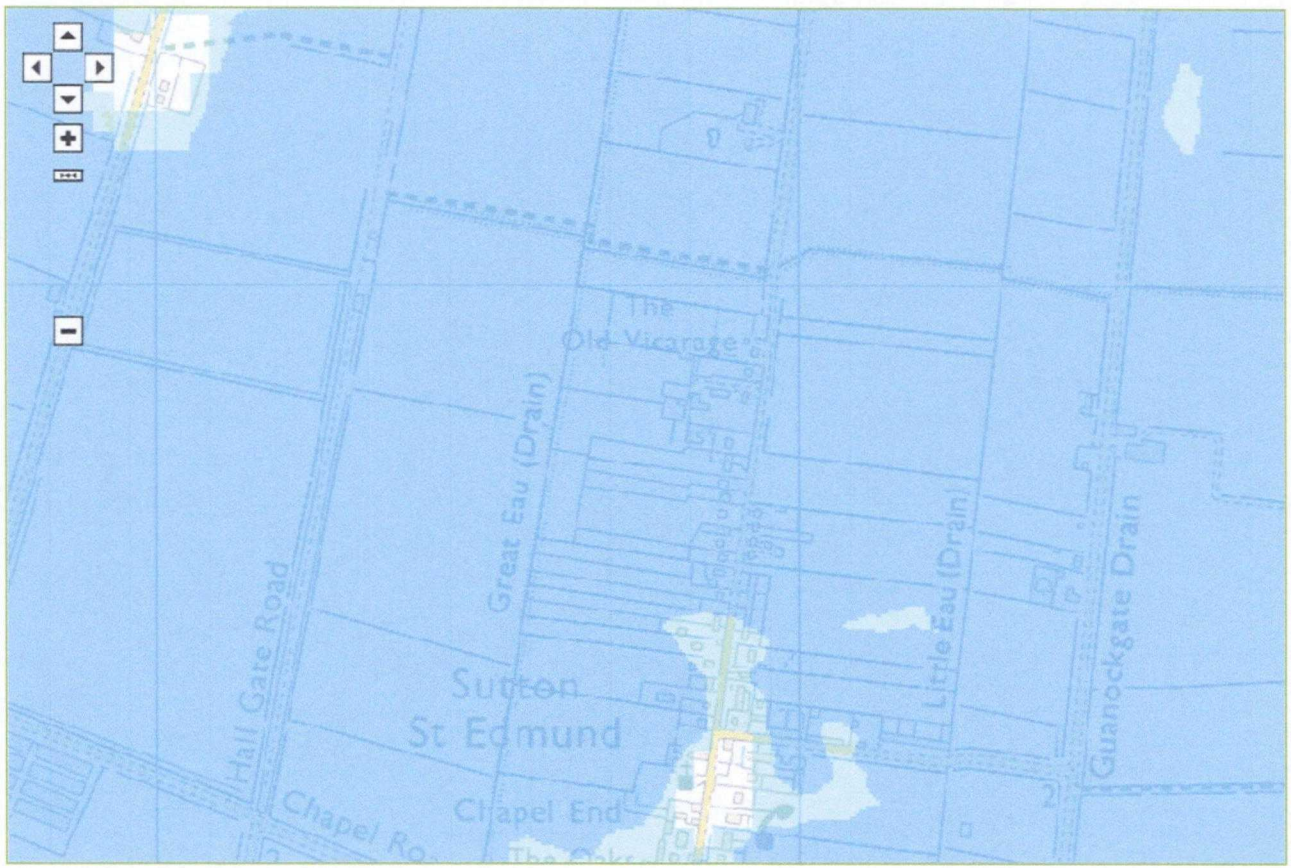

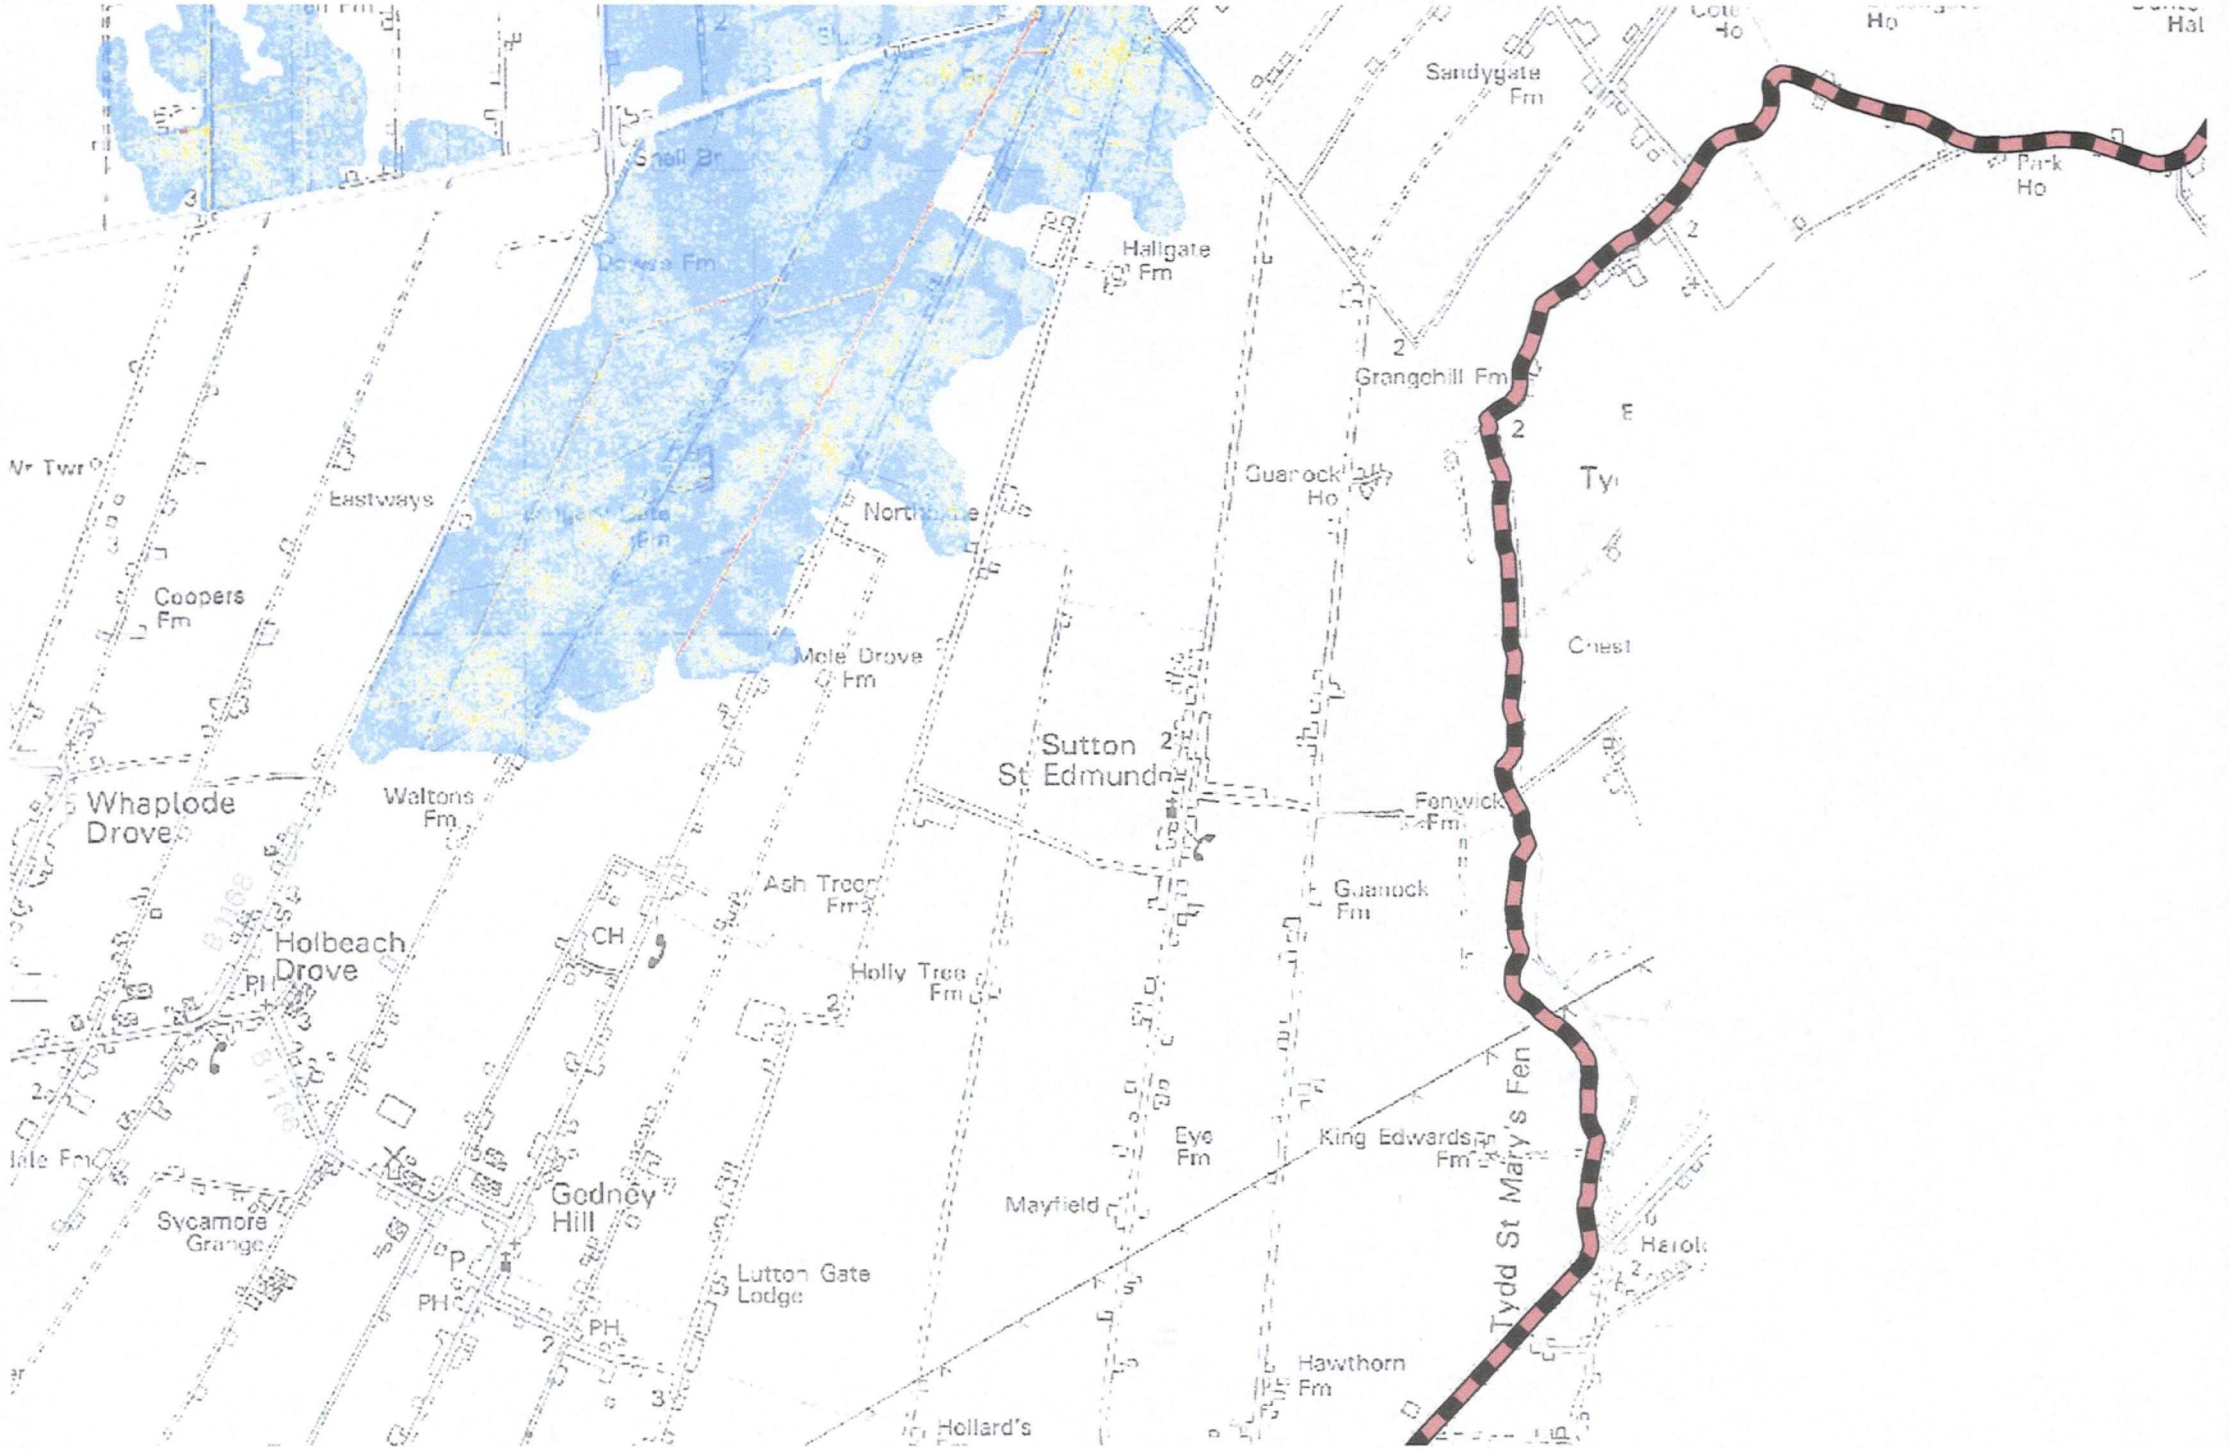
Sandygate Fm
Hallgate Fm
Grangehill Fm
Guanock Ho
Eastways
Coopers Fm
Mole Drove Fm
Sutton St Edmund
Fenwick Fm
Guanock Fm
Whaplode Drove
Waltons Fm
Ash Tree Fm
Holbeach Drove
CH
PH
Holly Tree Fm
Eye Fm
King Edwards Fm
Tydd St Mary's Fen
Mayfield
Godney Hill
Sycamore Grange
Lutton Gate Lodge
Hawthorn Fm
Hollard's
Park Ho



1:10000

Reproduced from Ordnance Survey material by North Level District Internal Drainage Board License No 100017488 with the permission of the Controller of Her Majesty's Stationery Office, © Crown Copyright. All rights reserved.