



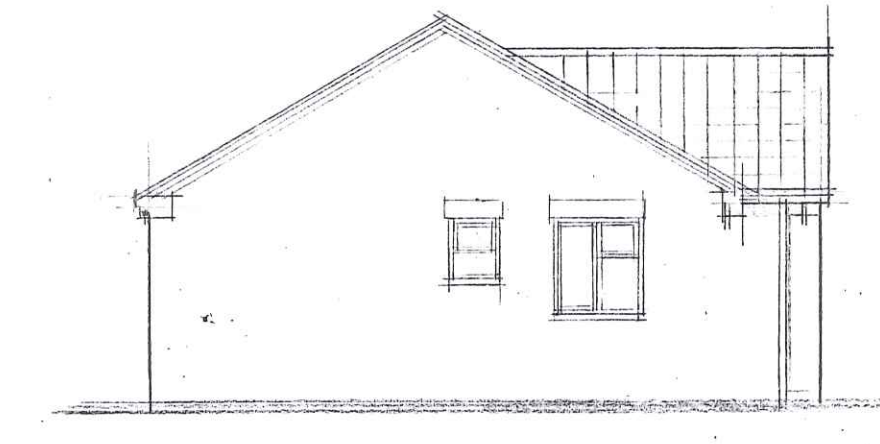

Red Stock Farm, brick

WS WEST

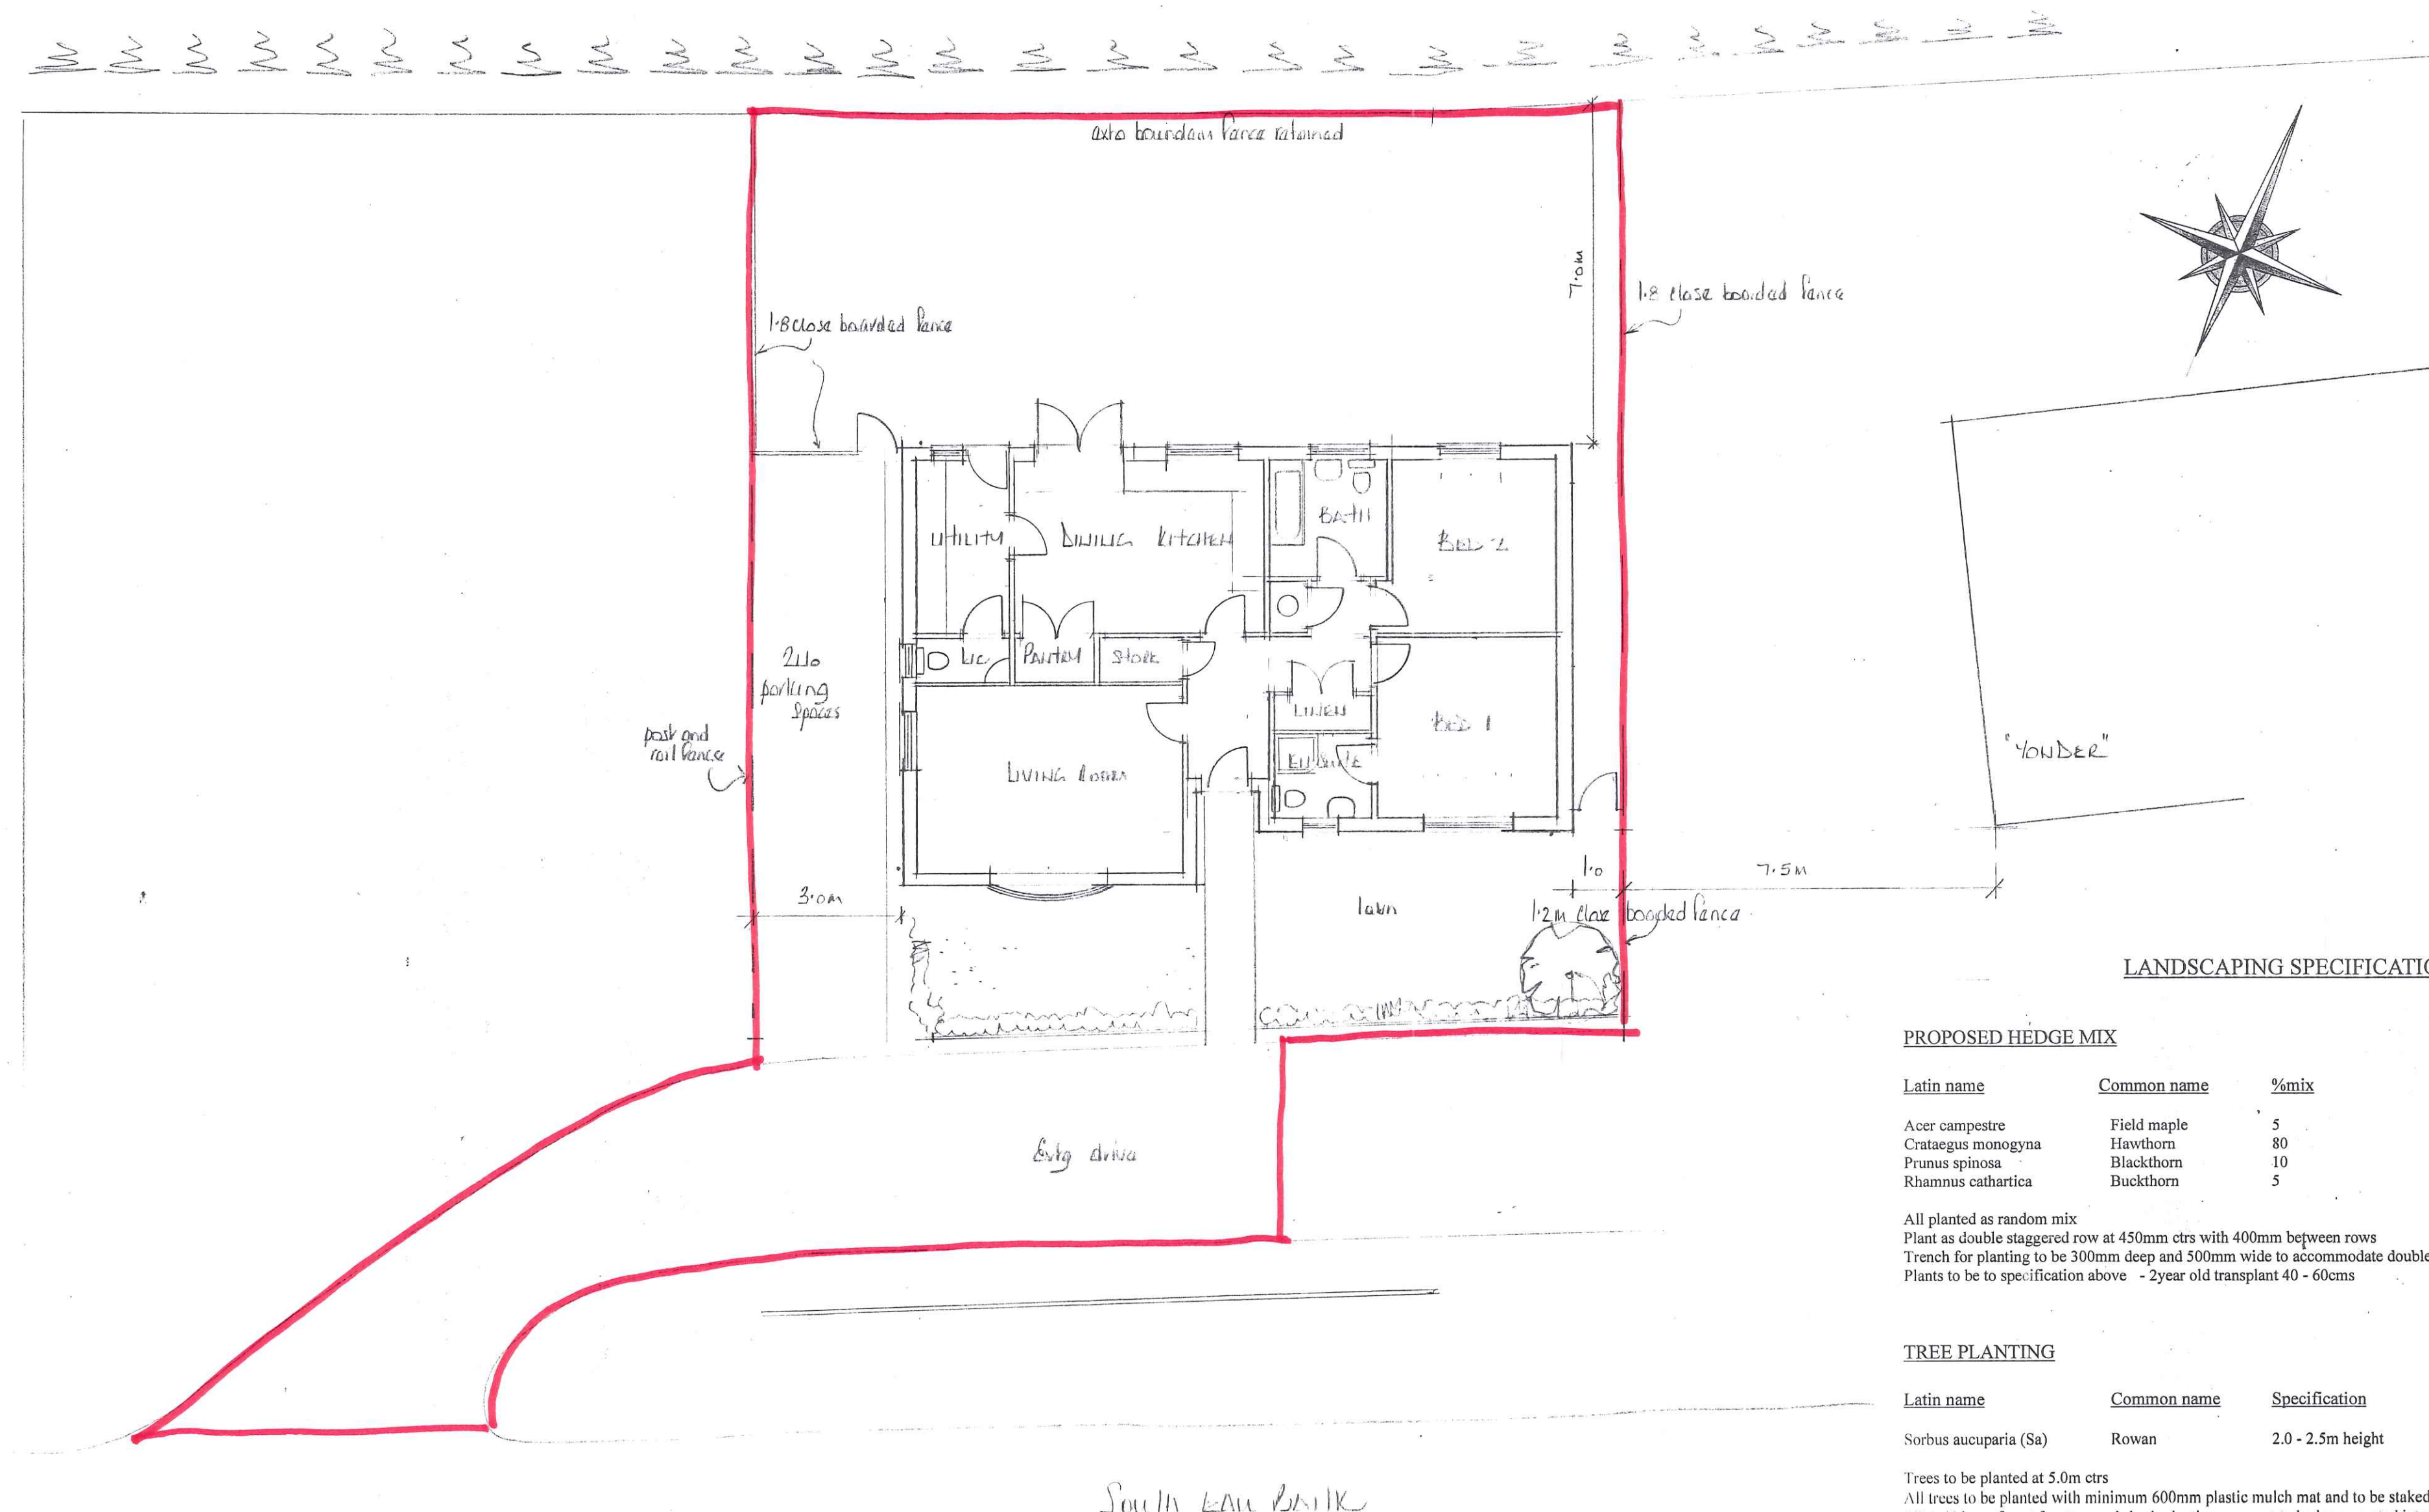

Trees to be planted at 5.0m ctrs
All trees to be planted with minimum 600mm plastic mulch mat and to be staked, tied and tubed
1/3 to 1/2 bag of peat free tree and shrub planting compost to be incorporated into backfill for each tree hole

1220/01