



Application no: H19/0949/92

Applicant: East Midlands Electricity
Sleaford Road
Boston
Lincs
PE21 8EG

Agent: East Midlands Electricity
Sleaford Road
Boston
Lincs
PE21 8EG

Description: Erection of 11,000 KV
overhead line on wooden
poles

Location: Parish of Sutton St Edmund
Spalding

Type: ELECTRICITY

APPLICATION DETERMINED BY SECRETARY OF STATE - SUMMARY OF DECISION

Planning permission has been granted by the Secretary of State, or is deemed to have been granted, on conditions set out below or attached.

1 Development shall be begun not later than the expiration of five years beginning with the date of this letter.

Reason: Comply with provisions of Section 91(1) of the 1990 Act.

2 Dismantle/remove from the site any redundant lines/apparatus within six months from the date of commissioning of lines.

Reason: Restore the land as far as practicable to its previous condition.

2 October 1992



Department of Trade and Industry
Electricity Division
1 Palace Street
London SW1E 5HE

The Secretary
East Midlands Electricity plc
Boston

Fax No. 071 834 3771
Switchboard 071 238 3000
Direct Line 071 238 3634/3711

Dear Sir

Our Reference OL/266/2285

Date

- 9 NOV 1992

OVERHEAD LINES
ELECTRICITY ACT 1989
TOWN AND COUNTRY PLANNING ACT 1990.

With reference to the application particulars of which are specified below, I am directed by the Secretary of State to inform you that consent is hereby granted pursuant to section 37(1) of the Electricity Act 1989 ("the 1989 Act") to the installing above ground of electric lines ("the lines") particulars of which are specified below.

Pursuant to section 37(3) of the 1989 Act this consent is given subject to the following conditions:

1. The Secretary of State may review this consent at any time after a period of five years from the date hereof, and upon such review, after giving all persons concerned an opportunity of being heard, he may vary or revoke his consent.
2. If the Secretary of State revokes this consent the lines shall be removed within such period as the Secretary of State may direct.

Pursuant to section 90(2) of the Town and Country Planning Act 1990 ("the 1990 Act") the Secretary of State hereby directs that planning permission for the development shall be deemed to be granted subject to the following condition(s):

1. The development to which this permission relates shall be begun not later than the expiration of five years beginning with the date hereof.

Reason: To comply with the provisions of section 91 (1) of the 1990 Act.

2. The Company shall dismantle and remove from the site any redundant lines and apparatus within six months from the date of commissioning of the lines.

Reason: To restore the land as far as practicable to its condition before the redundant lines and apparatus were installed.

PLANNING AUTHORITY REFERENCE: H19/0949/92

APPLICANT COMPANY: East Midlands Electricity plc

DATE AND REFERENCE OF APPLICATION: 9 October 1992 EM 21/94-95019

PARTICULARS OF OVERHEAD LINES:

Situated in the Parish of Sutton St Edmund

Route as indicated on Map No 92/95019 or within a distance not
exceeding 30 metres on either side thereof.

Voltage 11,000

Yours faithfully

M. M. JOHNSON

Authorised by the Secretary of State

Town and Country Planning Act 1990

Observations of Local Planning Authority

Reference: H19/0949/92

Received: 07-SEP-92 Type: ELECTRICITY

Name: East Midlands Electricity
Sleaford Road
Boston
Lincs
PE21 8EG

Agent: East Midlands Electricity
Sleaford Road
Boston
Lincs
PE21 8EG

Description: Erection of 11,000 KV overhead line on wooden poles

Location : Parish of Sutton St Edmund Spalding

South Holland District Council has considered the proposal and has NO OBJECTIONS to the development, subject to any comments set out below:

Director of Planning and Building Control Services
02-OCT-92 H19/0949/92

This decision refers only to that required for the purposes of the Town and Country Planning Act and not for Building Regulations or any other legislation. See enclosed notes relating to rights of appeal.

Town and Country Planning Act etc

DRAFT DECISION

Reference: H19/0949/92

Received: 07-SEP-92 Type: ELECTRICITY

Name: East Midlands Electricity
Sleaford Road
Boston
Lincs
PE21 8EG

Agent: East Midlands Electricity
Sleaford Road
Boston
Lincs
PE21 8EG

Description: Erection of 11,000 KV overhead line on wooden poles

Location : Parish of Sutton St Edmund Spalding

South Holland District Council hereby give notice
that permission has been granted/refused etc
on the following conditions/reasons:

Authorised to issue:

29-SEP-92

H19/0949/92

AD...*AP*.....DC...*MB*.....

29/9

1/10/92

Notes: This Form is for use in connection with an application for the Secretary of State for Energy's consent under **section 37** of the Electricity Act 1989 to install and keep installed above ground an electric line of a nominal voltage of less than 132 kilovolts. The Form should be sent **in triplicate** to each District/Borough Council in whose area the proposed development would be situated.

DETAILS OF APPLICANT

Name: East Midlands Electricity plc

Address: Sleaford Road

BOSTON

Lincs

Postcode: PE21 8EG

Telephone Number: Boston 365181

M19/0949/92
07 SEP 1992

PART I

East Midlands Electricity plc Application Number EM94 21/95019 Date 2 September 1992

To the Chief Executive

Planning Department

Council South Holland District Council

Priory Road

Dear Sir

SPALDING

Electricity Act 1989

PE11 2XE

Application is being made to the Secretary of State for Energy for his consent to the development described overleaf. The Secretary of State will at the same time be requested to direct that planning permission for this development shall be deemed to be granted. The consent and the direction may be given subject to conditions.

To assist the Secretary of State to determine the application the District/Borough Council is requested to return to me two copies of this Form with Part I Certificate and Part II completed and signed.

Department of the Environment Circular 14/90 (Welsh Office Circular 20/90) [Department of Energy Circular 1/90] describes this procedure and the reason for it.

Yours faithfully

For and on behalf of East Midlands Electricity plc.

OFFICE
COPY

D. Tuley

Designation. (Planning Engineer)

CERTIFICATE

(To be completed by or on behalf of the District/Borough Council)

The **South Holland**

District/Borough Council

- (i) ~~object~~ ~~do not object~~ ~~do not object~~ / have no objection to make to the development described overleaf.*
 (ii) ~~request~~ / do not request that a public inquiry be held pursuant to paragraph 2 of Schedule 8 to the Electricity Act 1989 before the Secretary of State reaches his decision on the application.*

Date **6 October 1992**

Signed

*Delete as appropriate

Designation

**Director of Planning & Building
Control Services**On behalf of the **South Holland**

District/Borough Council

(Reasons for objections)

PARTICULARS OF PROPOSED DEVELOPMENT AND REPRESENTATIONS

(To be completed by East Midlands Electricity plc)

Application is being made:

(a) for consent under section 37 of the Electricity Act 1989 to install or keep installed an electric line above ground;

(b) ~~for a direction under section 90(2) of the Town and Country Planning Act 1990 that planning permission for the proposed development be deemed to be granted.~~

1. Particulars of proposed development. (These particulars should be accompanied by such plans as may be necessary to enable the local planning authority to identify the land affected by the proposals and to appreciate the nature and extent of the proposed development and by a copy of the environment statement if the applicant has prepared one.)

To erect the proposed 11,000 KV overhead line on wooden poles in the Parish of Sutton St Edmunds

with a tolerance of 30m either side of the route shown on the attached plan no: 95019.

2. Particulars of any representations of objections which have been made to East Midlands Electricity plc.

3. Particulars of the applicant's compliance with his duty under paragraph 1 of Schedule 9 to the Electricity Act 1989.

East Midlands Electricity plc consider that the proposed overhead line will not have any significant impact on the surrounding landscape, and that due regard has been paid to their obligations under Schedule 9.

Date 2 September 19 92

For and on behalf of East Midlands Electricity plc.

Signed

D A TULEY

Designation Planning Engineer

Note: This Part to be completed, dated and signed before submitting to the local planning authority.

(Application dated 2.9.92)

PART II—INFORMATION AND OBSERVATION

(To be completed by the District/Borough Council)

Planning Reference Number H19/0949/92

1. Names of interested parties consulted about the proposals with details of any observations received.

Sutton St Edmunds Parish Council - No objection

Highways Department - No objection

2. Particulars of any representations which have been made to the local planning authority objecting to the proposals.

None

3. Have any general or specific restrictions been imposed by any authority on development of the land affected by the proposed development?

No

4. Does the proposed development involve the demolition, alteration or extension of a building of special architectural or historic interest included in a list compiled or approved under section 1 of the Planning (Listed Buildings and Conservation Areas) Act 1990?

No

5. Does the local planning authority agree that the proposed development should be approved by the Secretary of State for Energy as described? (If the answer is 'NO', please answer question 6.)

Yes

6. Would the local planning authority be prepared to agree that the proposed development should be approved subject to modifications or conditions? (If so, specify the modifications or conditions proposed and state whether they are acceptable to the applicant). [Note: the precise form of any modifications or conditions subject to which the consent or direction given is a matter for the Secretary of State, but he will have regard to the form of words used by the local planning authority.]

N/A

Date **6 October 1992**

Signed


**Director of Planning & Building
Designation Control Services**

On behalf of the **South Holland District**
(Local planning authority for the area in which the proposed development is to be carried out.)

Council

Two completed copies of this Form, both signed, should be returned to East Midlands Electricity plc for submission by them to the Department of Energy.

BRIAN S H Dip TP MRTPI
Director of Planning & Building Control Services
Planning & Building Control Department,
Council Offices,
Priory Road, Spalding,
Lincolnshire. PE11 2XE
Telephone: (0775) 761161
Fax: (0775) 710772



Application no: H19/0949/92

Type: ELECTRICITY

Applicant: East Midlands Electricity
Tel: 0205 365181

Agent: East Midlands Electricity
0205 365181

Description: Erection of 11,000 KV
overhead line on wooden
poles

Location: Parish of Sutton St Edmund
Spalding

Valid date: 07-SEP-92

Terminal date: 02-NOV-92

Target dates:

Target Committee: 27-OCT-92

To case officer 12-SEP-92

Report deadline: 13-OCT-92

Inspected by 17-SEP-92

Extra contacts 22-SEP-92

Case Officer:

Report if not clear by 12-OCT-92

D M GEDNEY

DEVELOPMENT/CONSTRAINTS

Size:

Category: Misc works

Listed building:

Conservation Area:

CONSULTATIONS CARRIED OUT

Sent

Expiry

Clerk to Sutton St E 0406 26739

10-SEP-92

24-SEP-92

Cllr Mrs E O Hall-Pa 0945 700 829

10-SEP-92

24-SEP-92

LCC - No Objections Jc 17/9/92

SITE DETAILS

Grid ref: 535570 313000

OS Sheets: 353 364

Parcel:

SMITH Dip TP MRTPI
of Planning & Building Control Services

Planning & Building Control Department,
Council Offices,
Priory Road, Spalding,
Lincolnshire. PE11 2XE

Telephone: (0775) 761161
Fax: (0775) 710772



Application no: H19/0949/92

Applicant: East Midlands Electricity
Sleaford Road
Boston
Lincs
PE21 8EG

Agent: East Midlands Electricity
Sleaford Road
Boston
Lincs
PE21 8EG

Description: Erection of 11,000 KV overhead line on wooden poles

Location: Parish of Sutton St Edmund Spalding

Type: ELECTRICITY

Date received: 07-SEP-92

10-SEP-92

Dear Sir/Madam

CONSULTATION WITH PARISH COUNCIL

I have received an application for the above proposal and enclose a copy for your information. Any observations which the Parish Council wish to make should be set out below and returned to me by 25-SEP-92. If no observations have been received by that date, it will be assumed that the Parish Council have no comments to make. The officer dealing with this application is D M GEDNEY

Yours faithfully

B SMITH

Director of Planning and Building Control Services

Clerk to Sutton St Edmund PC
Parish Council Office
2 Spalding Road, Holbeach
Spalding, Lincs

FOR PARISH COUNCIL USE ONLY

Comments: *Everyone in agreement with the proposals.*

Signed: *H. Harris*

210

S.H.D.C. PLANNING DEPT.	
RECEIVED	
29 SEP 1992	
File Nos.	
Acknowledged YES/NO	
by	

APPLICATION ASSESSMENT

Notes for Case Officer

Site Inspection

Accuracy

Neighbours

Boundaries

Site features

Inspected by *MG*
Date

Notice posted by
Date

15/9

N/A

Other Follow edge of ditch. Pass out of road apply
fence and close to other small fence. Then cross out
+ follow edge of fence. Avoid significant trees.

Resident Notices required

Sent

Delivered

Case Officer Conclusions *MG 28/9*

Avoid significant trees.
Essentially open countryside.
Part of existing line to be demolished.
No objection.

RECOMMENDATION

COMMITTEE

Departure from Policy

Ward Member request

Recommend approval against
material objection

Other circumstance
viz:

Change to Committee recorded

DELEGATED

Case Officer *MG*

Senior Officer

Case Officer Recommendation

Approve

Refuse

Signed *MG*

No objection

Conditions/Reasons
(continue overleaf)

Notes to applicant

Disabled
Outstanding R.M
Amended plans

DC RECORD SHEET

APPLICATION REF:

Directions

Art 7 (Outlines)
RM checklist

Previous
Current
Required

Siting	Design	Ext app	Access	Landscape

Reg 4

Scale drawing

Highway S/W

Agric appraisal

Other

Precise details,
for non-standard
direction:

Senior Officer authorised:

.....

Sent:

Revalidation after Direction

Information satisfactory/unsatisfactory

Signed:

Further direction:

Precise details:

Amended description:

New valid date:

Consultation/Publicity Required

Extra Publicity:

Departure

Requested

Sent

.....

.....

Setting of LB

.....

.....

Public Right of Way

.....

.....

Discretionary

.....

.....

Extra Consultations:

Dept of Transport

.....

.....

Environmental Serv.

.....

.....

LB/Cons. Area - Local

.....

.....

- Local & National

.....

.....

- English Heritage

.....

.....

Consultant: Name.....

.....

Order No

Other:

.....

.....

Case Officer

DANIEL GEDNEY

Recorded on board:

ADMIN RECORD SHEET

Initial

Submitted Fee NIL

Receipt Issued

Date first Rec'd 07 SEP 1992

Registration

Reference H19/0949/92

Cross-Ref N/A

Date 08 SEP 92
AB

Validation

TYPE DEL

Earliest permission

Site area

No of dwellings

Floorspace

Description

Tech

Certificate
Site plans
Description

Accuracy
Incomplete form

Fees

Nil fee

Discounted fee

Correct fee

NIL

Previous app
Type

Additional
Refund

Receipt
Issued

Information

Newbuild/Redevelopment/Change of use/Extension/Alteration/Works

Earlier permission Ref

RM

Previous
Current

Siting Design Ext app Access Landscaping

Index sheets 353 + 364

OS No's

Grid ref 535500 313000

Ward W

Parish SSE

TR Rural
TR Bypass
Level Cross
Footpath

CA
LB
TPO

Inside IBD NO

Inside LP area NO

Linked to site


Ref 796

Linked to property

Ref

Planning Records:
Earlier apps

B Reg Records:
Already submitted - Ref
Request
Requested

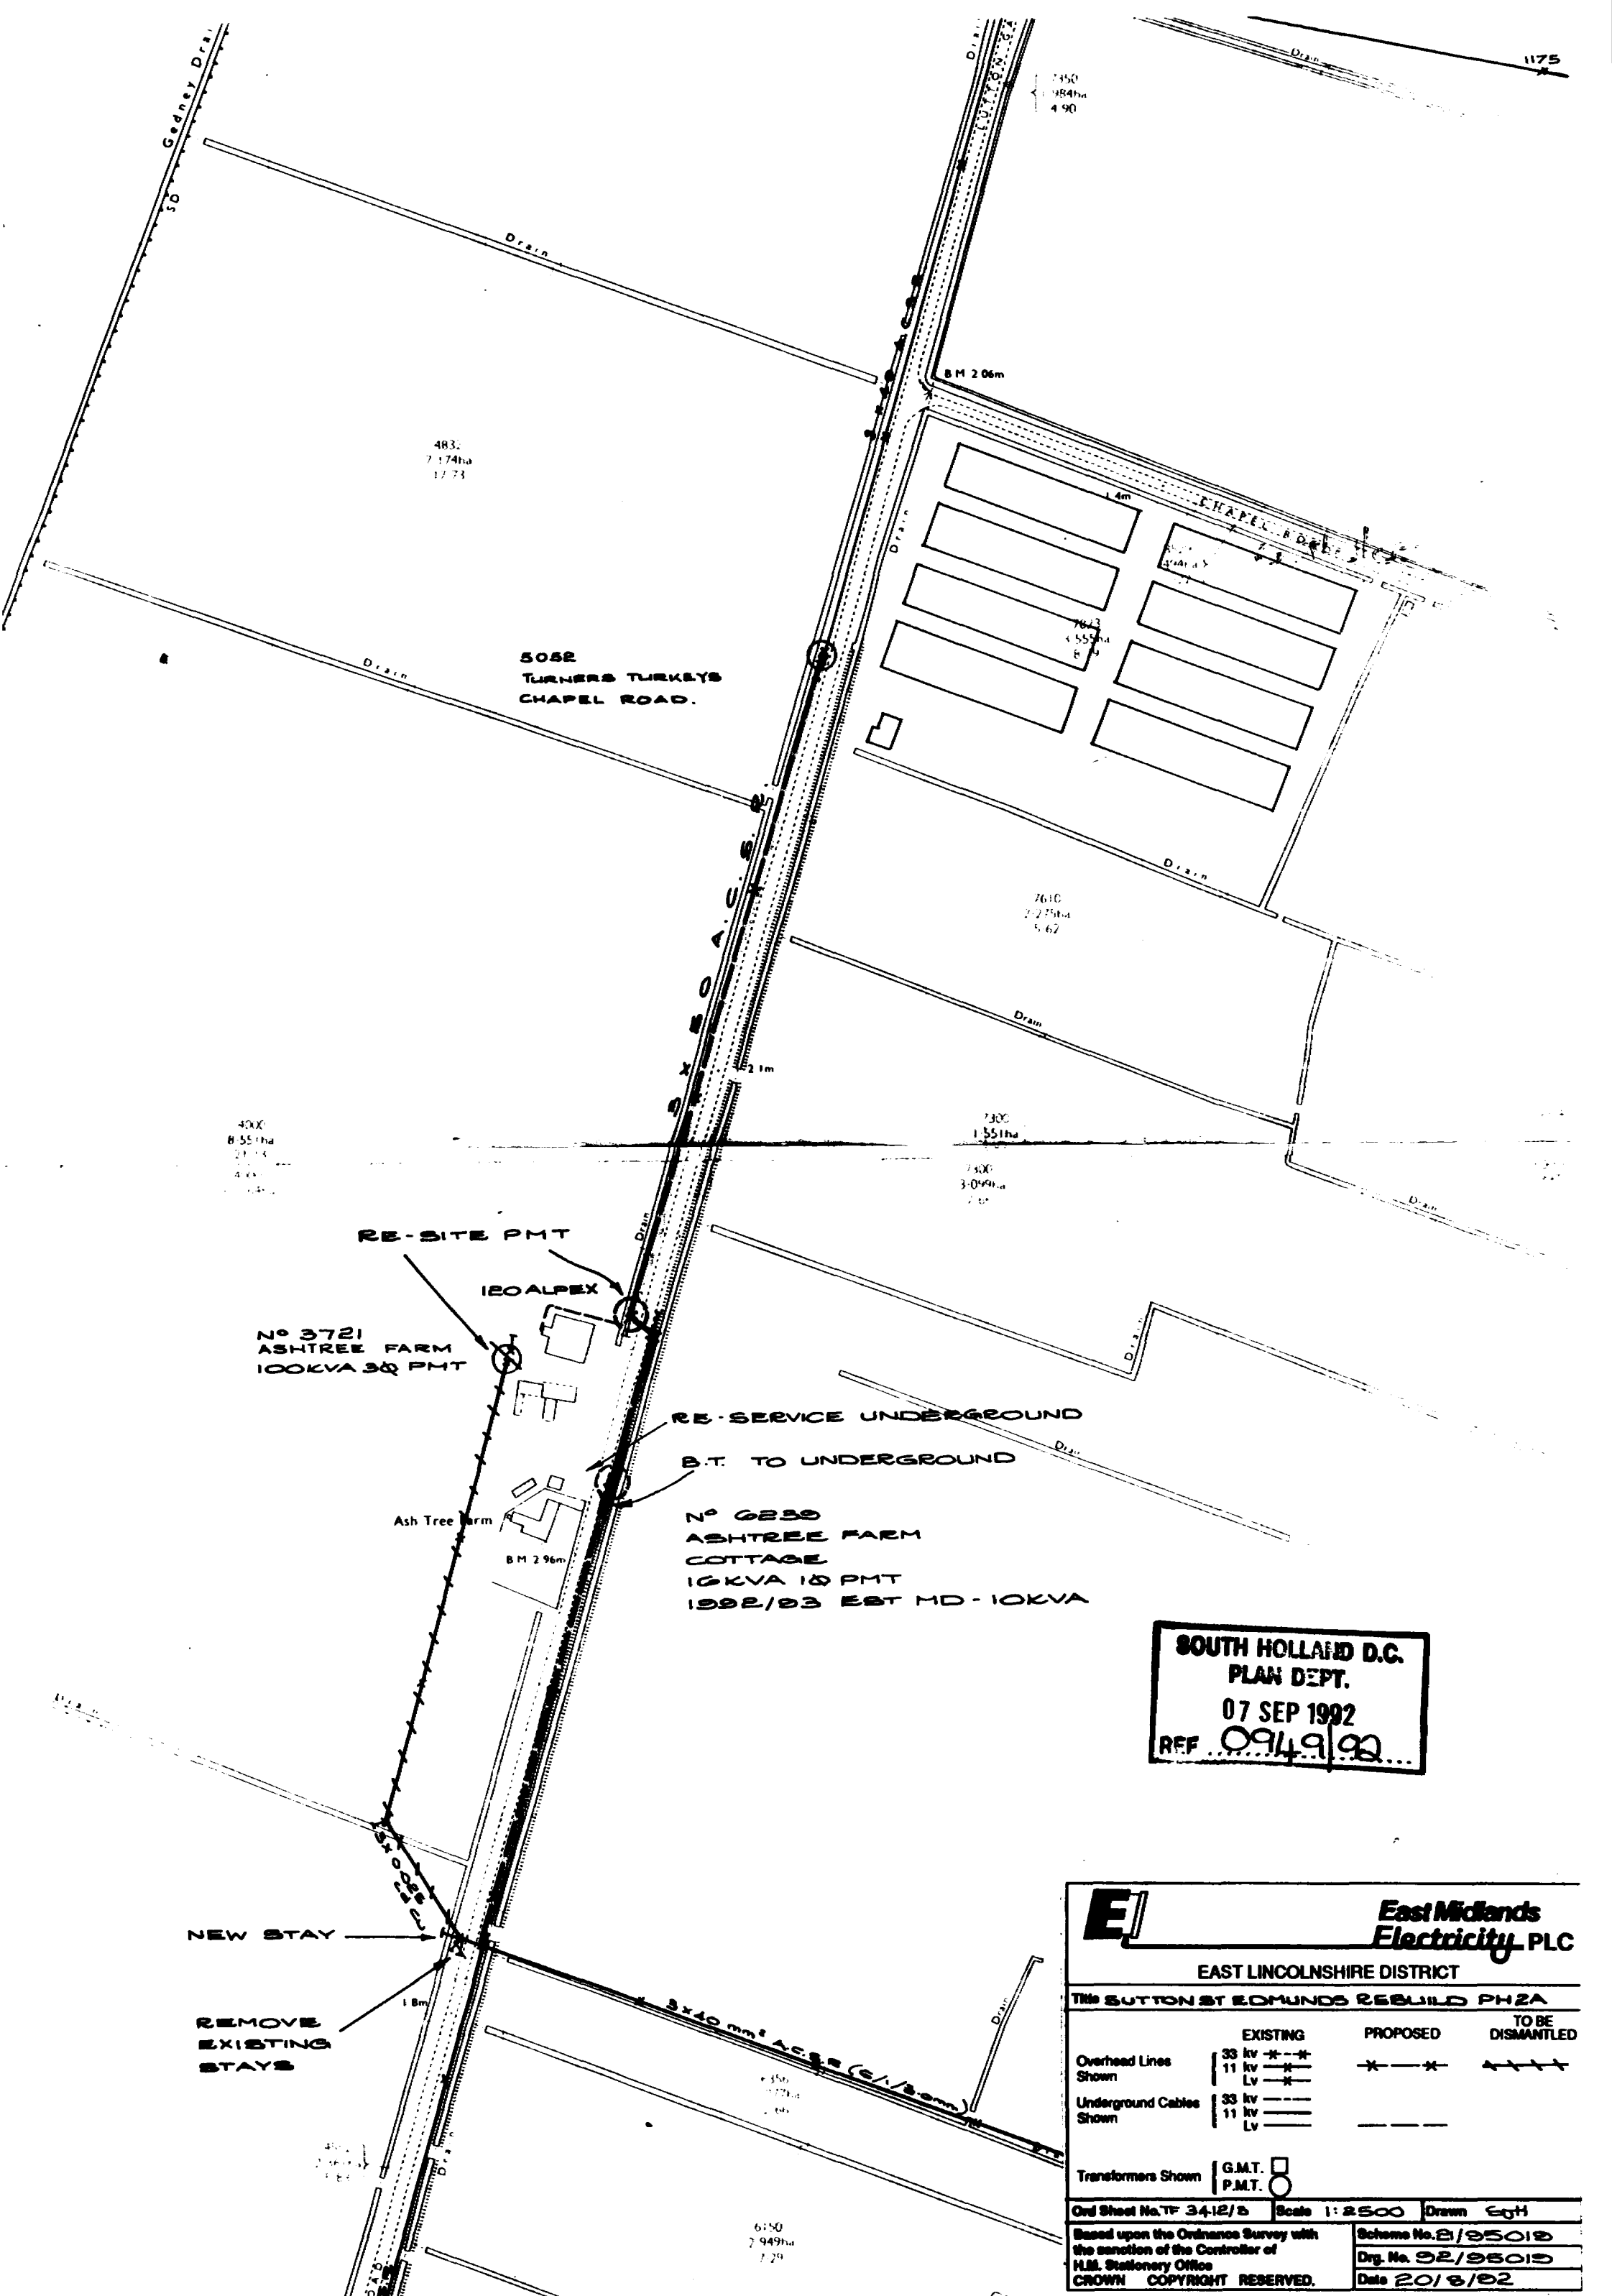

SOUTH HOLLAND D.C.
PLAN DEPT.
07 SEP 1992
REF. 0949/92



East Midlands
Electricity PLC

EAST LINCOLNSHIRE DISTRICT

Title SUTTON ST EDMUNDS REBUILD PH2A

	EXISTING	PROPOSED	TO BE DISMANTLED
Overhead Lines Shown	33 kv --- 11 kv --- 15 kv ---	--- --- ---	--- --- ---
Underground Cables Shown	33 kv --- 11 kv --- 15 kv ---	--- --- ---	---

Transformers Shown G.M.T. 
P.M.T. 

Ord Sheet No. TF 34-12/5 Scale 1:2500 Drawn EGH

Based upon the Ordnance Survey with
the sanction of the Controller of
H.M. Stationery Office
CROWN COPYRIGHT RESERVED.

Scheme No. B/95012
Drg. No. 92/95015
Date 20/8/92

www.pearsoned.co.uk
020 7017 2555
020 7017 2555

2017.05.25
2017.05.26
2017.05.27

11. The following table shows the number of people who attended the 2000 Summer Olympic Games in Sydney, Australia, and the 2004 Summer Olympic Games in Athens, Greece.

WILLIAM HOLLAND, JR.
FALL DIST.
17/14/1997
1997 08/19/97

1100

1. **DATE**
 2. **FILE NO.**
 3. **PAGE NO.**

DATE		TIME		LOCATION		REMARKS	
1	10/10/68	10:00	10:15	10:30	10:45	11:00	11:15
2	10/10/68	10:00	10:15	10:30	10:45	11:00	11:15
