
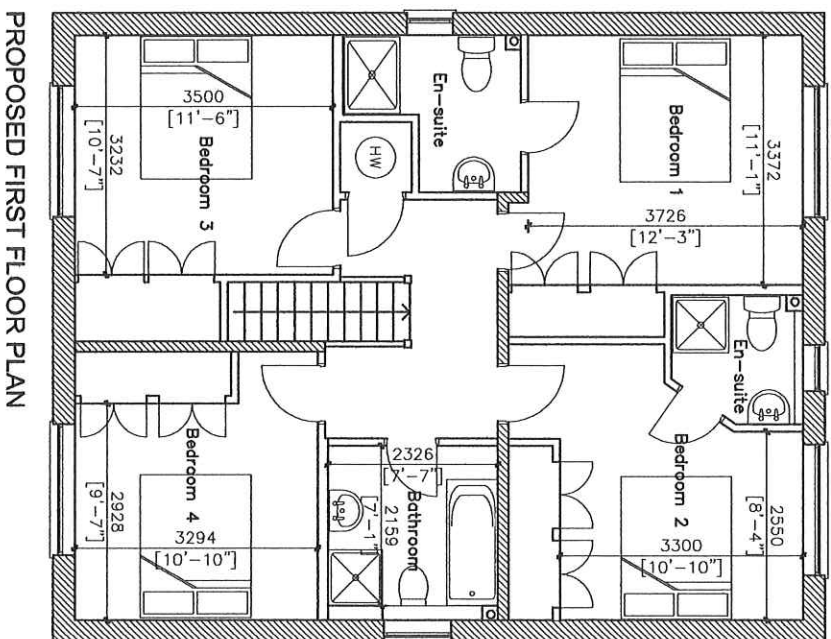


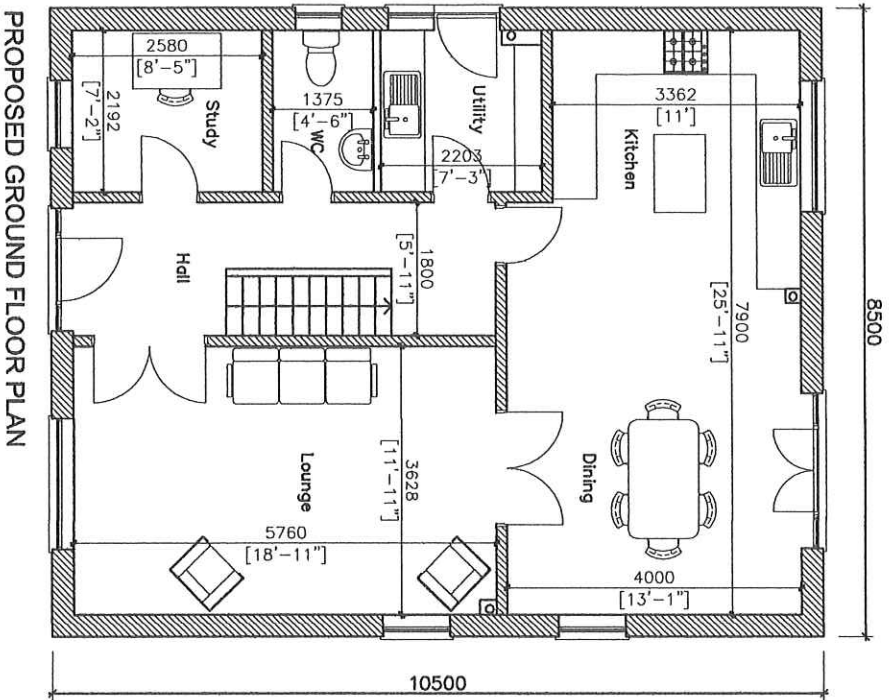

SCALE

1:100

1m 2m 3m 4m

Project:	New House
Client:	Rebeca Zdroba
Address:	Rose Cottage South Eau Bank Throckenholt PE12 0QW
Drawing Title:	Proposed Floor Plans
Drg No:	02
Scale:	1:100 @ A4
Date:	August 2022