


DRAWING I.

SOUTH COAST
PLAN DEPT
01 NOV 1994
REF 1051/94

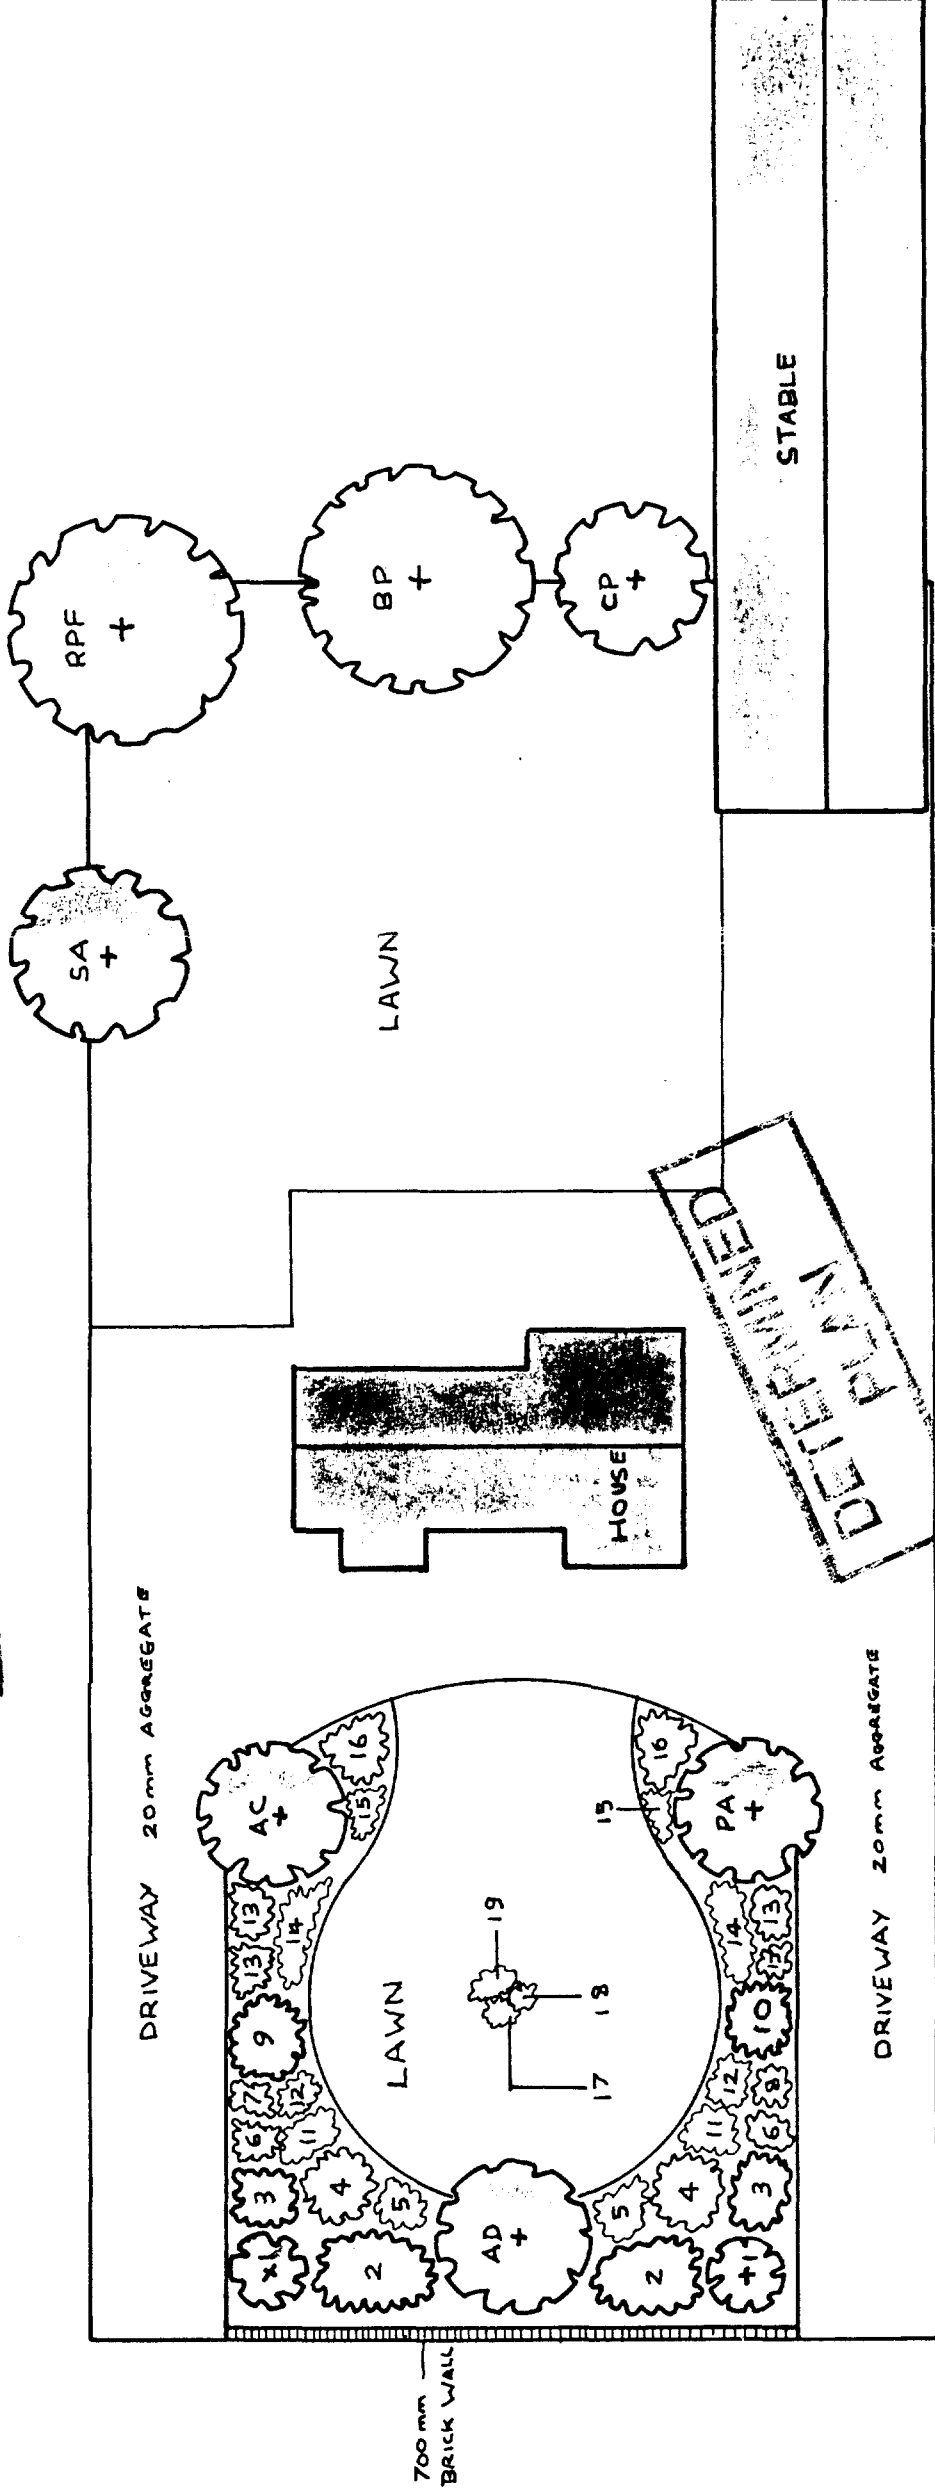

TREE KEY	
AD	ACER PLATANOIDES DRUMMONDII
AC	ACER PLATANOIDES CRIMSON KING
BP	BETULA PENDULA
CP	CRATAEGUS PAULS SCARLET
PA	PRUNUS AVIUM
RPF	ROBINIA PSEUDOACACIA FRISIA
SA	SORBUS AUCUPARIA

HEIGHTS: 2 metre Standards.

SHRUB KEY	
1	CHAMAECYPARIS LAWSONIA GREEN PILLAR
2	VIBURNUM TINUS (3 AT 600mm SPACING)
3	AUCUBA JAPONICA VARIEGATA
4	EURONYCHUS FORTUNII EMERALD AND GOLD (3 AT 300mm SPACING)
5	CORUNUS ALBA SIBIRICA
6	SPIREA ARGUTA BRIDAL WATERS
7	KERRIA JAPONICA PLUMFLOWER
8	ESCALONIA CRIMSON SPIRE
9	CORTADERIA SELLOANA
10	RHUS TYPHINA
11	LONICERA PILEATA
12	POTENTILLA FRUTICOSA KATHERINE DYKES
13	CHOISYA TERNATA
14	VIBURNUM DAVIDII
15	MAHONIA AQUIFOLIUM
16	LONICERA NITIDA BRAGGERS GOLD
17	TAXUS BACCATA STANDISHII
18	CHAMAECYPARIS LAWSONIA MINIMA
19	ABIES CAPALONICA MEYERS DWARF

HEIGHTS 3060mm Standards