
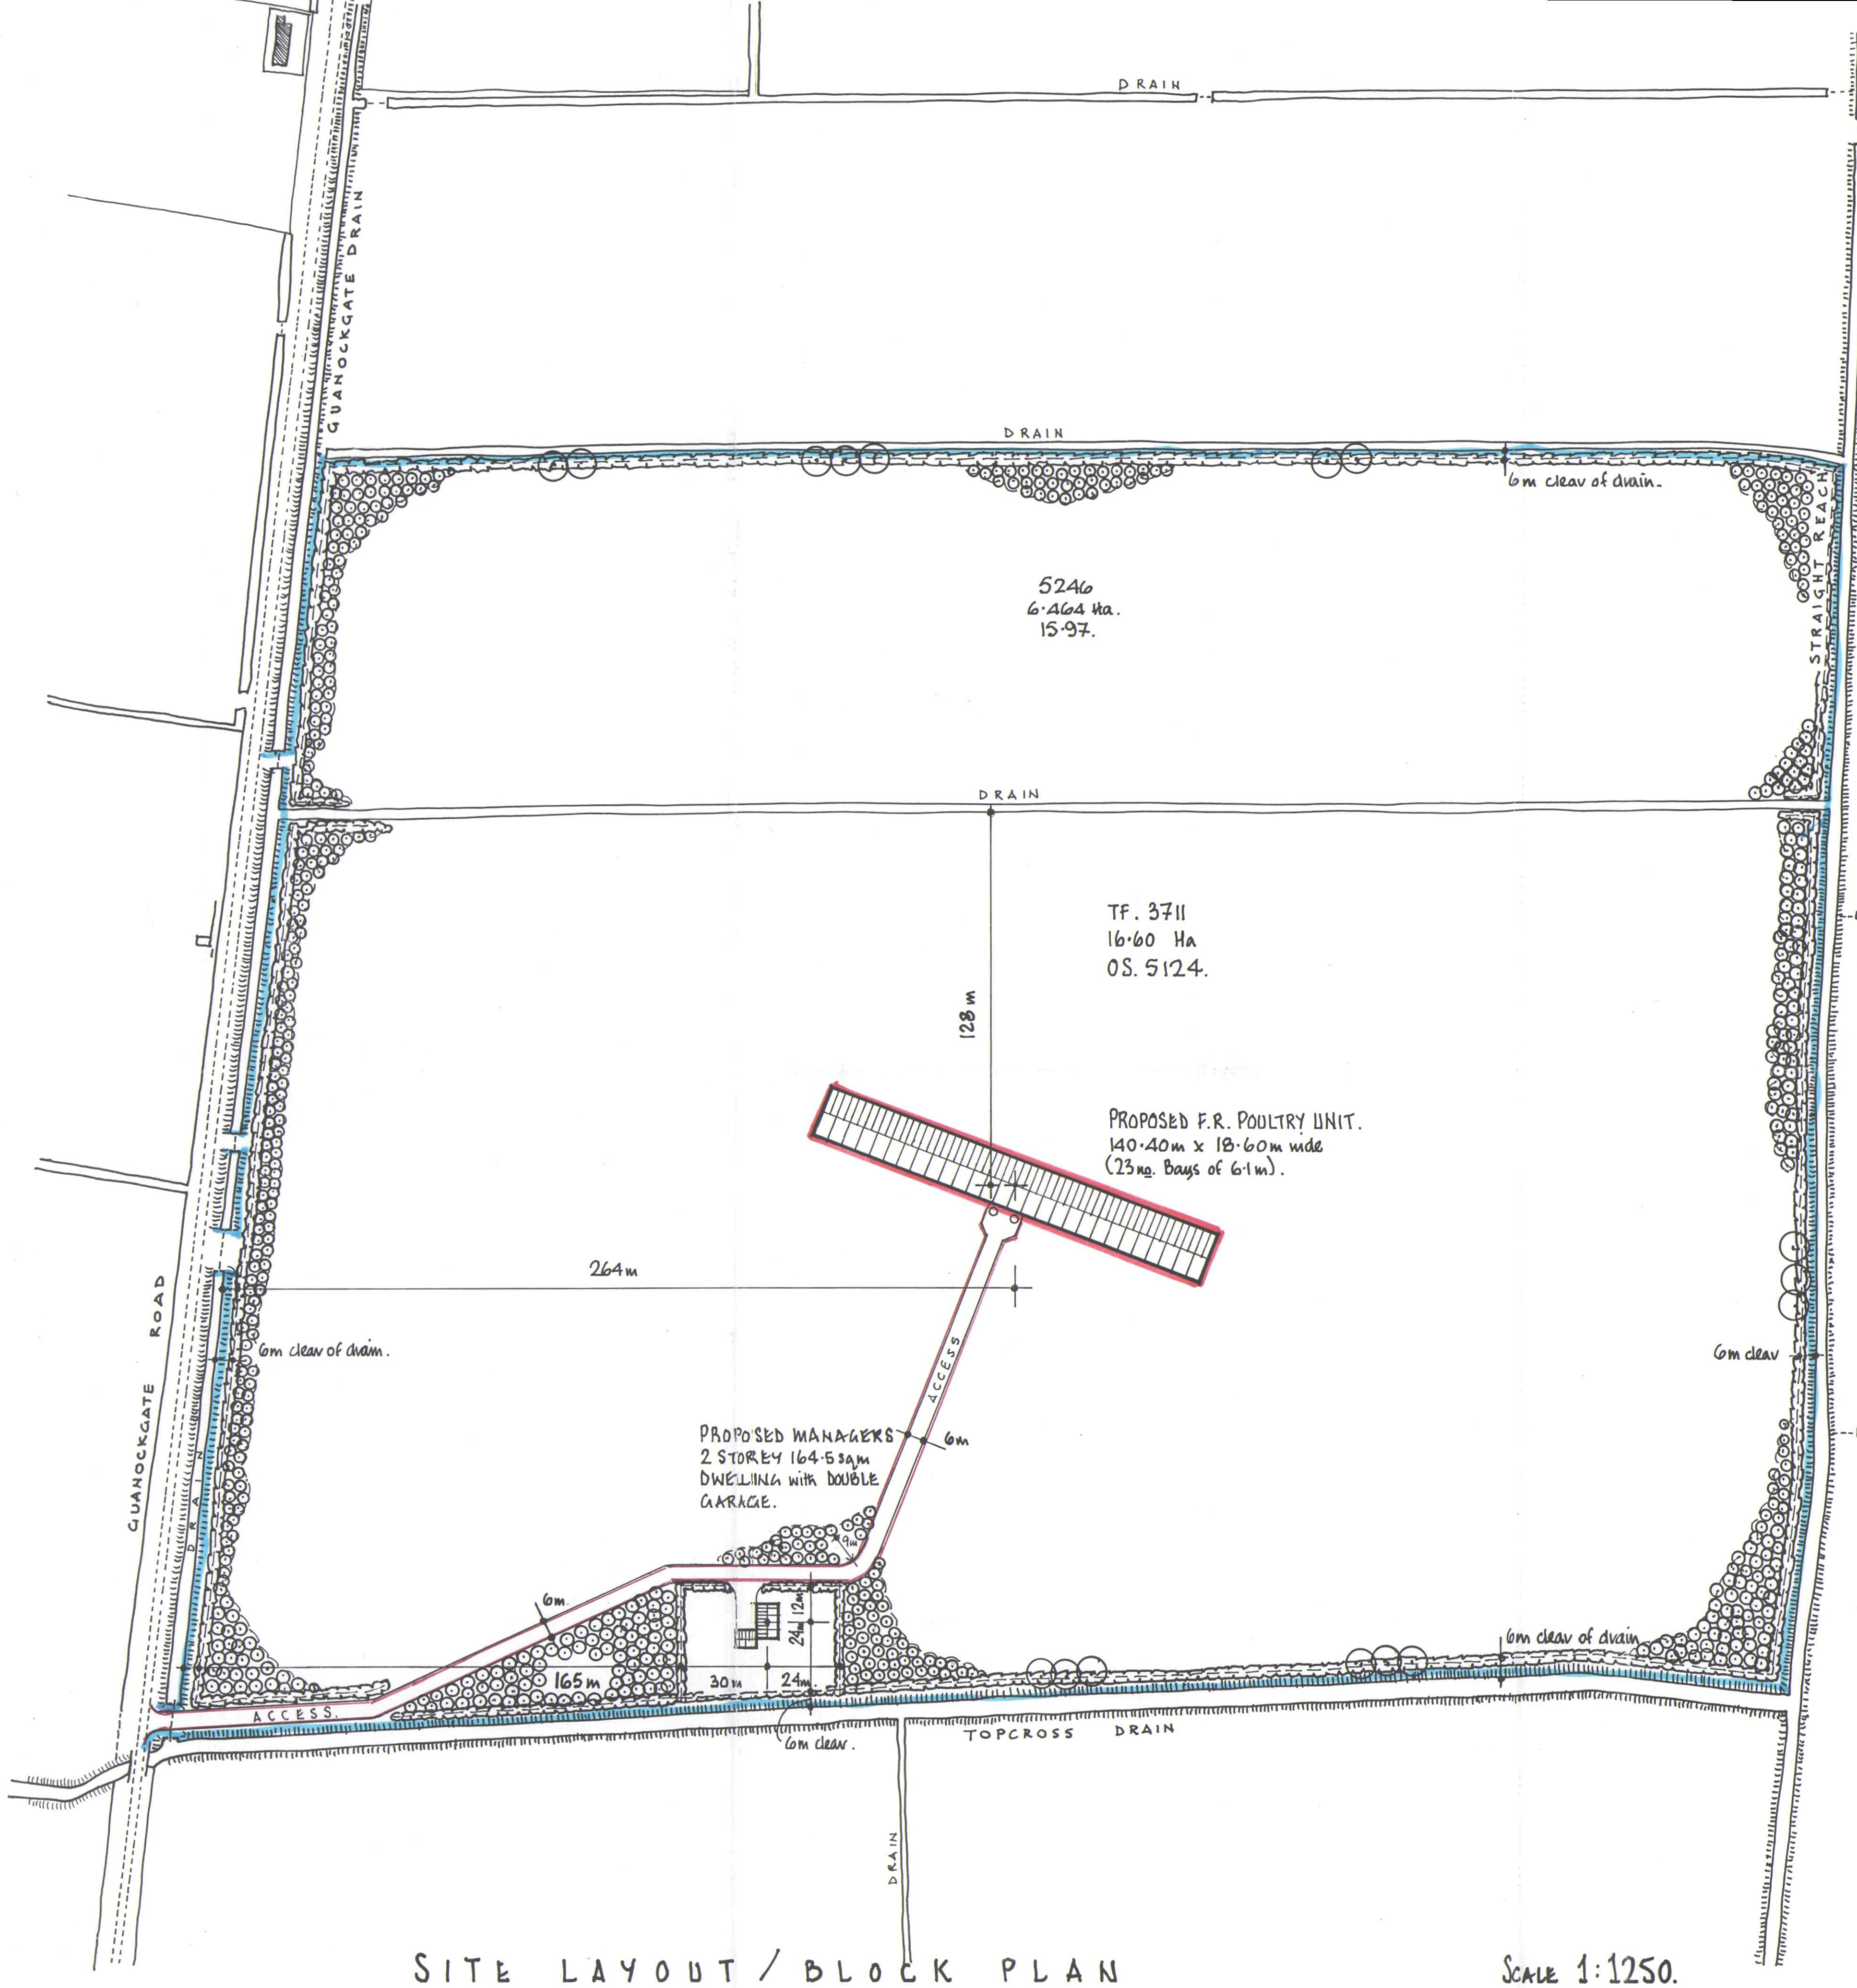


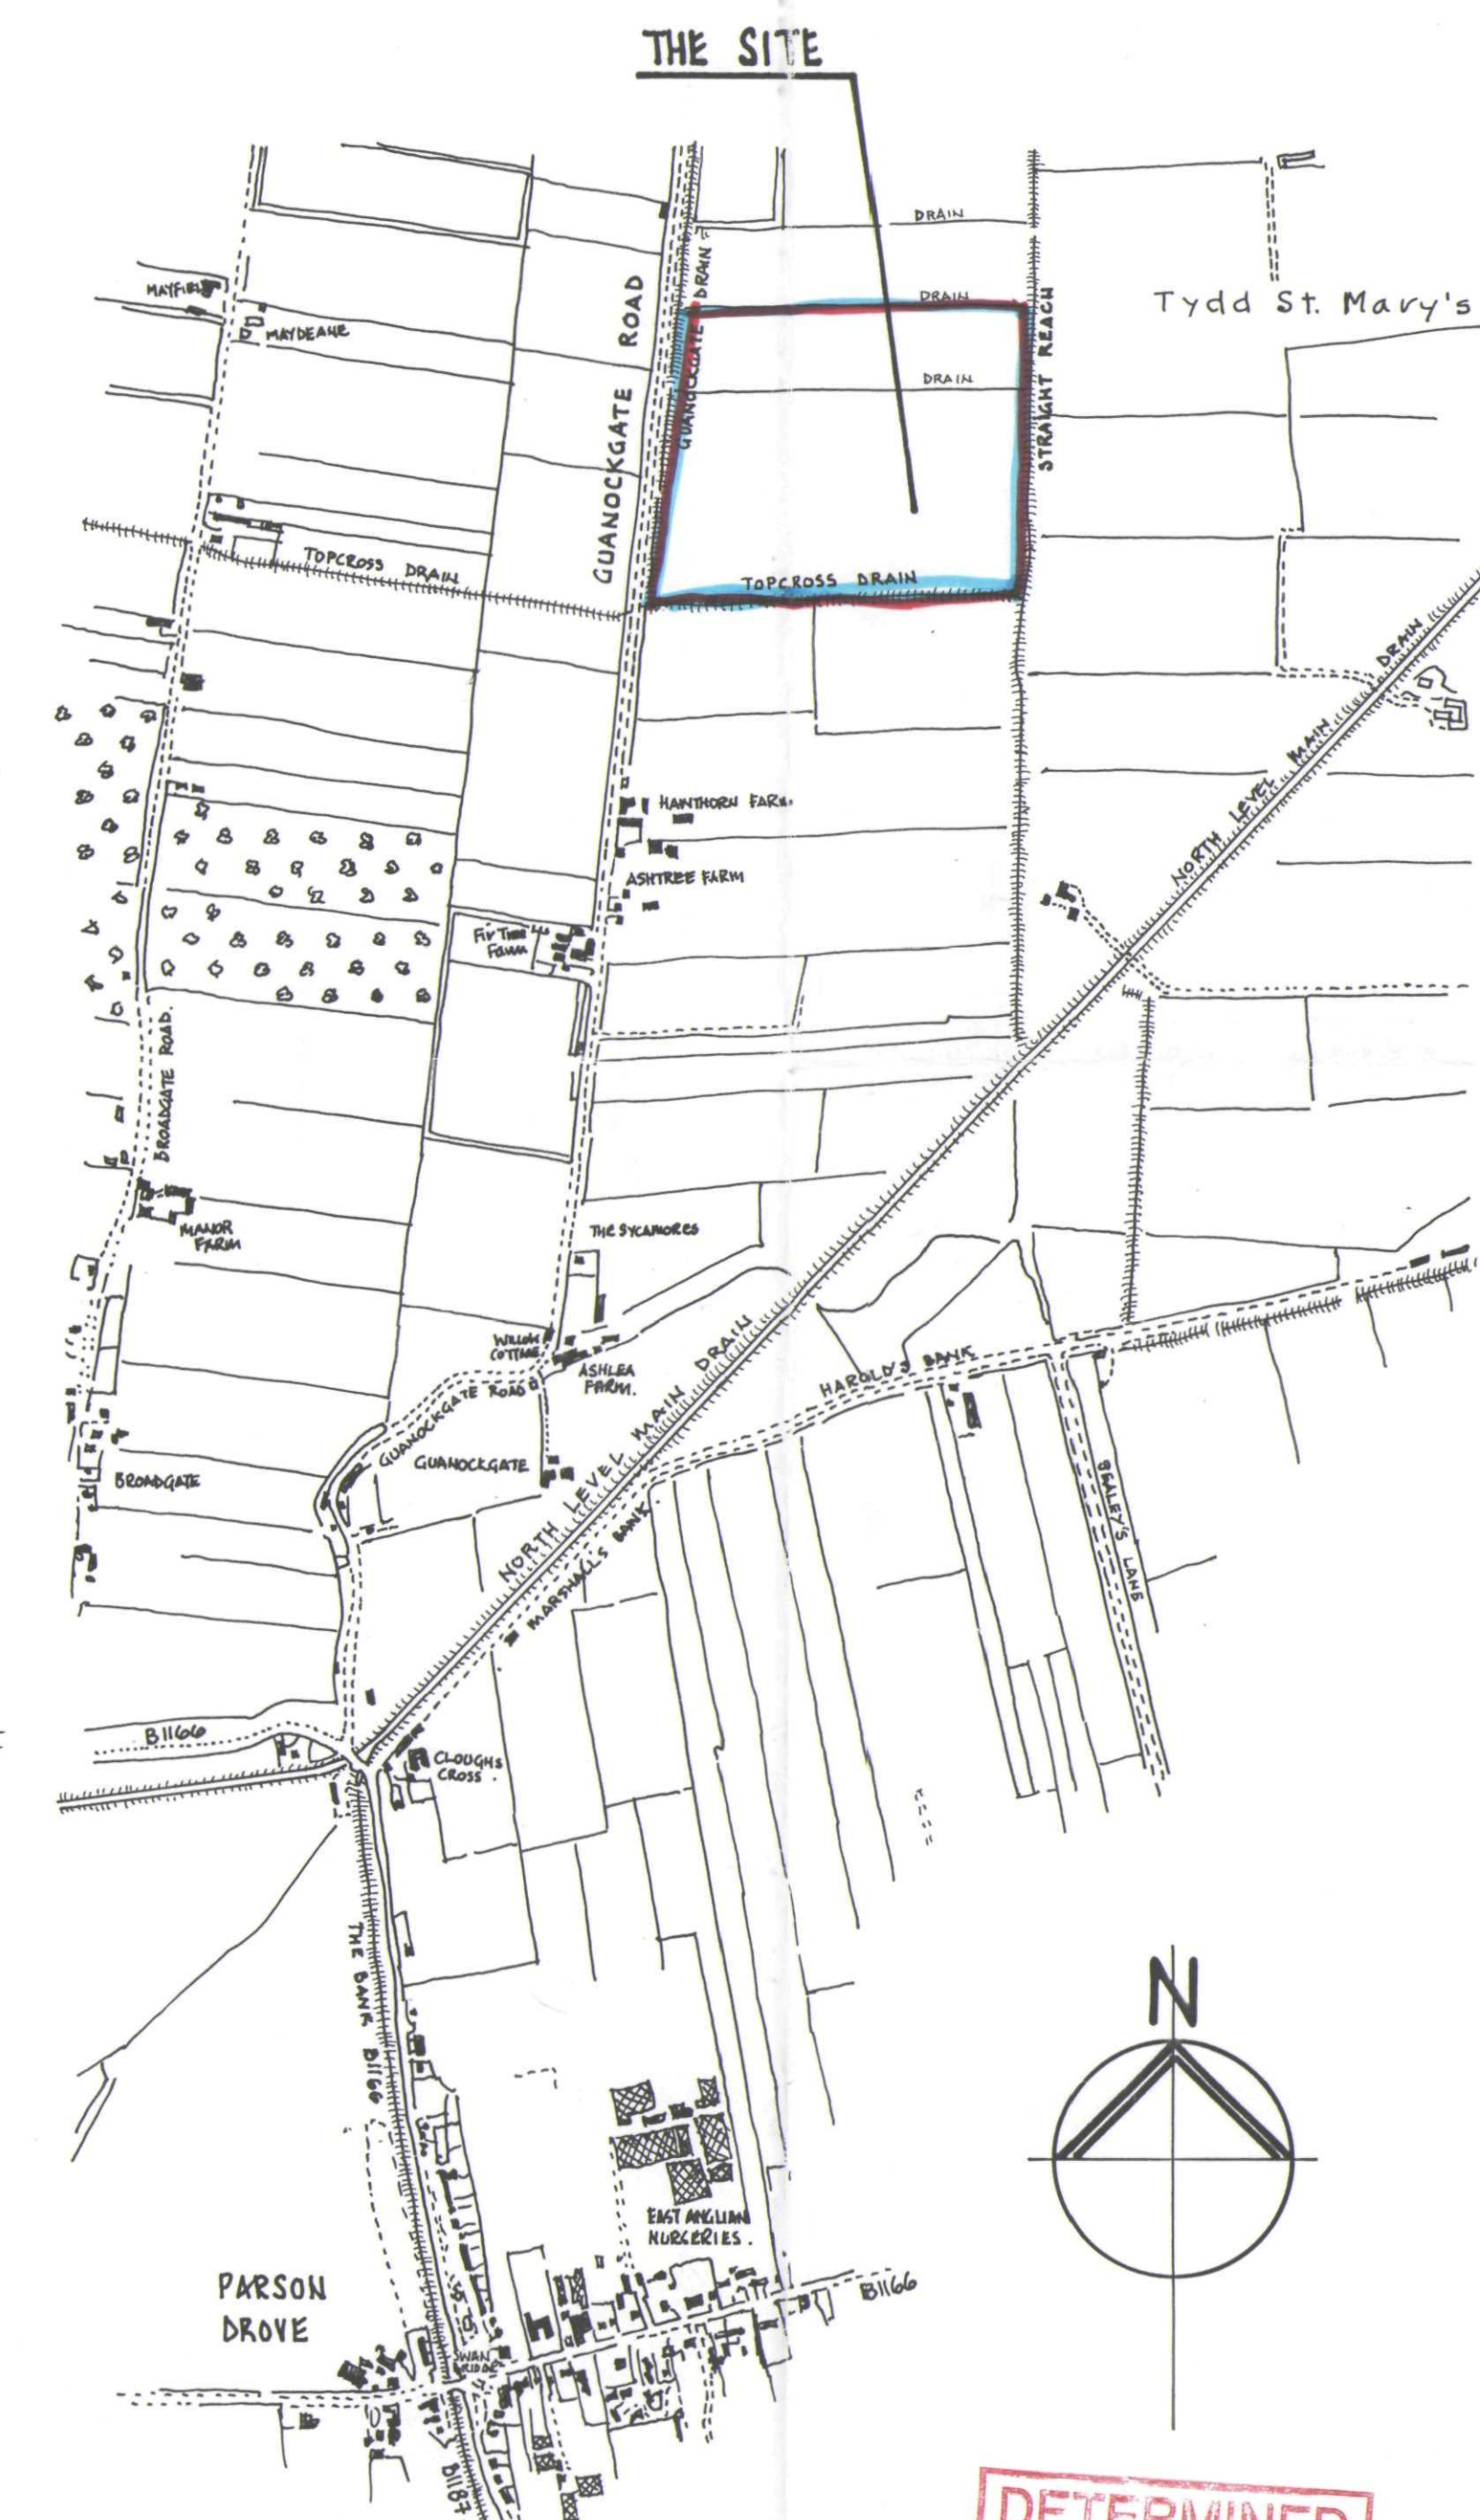

GENERAL SITE LAYOUT SCHEDULE

PROPOSED LANDSCAPING.....
SUBJECT OF FUTURE SEPARATE SCHEME

EXISTING BUILDINGS

EXISTING BUILDINGS.....

Single Access

LAND IN SAME OWNERSHIP.

SHDC
PLANNING & DEVELOPMENT
03 SEP 2003
Ref. 1080/03

©COPYRIGHT 2003.

Anglian Building.

Designs Ltd

11 Stone Lane, Hingham,
Norwich NR9 4LH
Telephone & Fax. (01953) 850950

client C.S. GENT & SONS, ASHLEA FARM,
GUANOCKGATE, SUTTON ST. EDMOND,
SPALDING, Lincs. PE 12 0LU.

drawing

**FREE RANGE POULTRY UNIT with
FARM MANAGERS DWELLING.
LOCATION & SITE LAYOUT PLANS.**

date JUNE 2003	scale AS SHOWN.
----------------	-----------------

drawing no.

23.14.FR1