



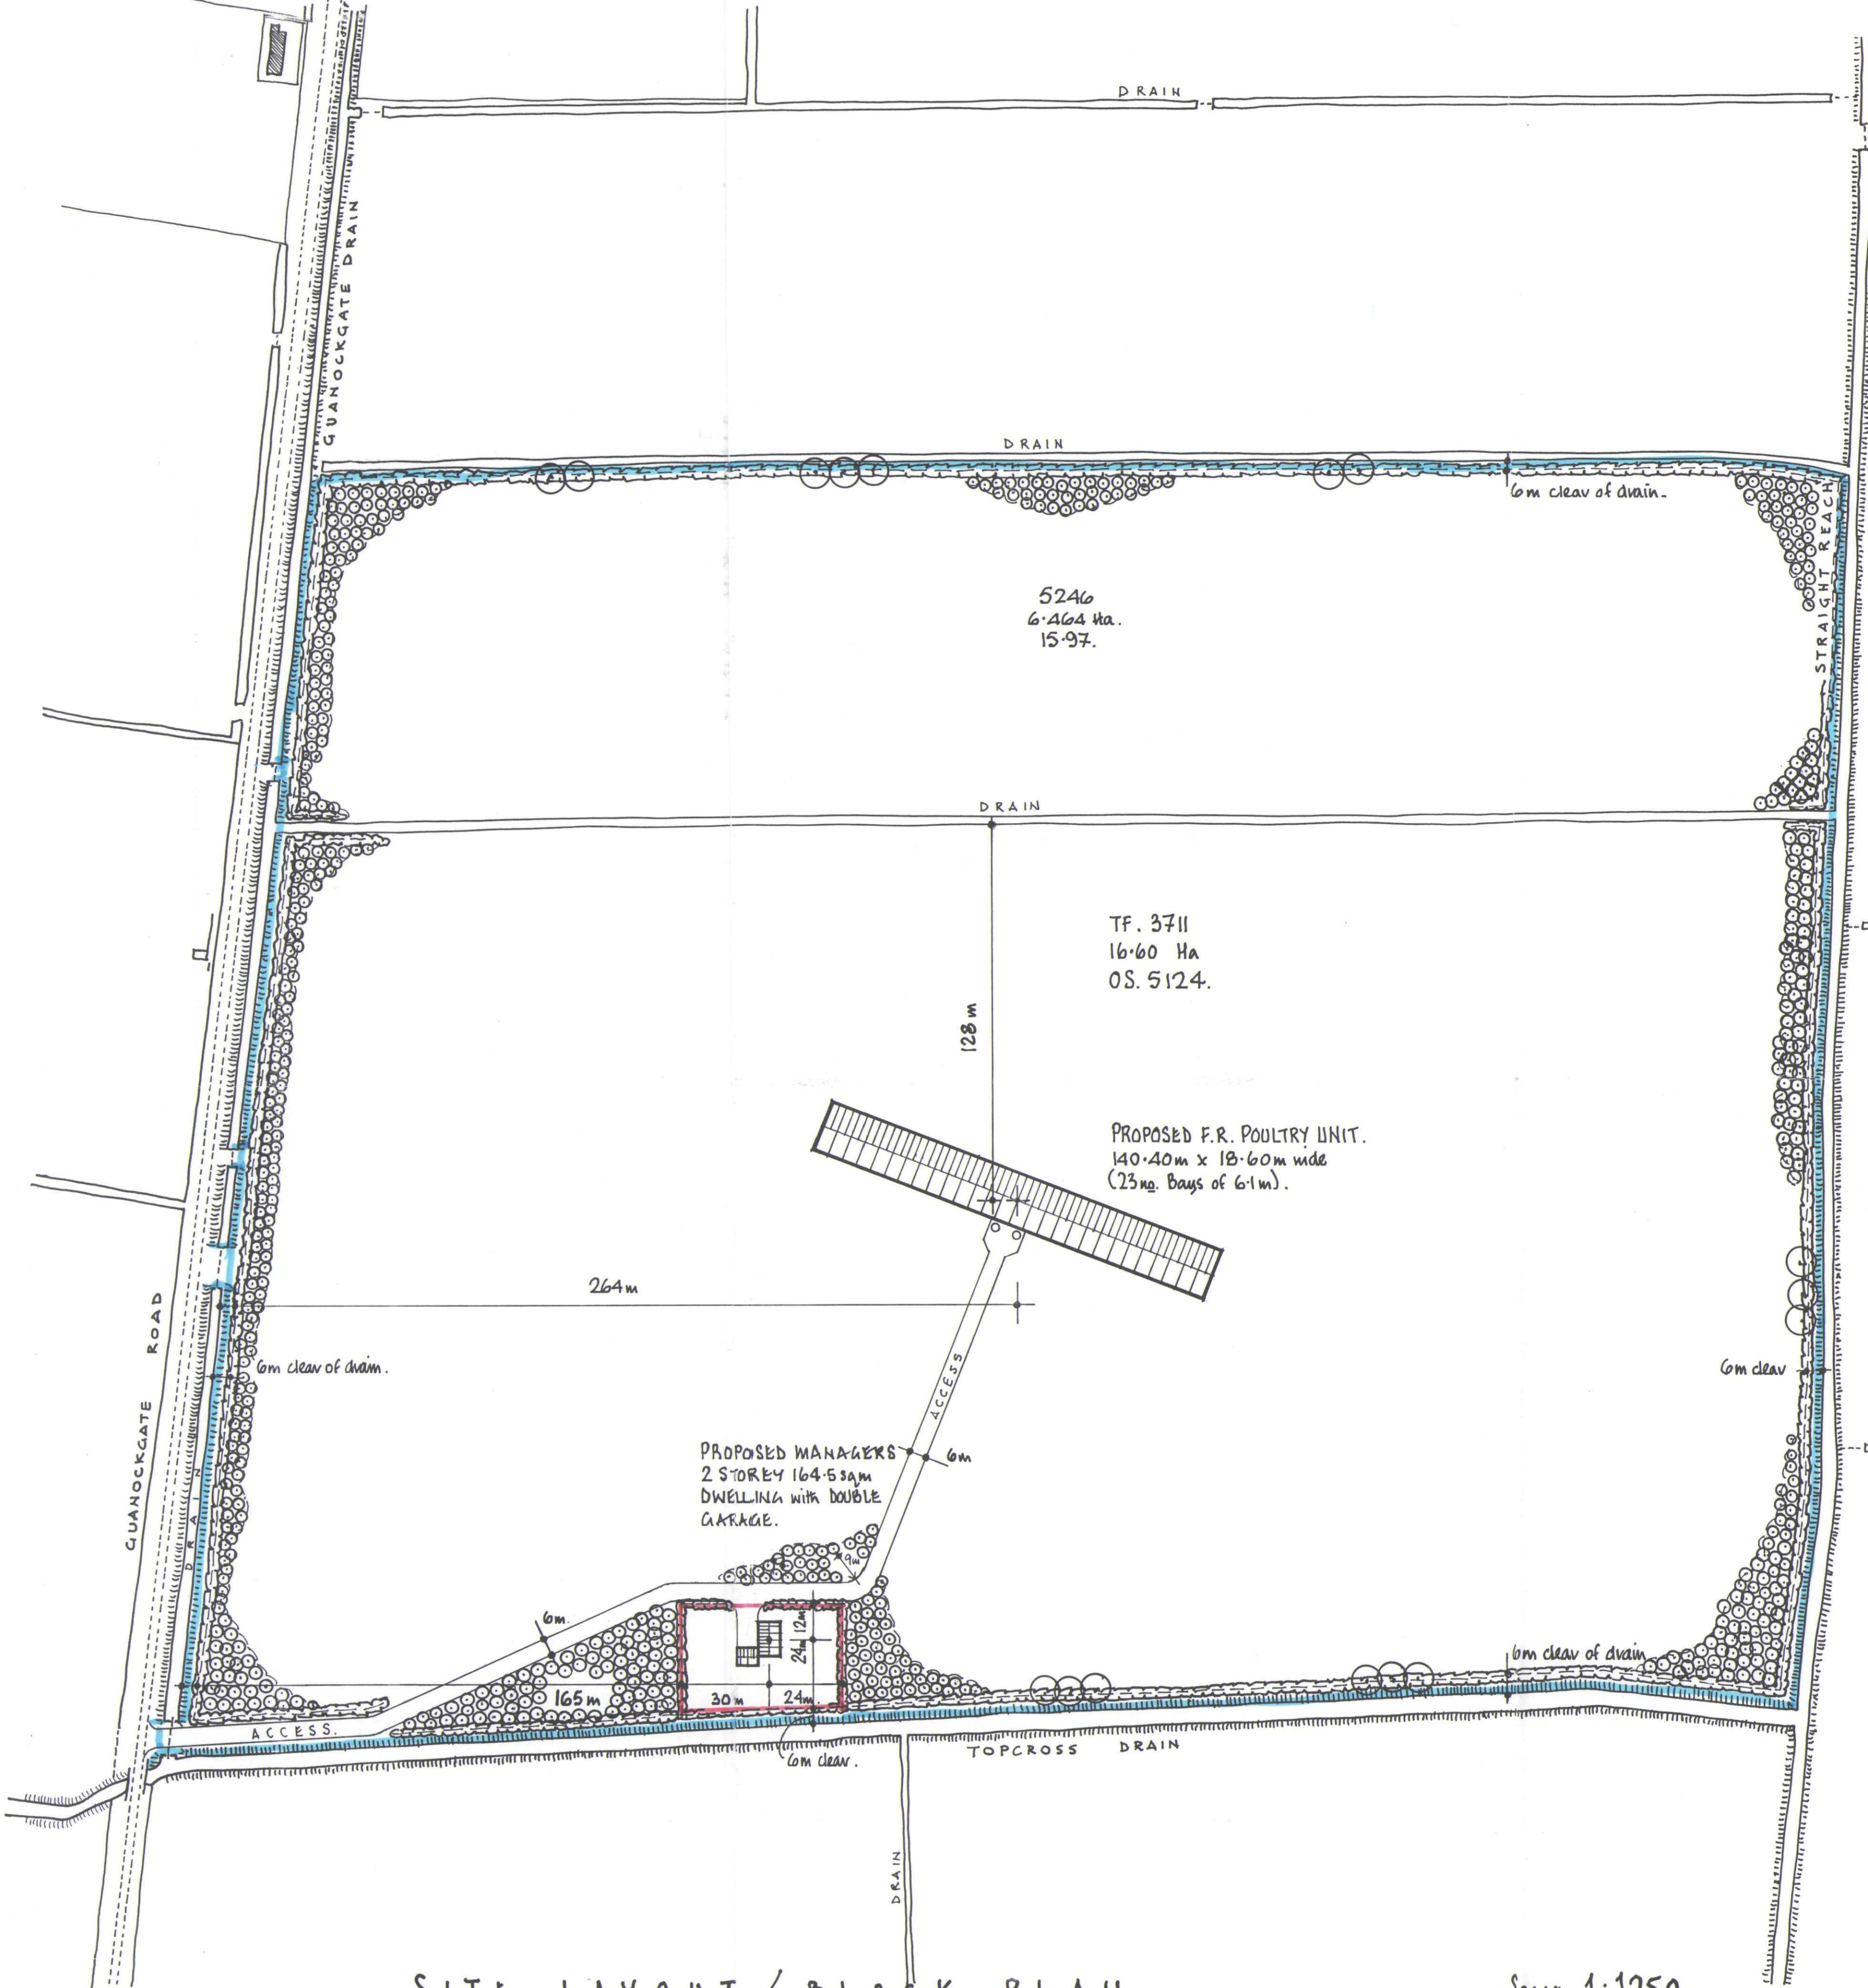

SITE LAYOUT / BLOCK PLAN

Scale 1:1250.

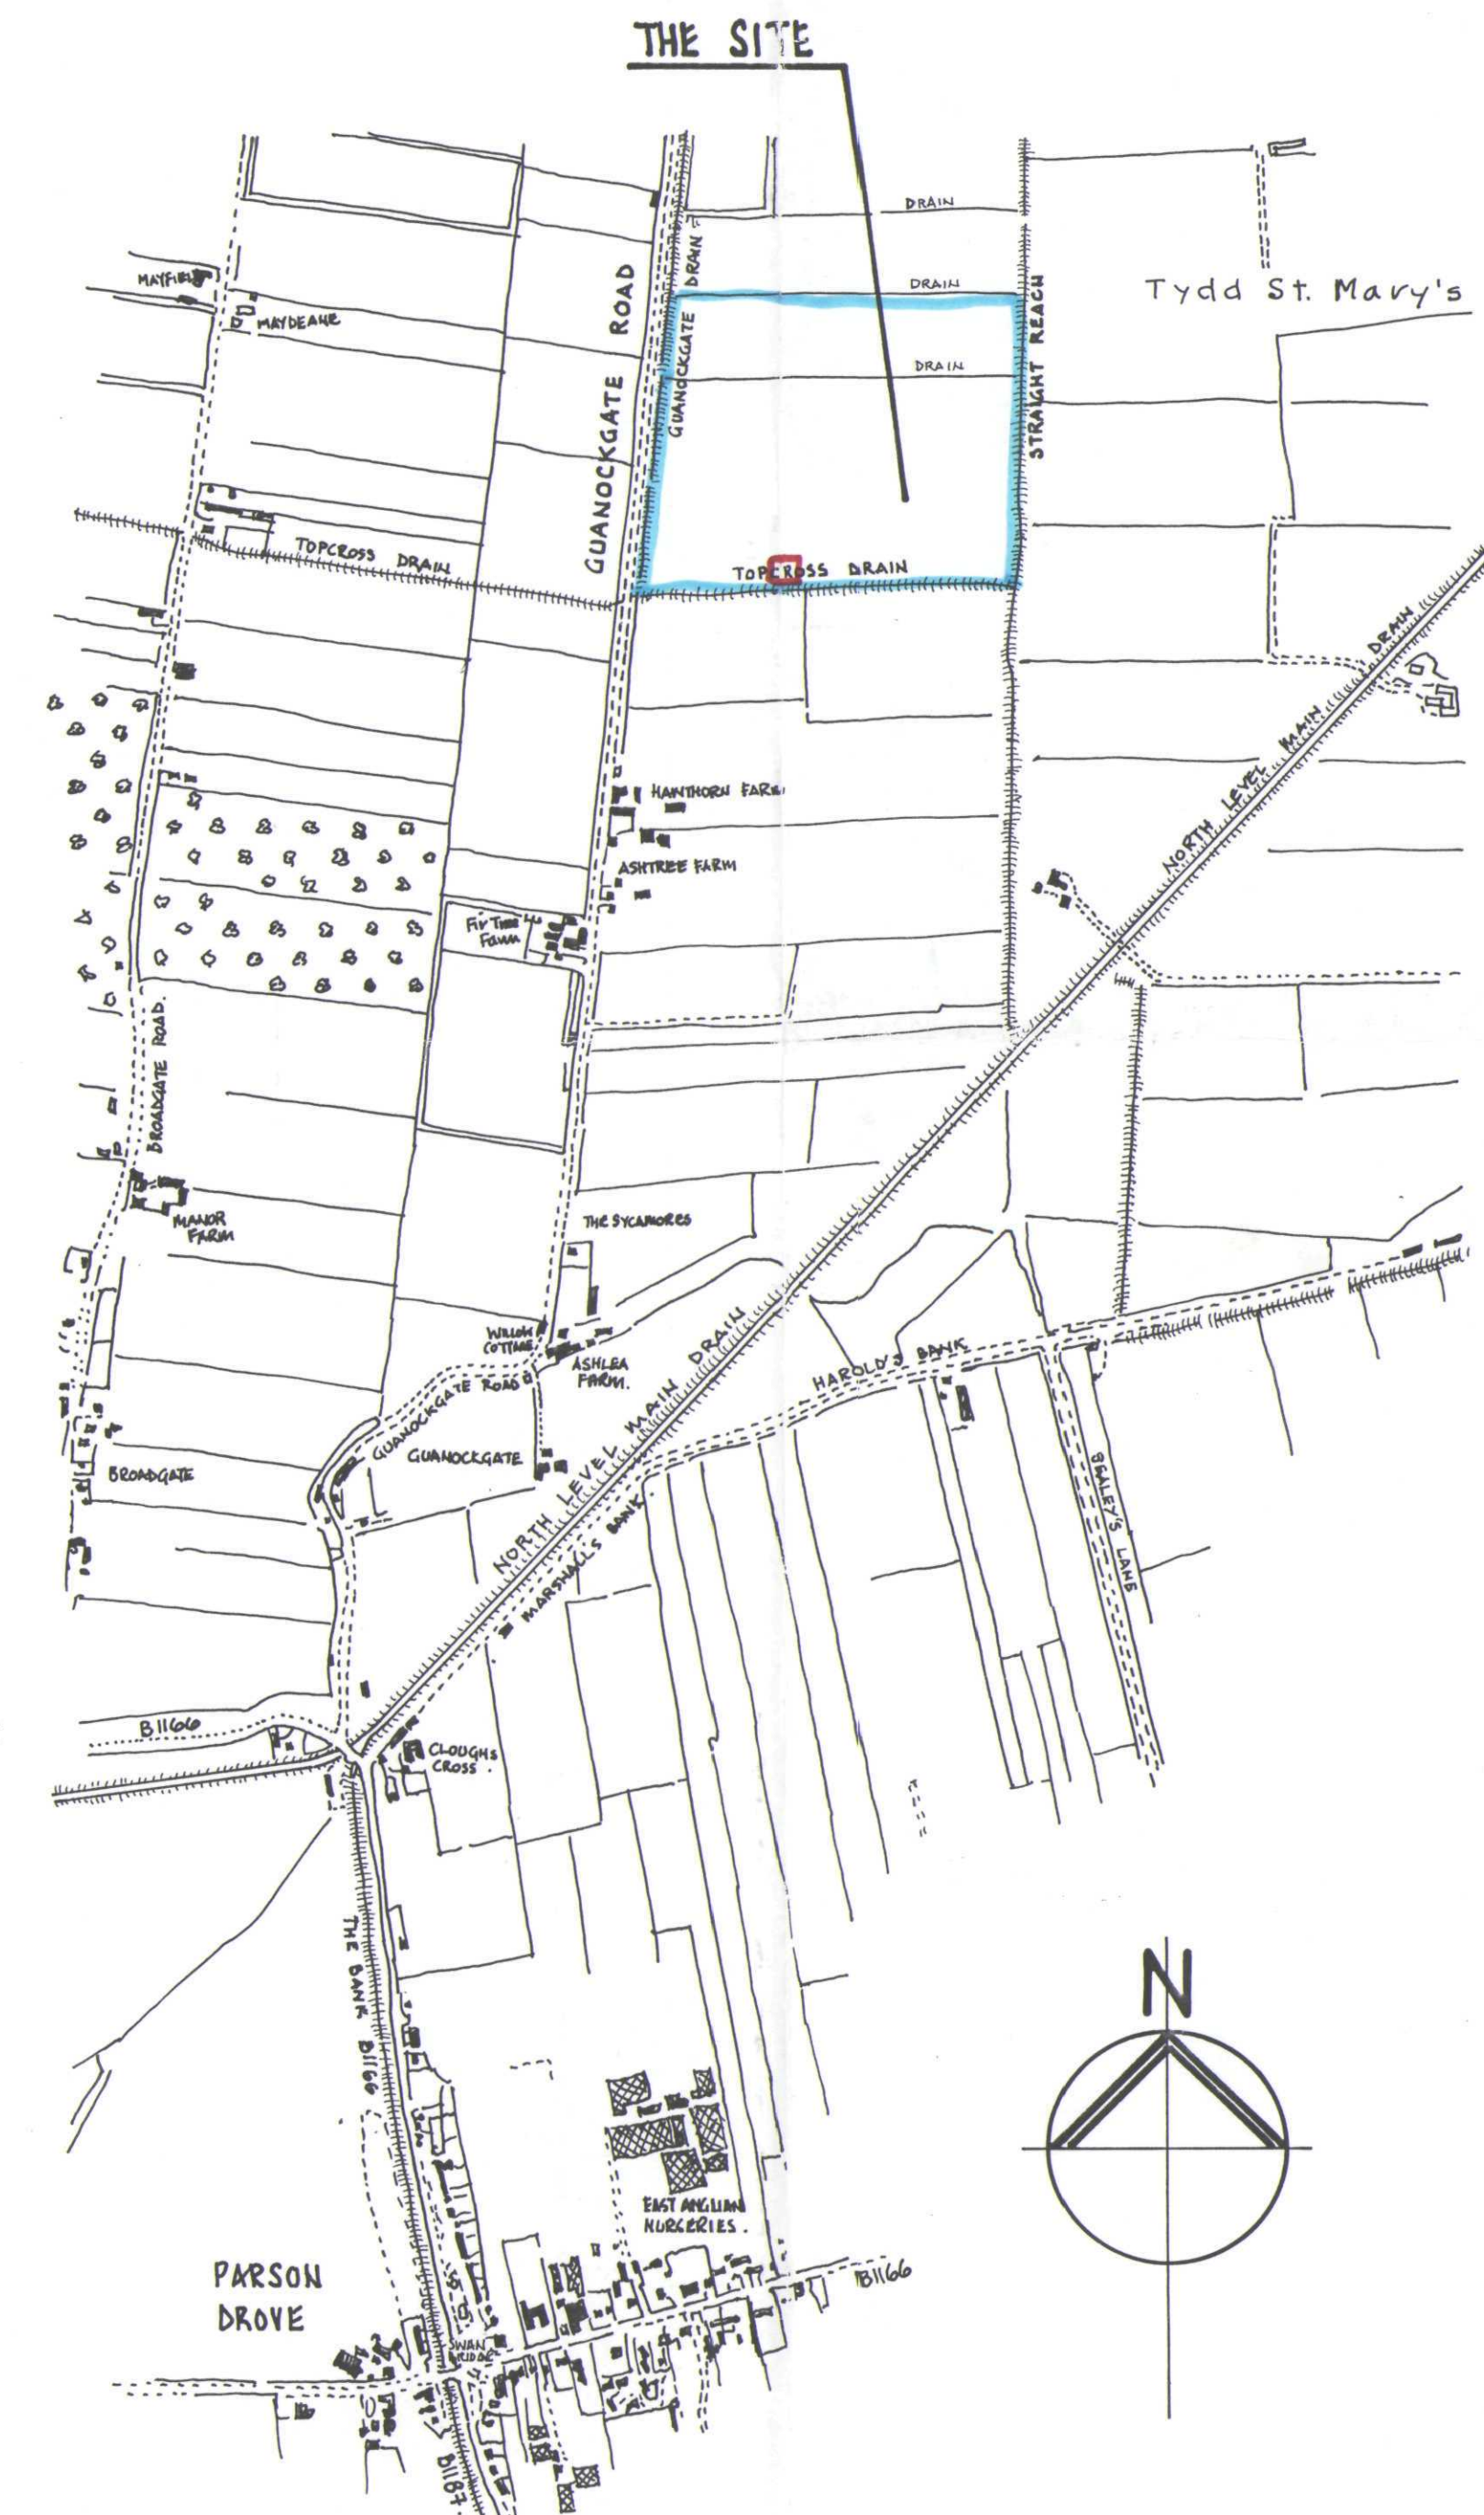

LOCATION PLAN

Scale 1:10,000

GENERAL SITE LAYOUT SCHEDULE

PROPOSED LANDSCAPING
SUBJECT OF FUTURE SEPARATE SCHEME.
EXISTING BUILDINGS
SITE
LAND IN SAME OWNERSHIP.

**DETERMINED
PLAN**

SHDC
PLANNING & DEVELOPMENT
03 SEP 2003
Ref. 108103

©COPYRIGHT 2003.

**Anglian Building
Designs Ltd**

11 Stone Lane, Hingham,
Norwich NR9 4LH
Telephone & Fax. (01953) 850950

client
**C.S. GENT & SONS, ASHLEA FARM,
GUANOCKGATE, SUTTON ST. EDMOND,
SPALDING, Lincs. PE 12 0LU.**

drawing
**FREE RANGE POULTRY UNIT with
FARM MANAGERS DWELLING.
LOCATION & SITE LAYOUT PLANS.**

date JUNE 2003 scale AS SHOWN.

drawing no.

23.14.FR1